


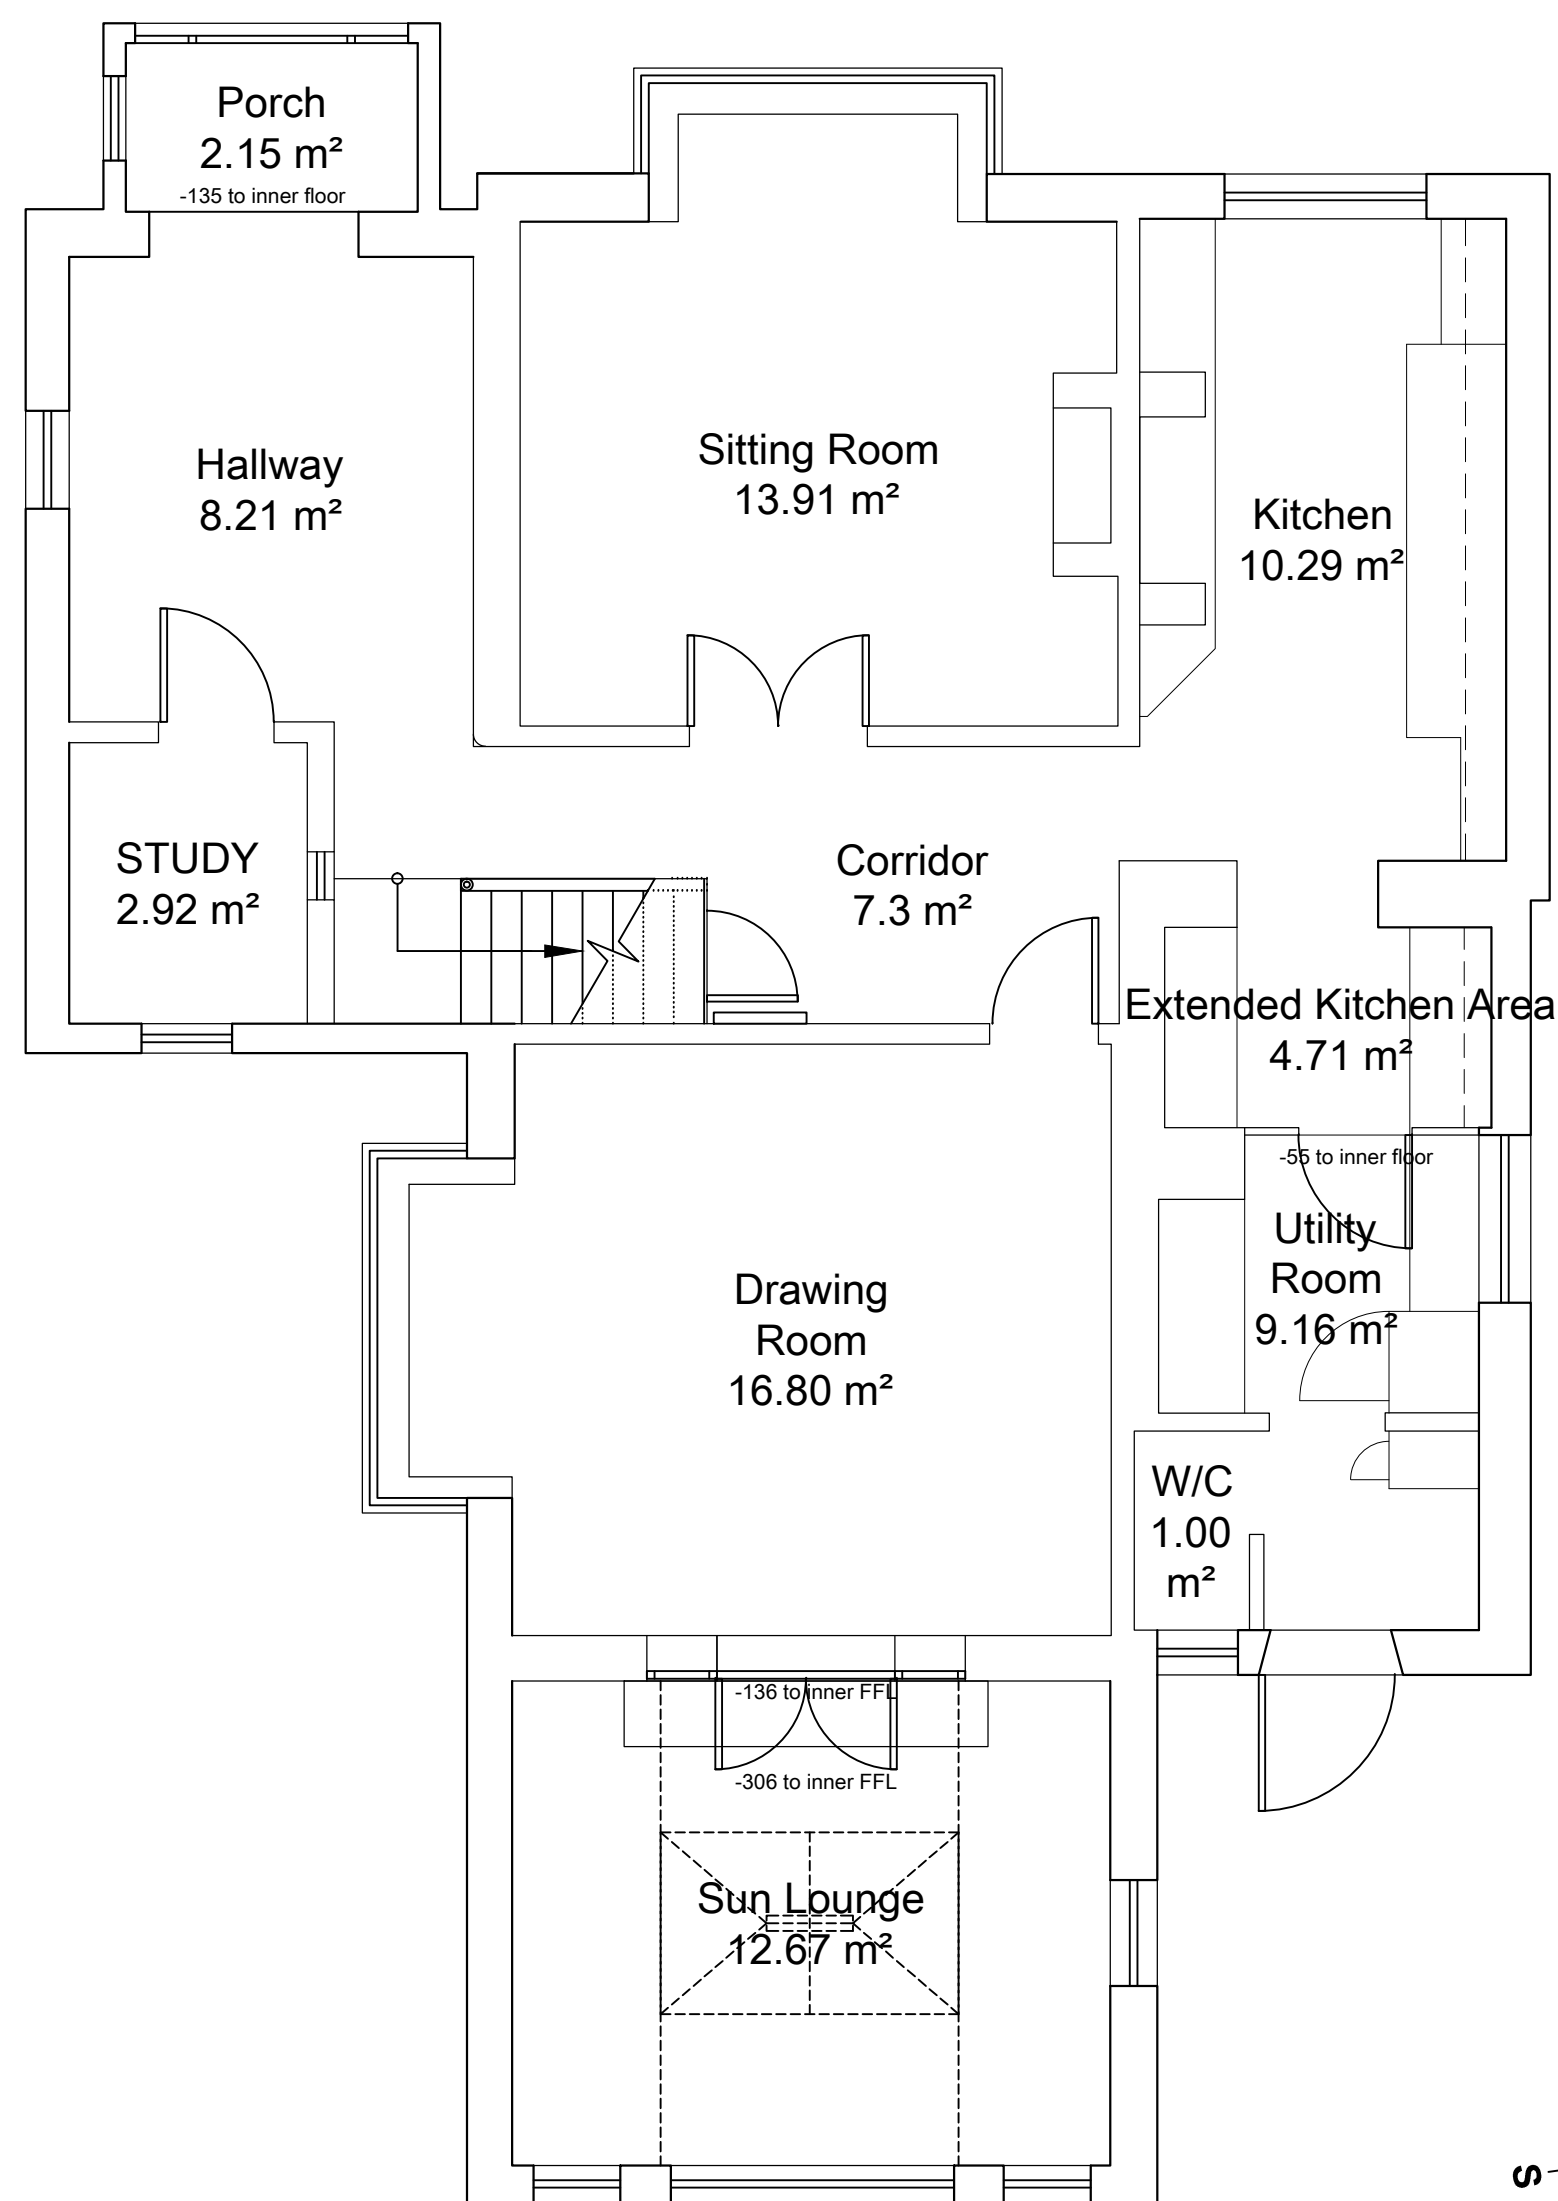


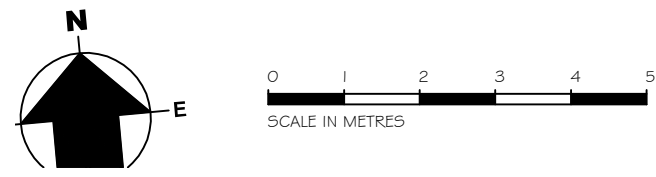

GROUND FLOOR
GIA: 94.96 m²

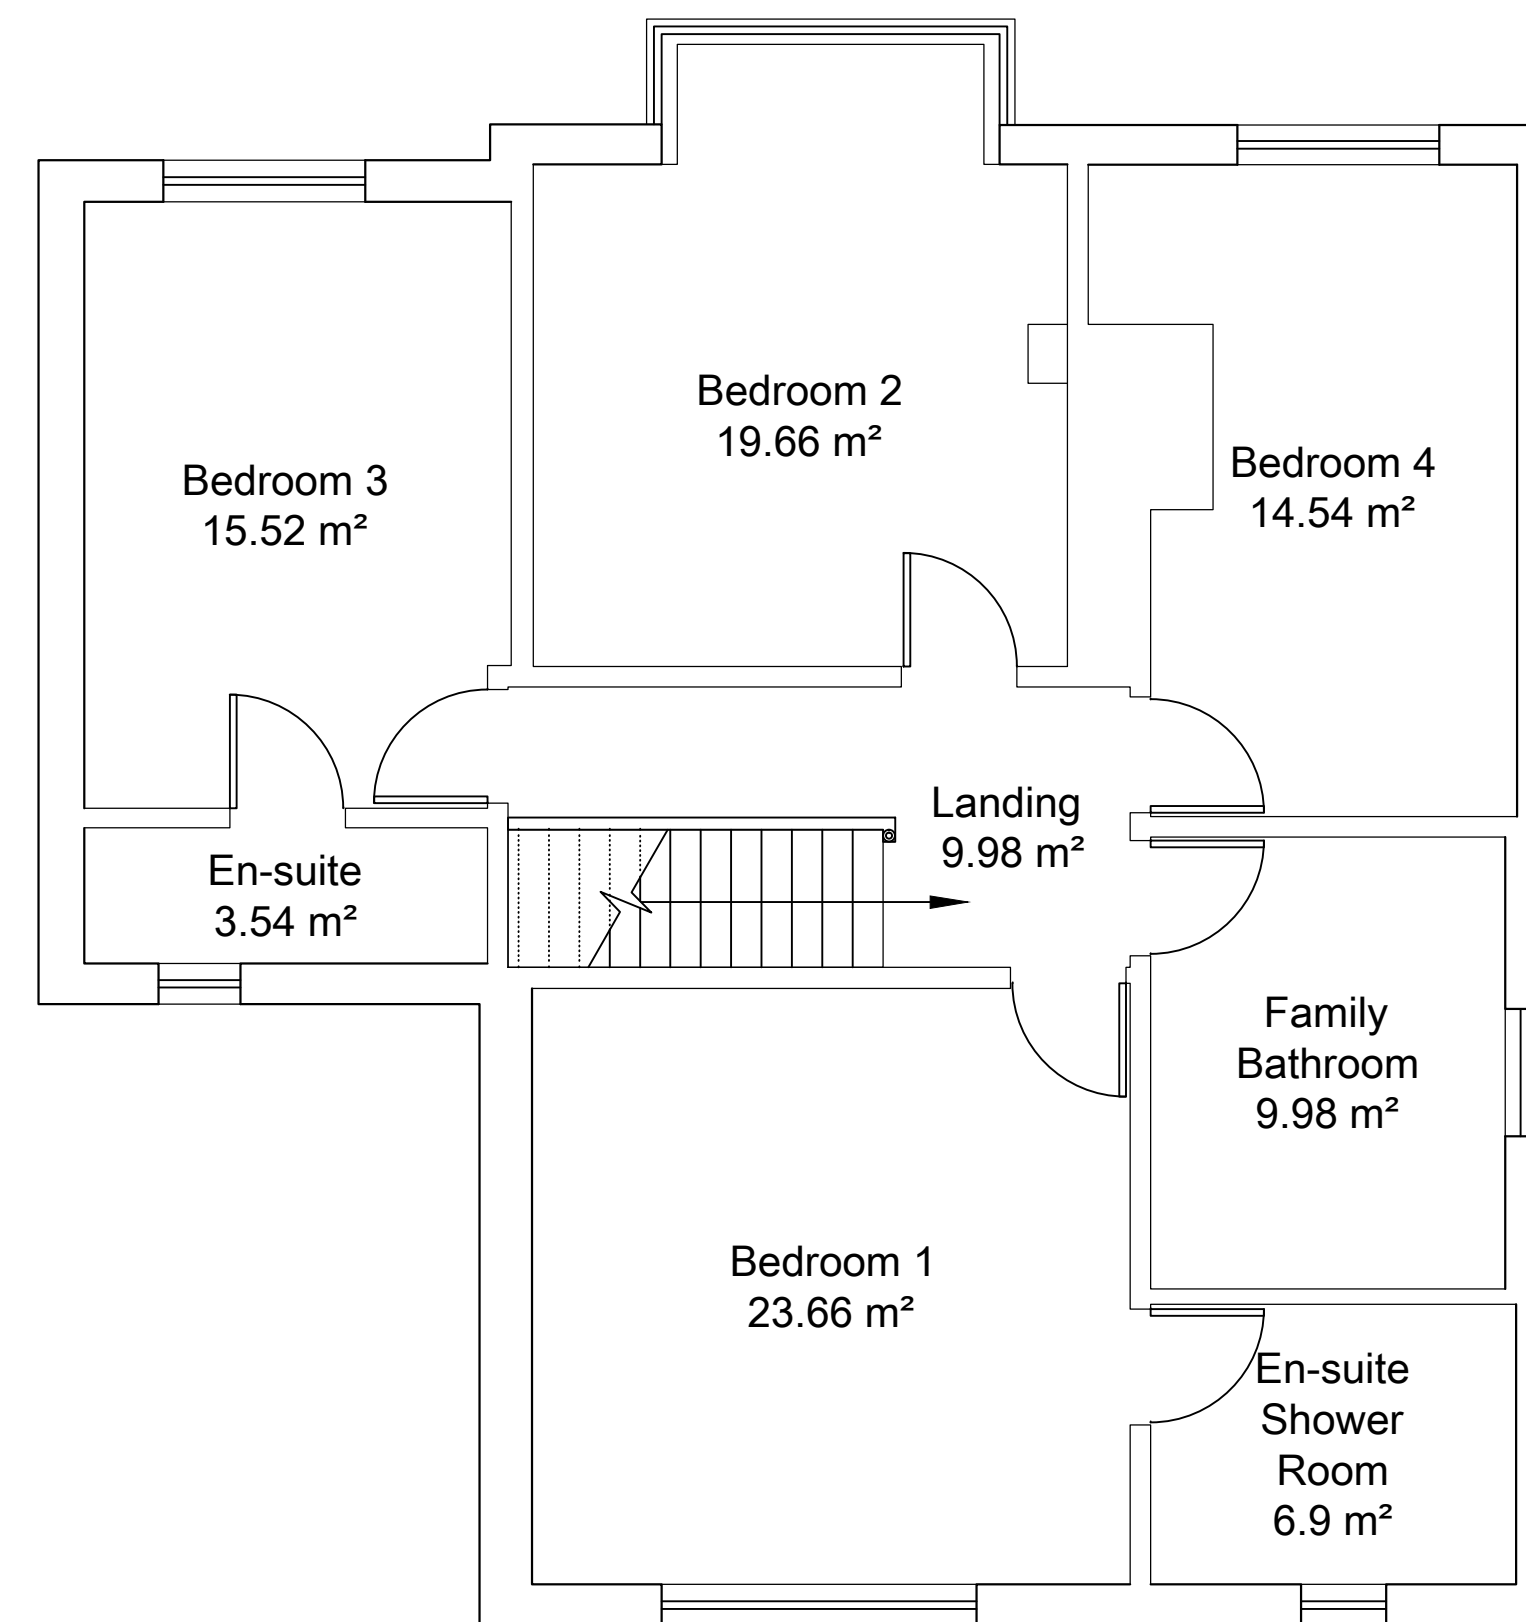

FIRST FLOOR

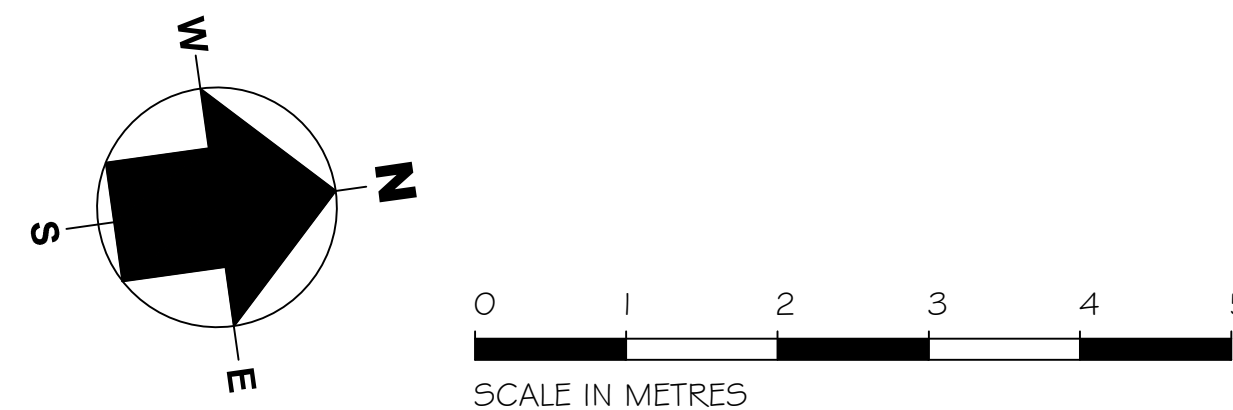


NOTES:

Dimensions to be checked on site before commencing work. Any discrepancies shall be reported to the architect immediately.

Do not scale from these drawings except for planning purposes. Use figured dimensions only.

Where applicable this drawing is to be read in conjunction with other consultants' drawings.

This drawing is the copyright of Harrington Design + Bloomfield

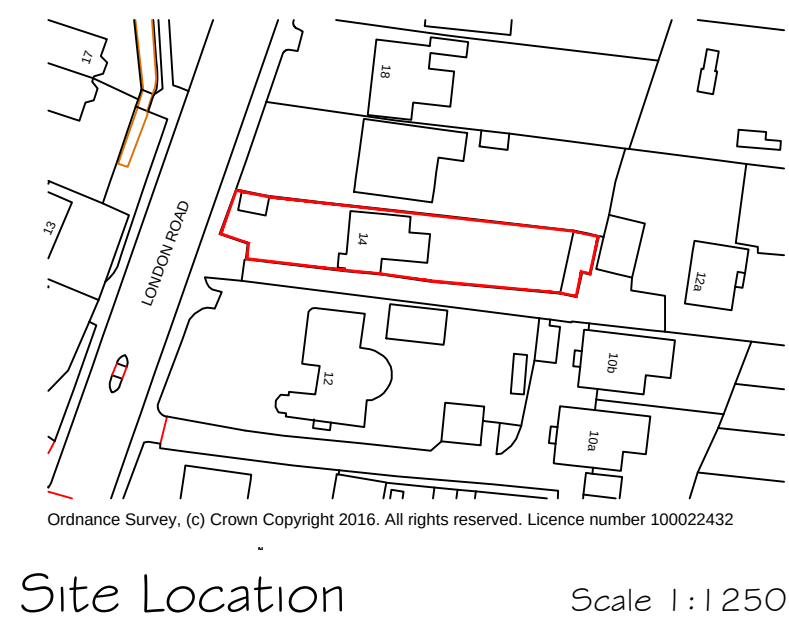

Rev	Date	Amendment	Checked
-----	------	-----------	---------

bloomfield parker
ARCHITECTS

6 The Old Flour Mill, Queen Street, Emsworth, Hants, PO10 7BT
Tel: 44 (0) 1243 373855
Fax: 44 (0) 1243 373245
e-mail: info@harringtonbloomfield.co.uk

For
Mr & Mrs Prizeman

Project
SIDE & REAR EXTENSION
14 London Road
Widley, Waterlooville

Title
Existing plans and elevations

Date	Drawn	Scale	Checked
21/01/2016	MRC	1:50 and 1:100@A1	
Job Number	Prefix	Drawing Number	Revision
15119		P100	