

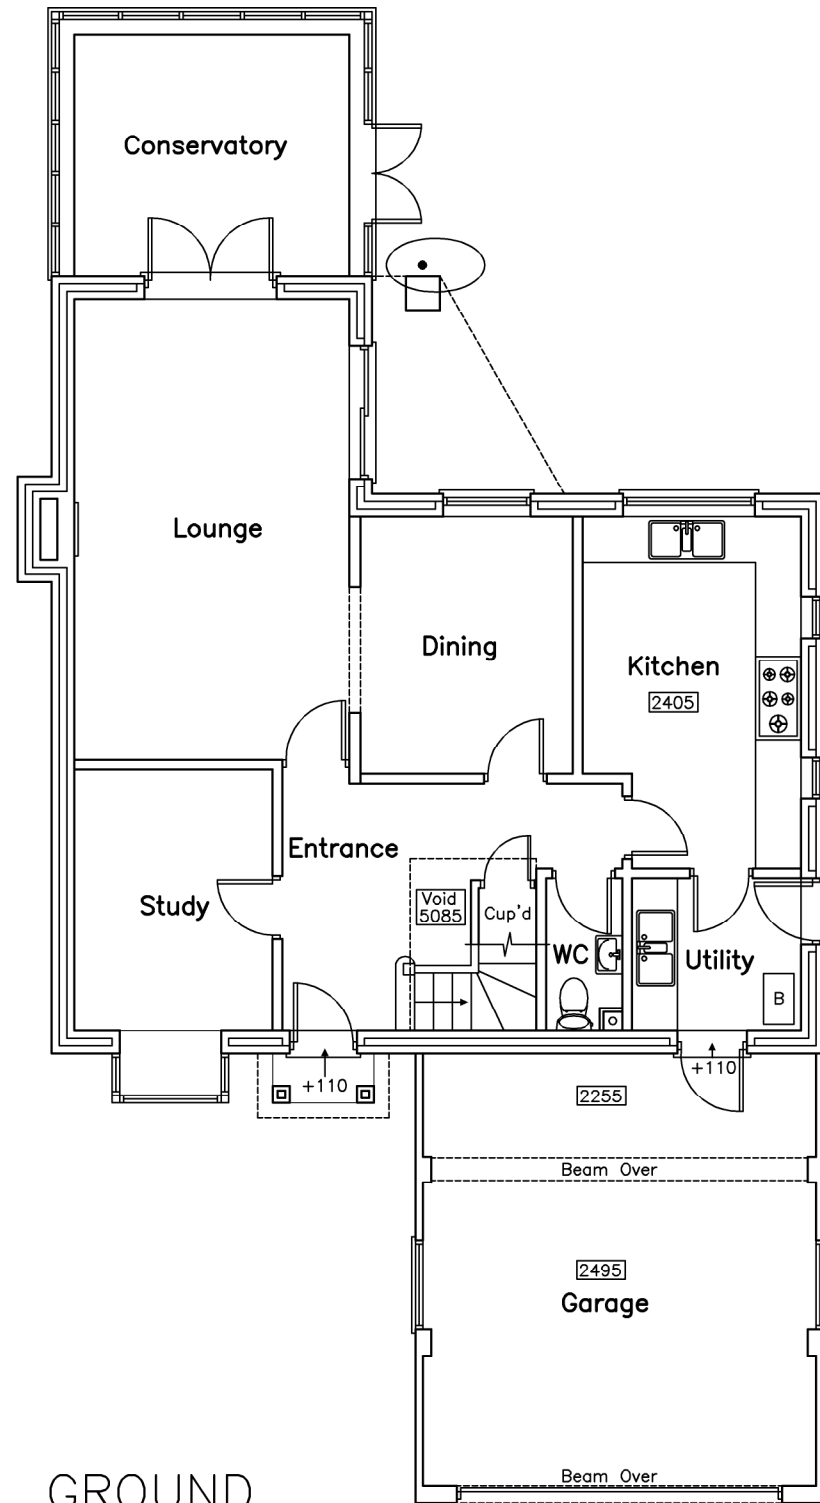



Notes:
 Stairs: 13
 Width: 810
 Rise: 200
 Going: 250
 Void Height: 5085
 Door Threshold: +90 GFL

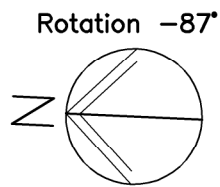

GROUND

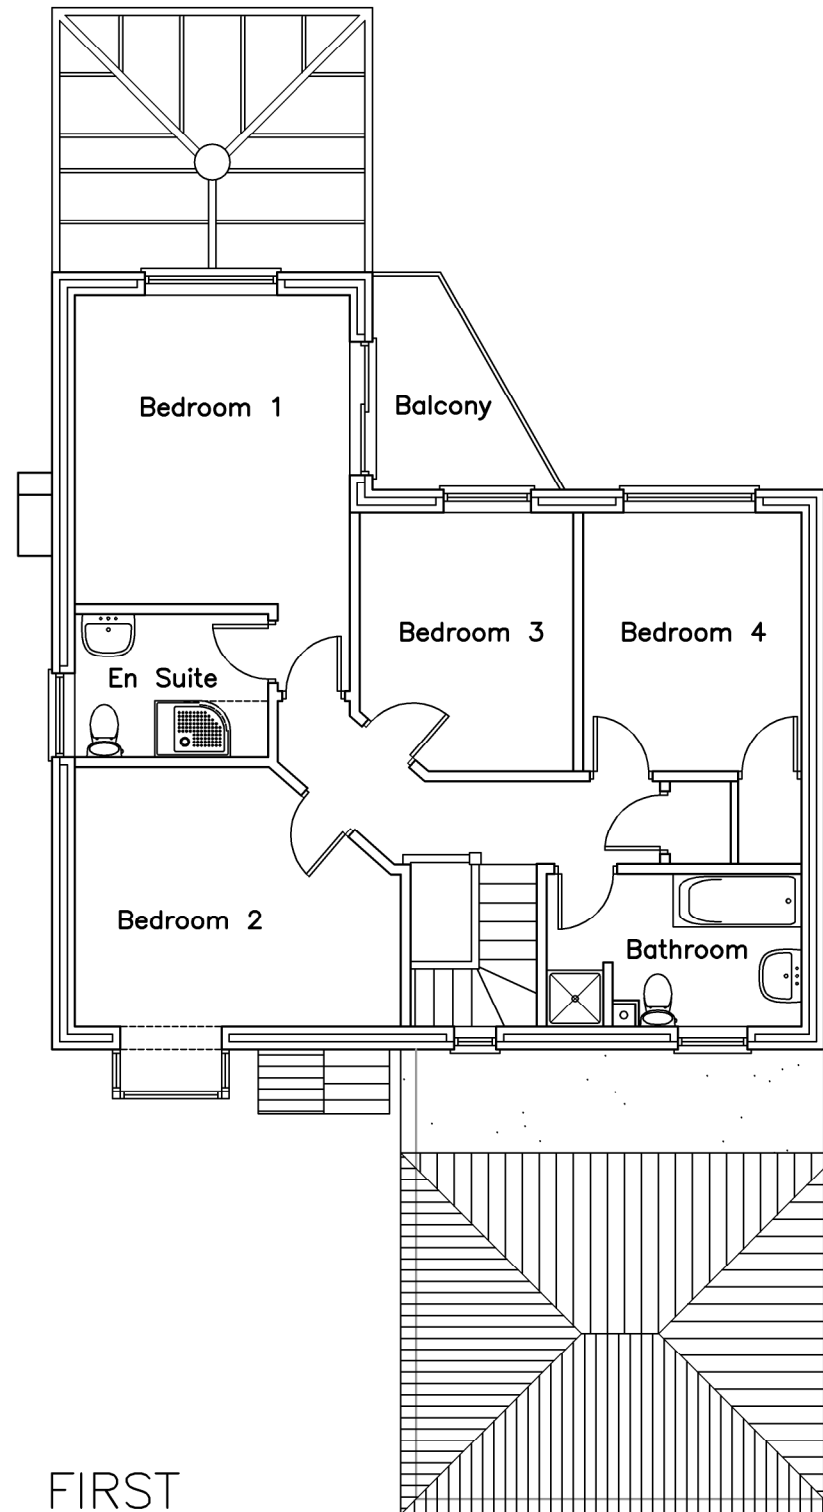

FIRST

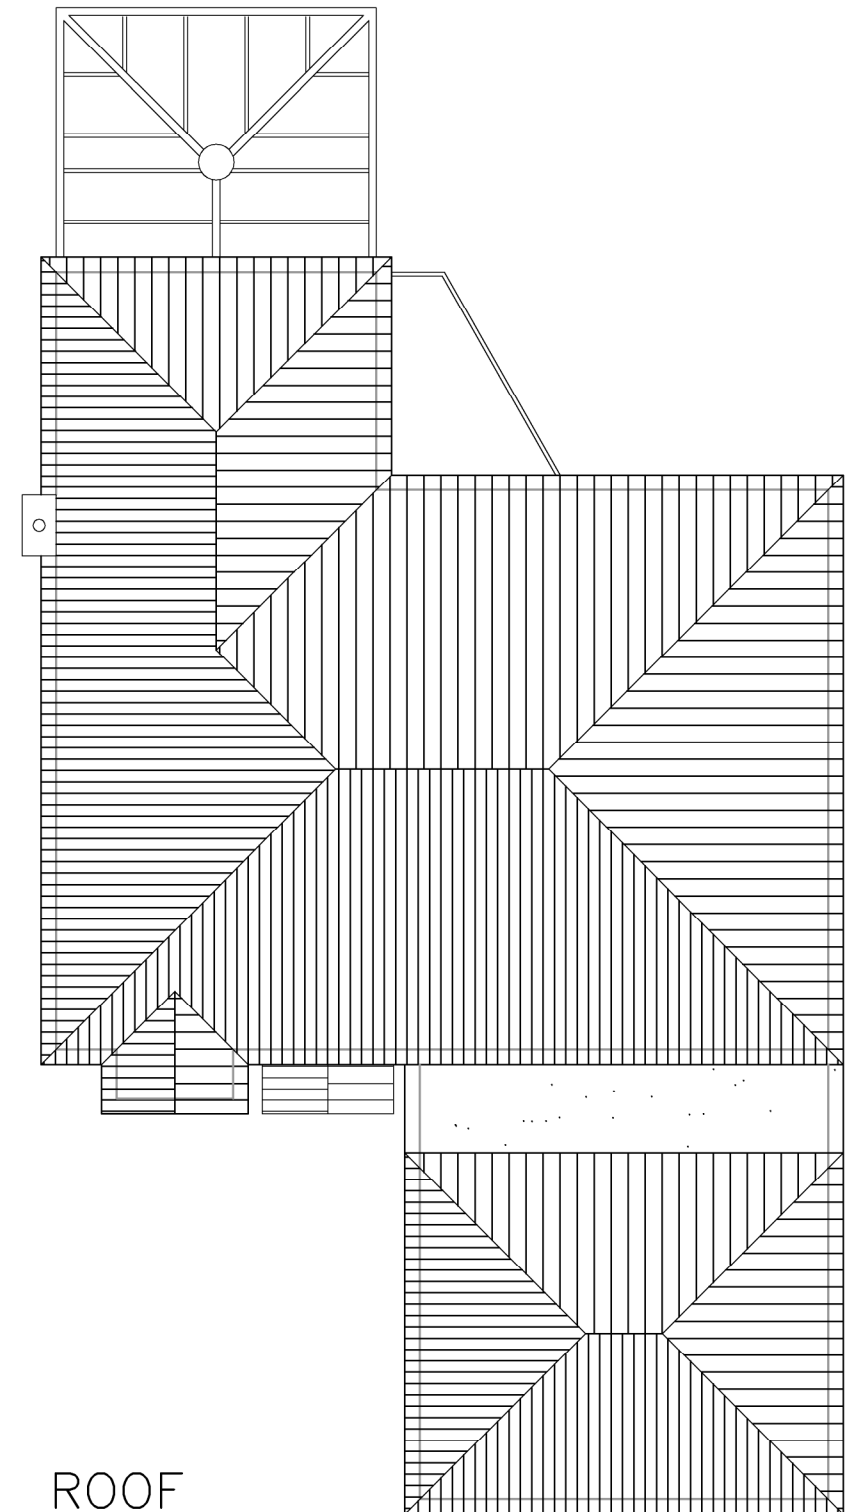


ROOF

8A Langstone Av.
 Havant
 P09 1RU

Survey Plans

Revisions
 A.

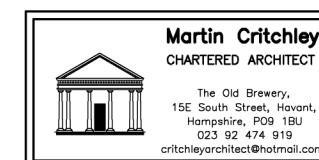

Scale A3 = 1:100
 Drawn SAR
 Date 09/05/16

1631-202⁰

metres

10

20

30