




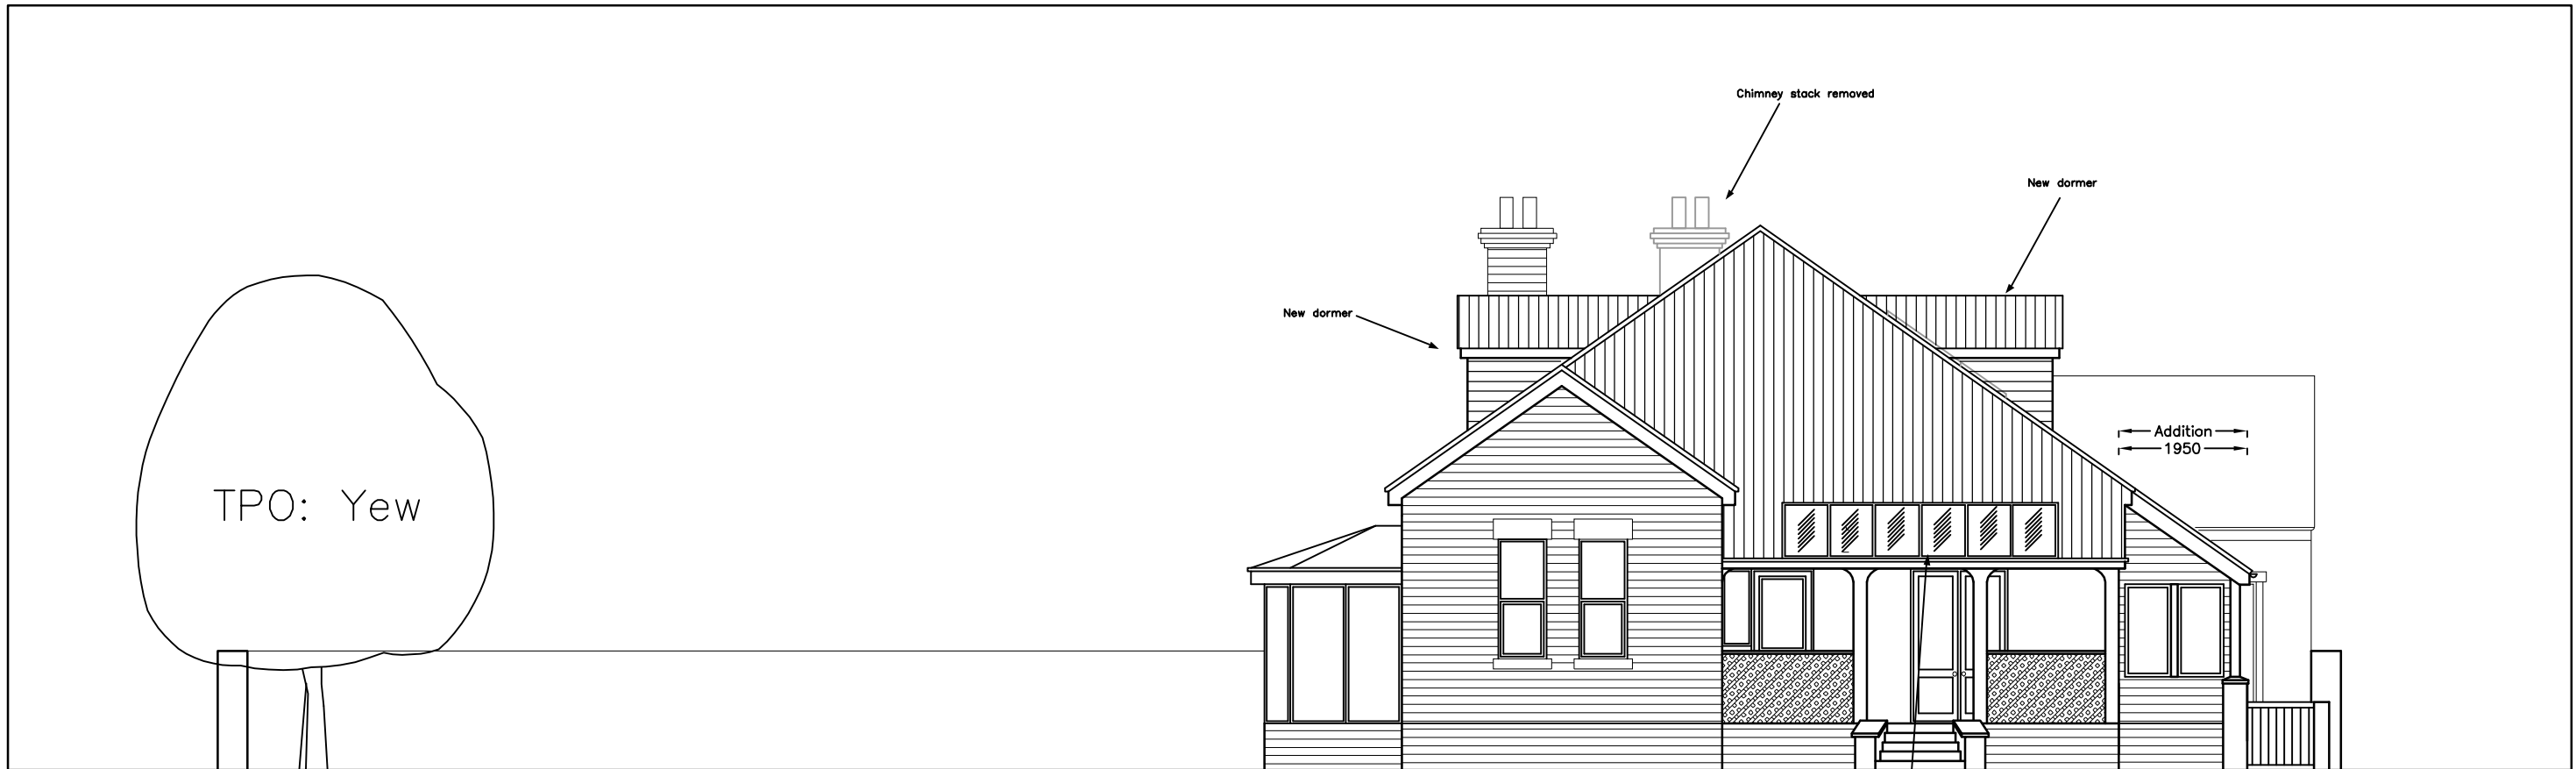

SOUTH

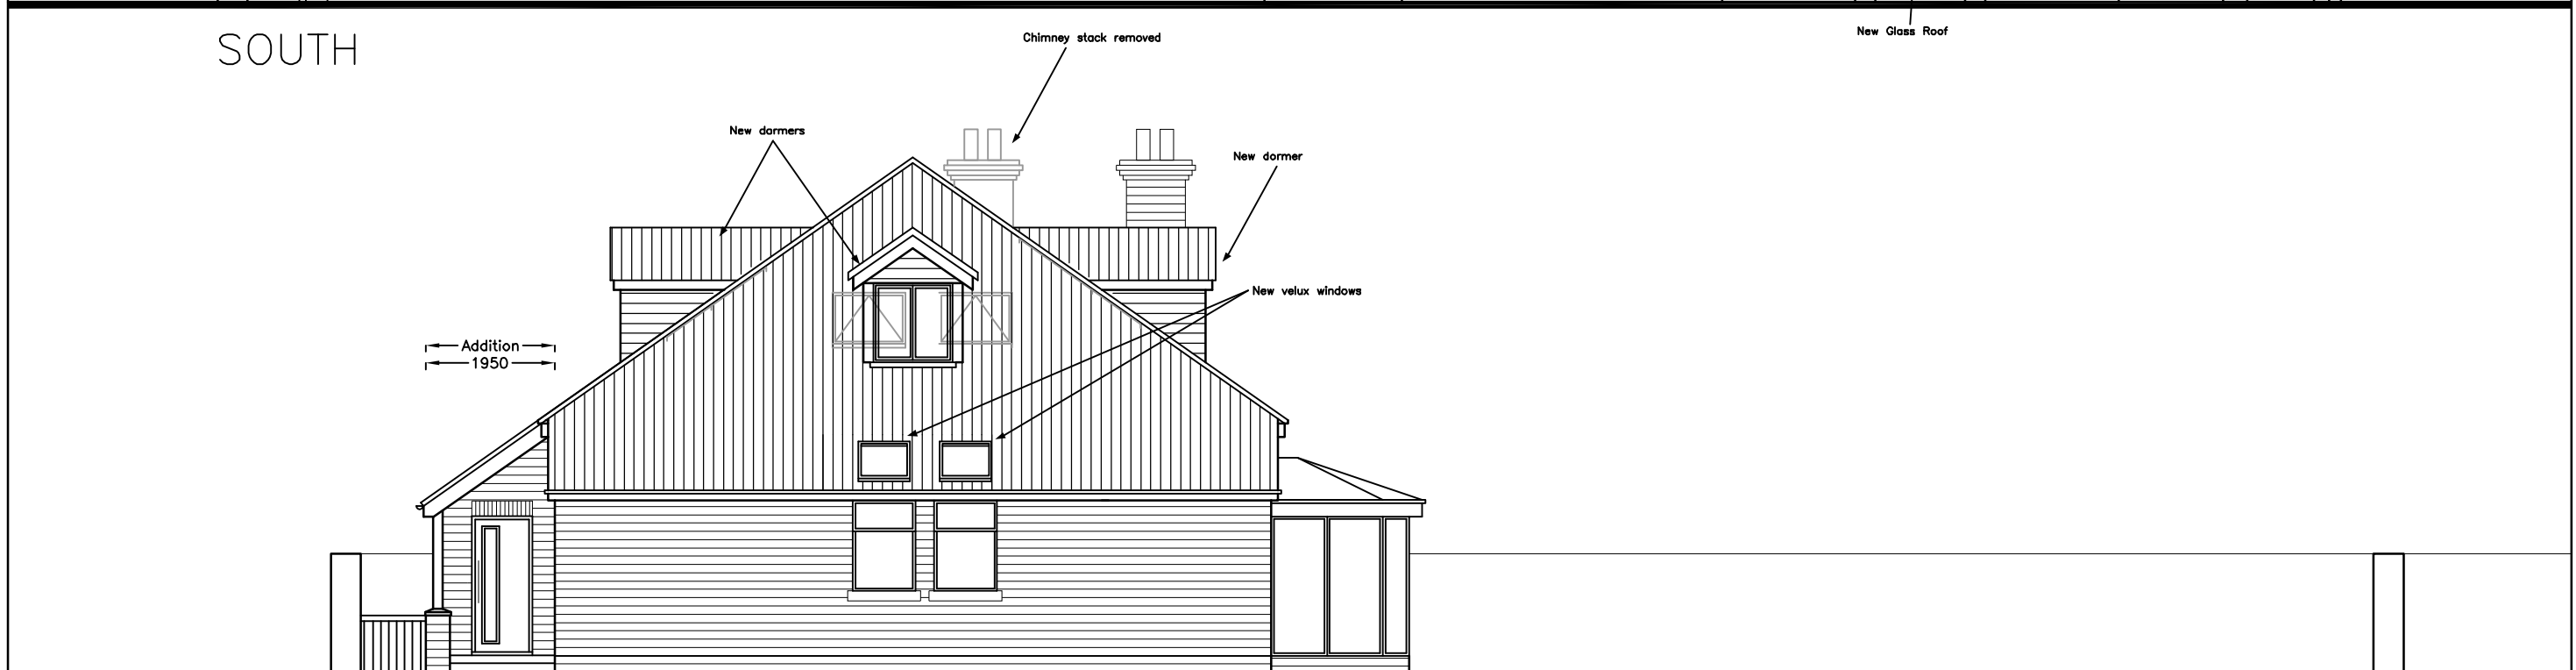

NORTH

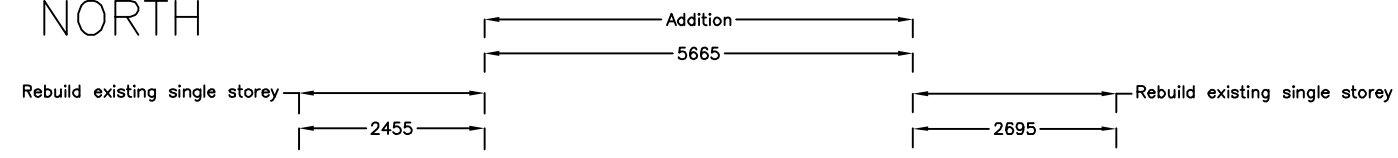

21 Grove Road
Havant
PO9 1AR

PROPOSED ELEVATIONS

- Revisions
- A. Dormer window addition 07/03/16
 - B. Dormer amendments 30/03/16
 - C. Chimney stack removed 07/04/16
 - D. Velux windows added to single storey extension 19/04/16
 - E. Larger glass roof added 20/04/16
 - F. Client ramp amendments 01/06/16
- F. Porch Addition 07/06/16



Scale A3 = 1:100
Drawn SAR/NKM
Date 07/06/16

1607-502^F