

Seaford House - sea defences

existing western ramp



VIEW OF EXISTING - looking towards the WEST

existing wall




VIEW OF EXISTING - looking towards the WEST and showing ex ditch and wall.

existing wall top @ 2.87



VIEW OF EXISTING = looking towards the EAST

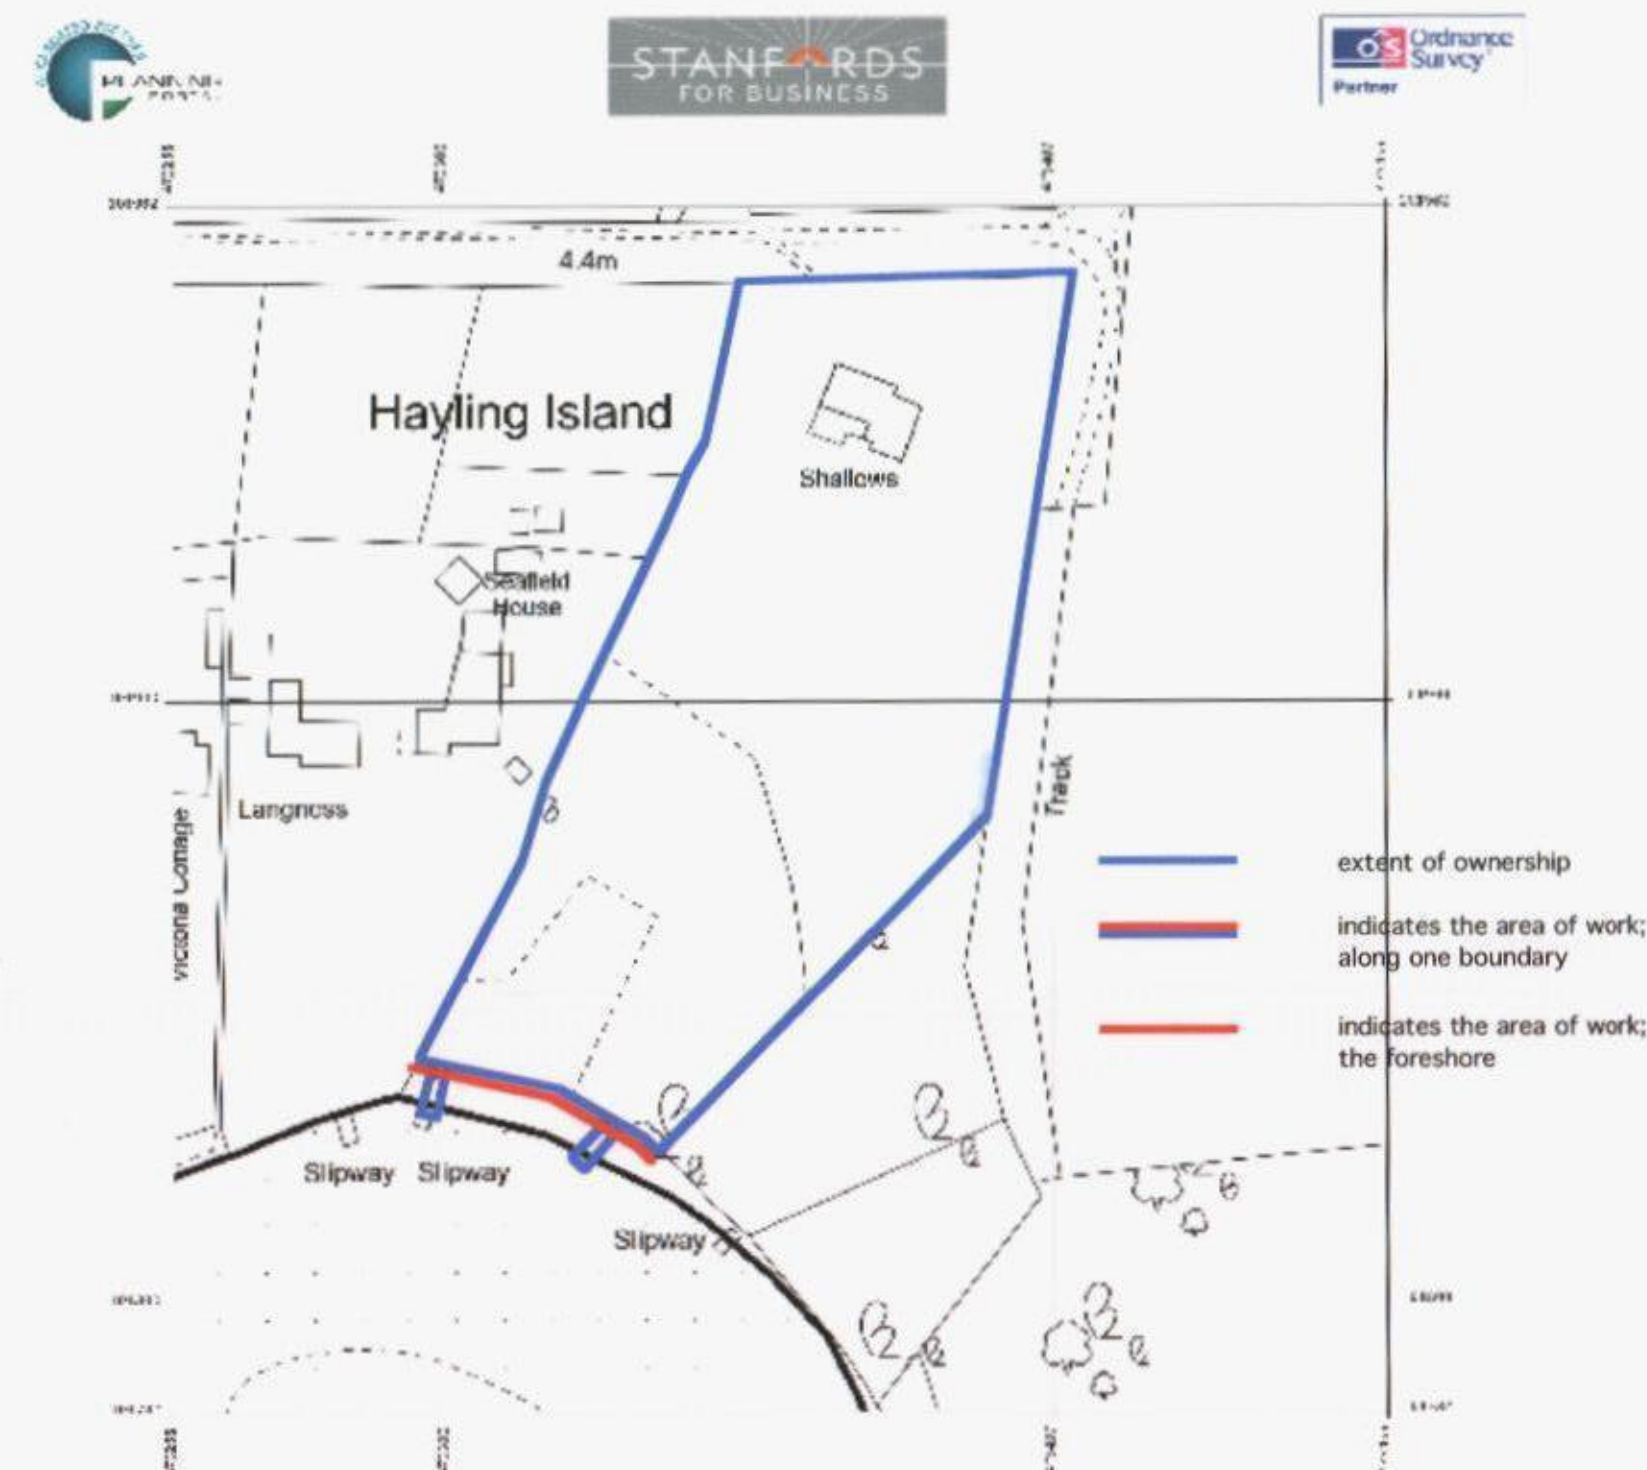

client	The Shallows foreshore project		
project	OS map + images of existing		
drawing title	1 :1250 @ A2		
job	15/2	deg	001
date	4 may 15		