


PROPOSED TWO STOREY REAR ADDITION & ALTERATIONS.
4, SPIN
FOR M

PLAN 1

ANTS.

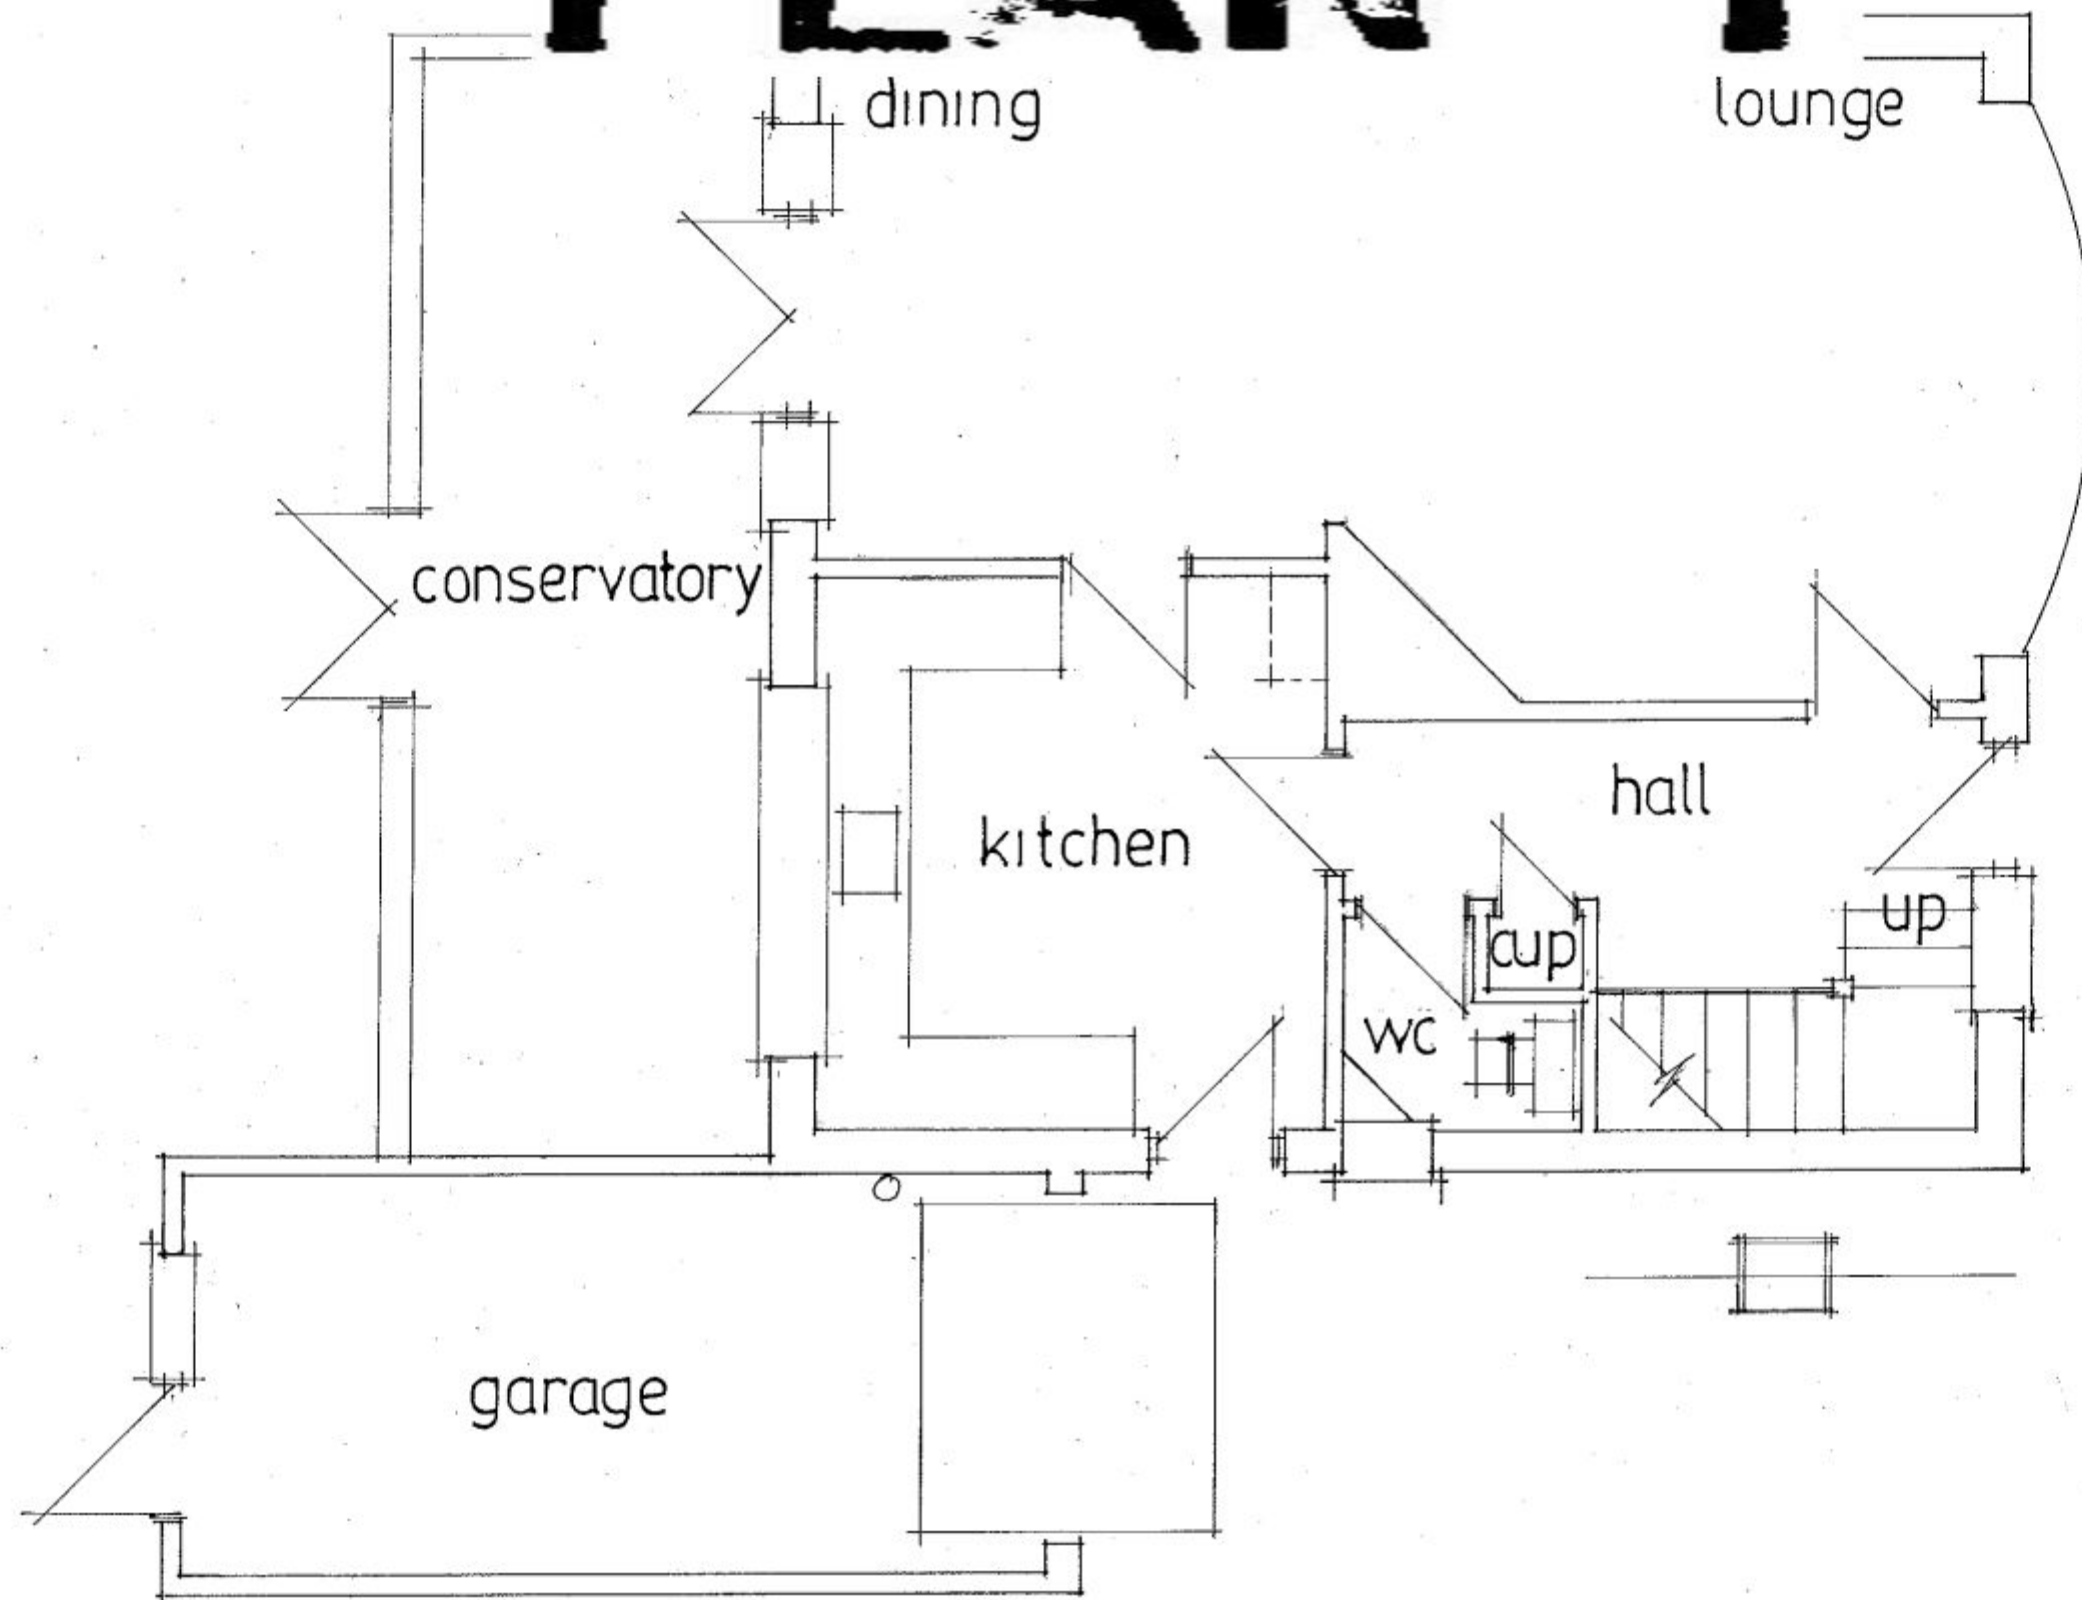

date july 2013
scale 1:50

EXISTING GROUND FLOOR

PETER J. WALKER MRICS
CHARTERED SURVEYOR
182 SEAFRONT, HAYLING ISLAND, HANTS
PO11 9 AN

TEL: 02392 467571