
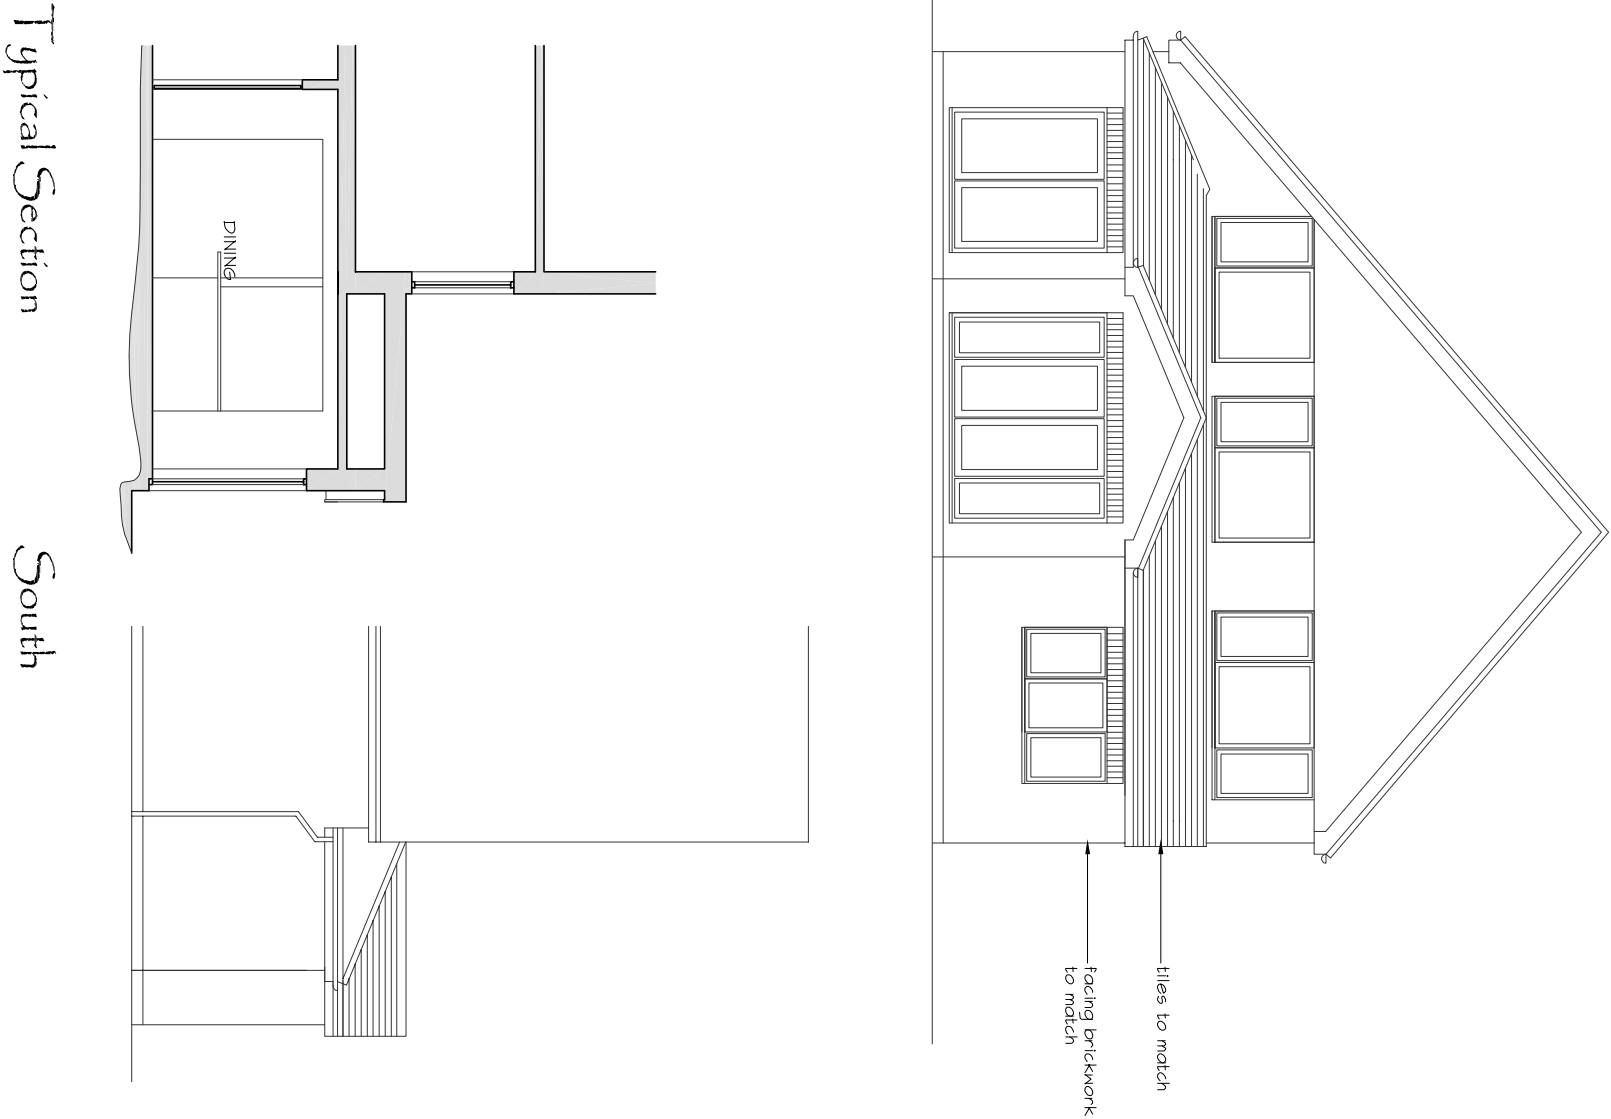
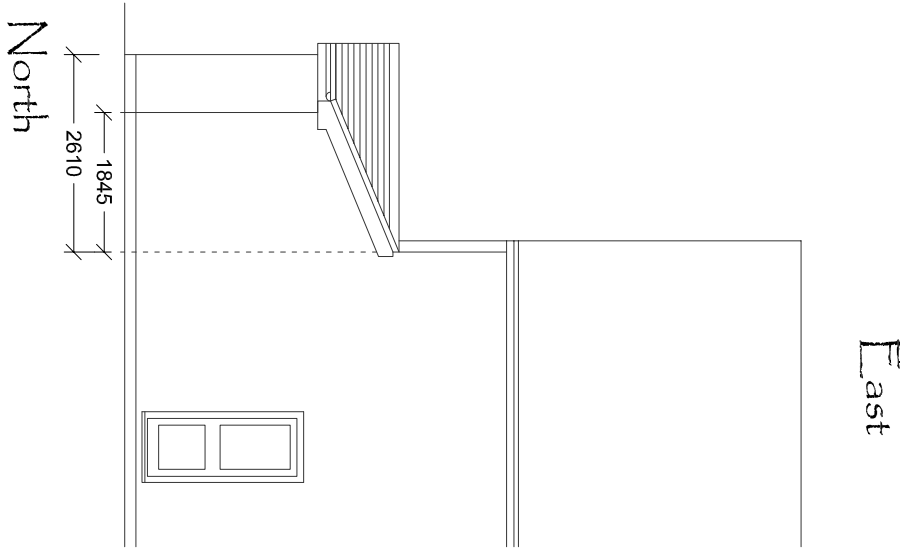


PHYSICAL SCALE IN METERS @ 1:100

NOTES:
This drawing has been produced solely for PLANNING/DESIGN.
Do not Scale from this Drawing except for planning purposes.
Any drainage shown is presumed and to be checked before
commencement on site.
This drawing is the copyright of MF Designs Ltd.

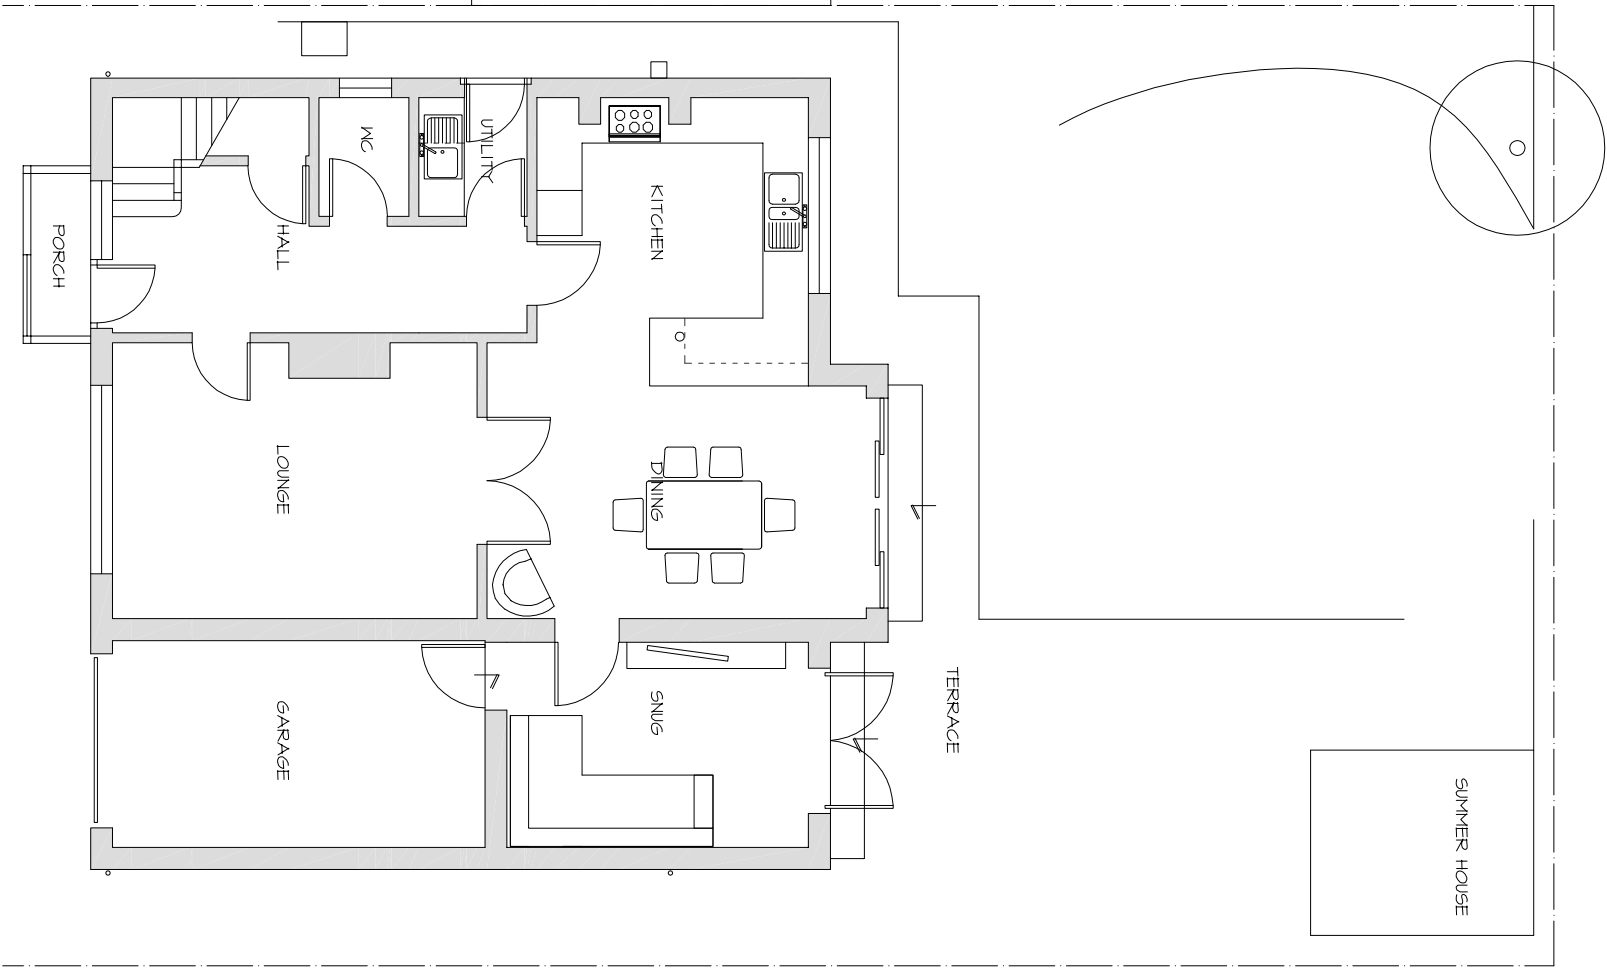

Ground

Single Storey Rear Extension ~ Proposed plans
6 Weavers Green, Denvilles. PO9 2PY



mf designs ltd

Chartered Architects



52 King Street • Emsworth • Hampshire • PO10 7AZ
Director: Martin Farrer RIBA • Co Registration No.4507379
Date: June 2013
Scale: 1:100

Job No: 3065
Dwg No: P_01

01243 377766
admin@mfdesigns.org.uk