




© Crown Copyright and database rights 2013 Ordnance Survey 100048957. The representation of road, track or path is no evidence of a boundary or right of way. The representation of features as lines is no evidence of a property boundary.

Supplied by: [www.ukmapcentre.com](http://www.ukmapcentre.com)  
Serial Number: 26854  
Centre Coordinates: 468987,112365  
Production Date: 15 Apr 2013 14:39

22 FROGMORE LANE, WATERLOOVILLE, PO8 9QL

Location Plan at 1:1250 scale

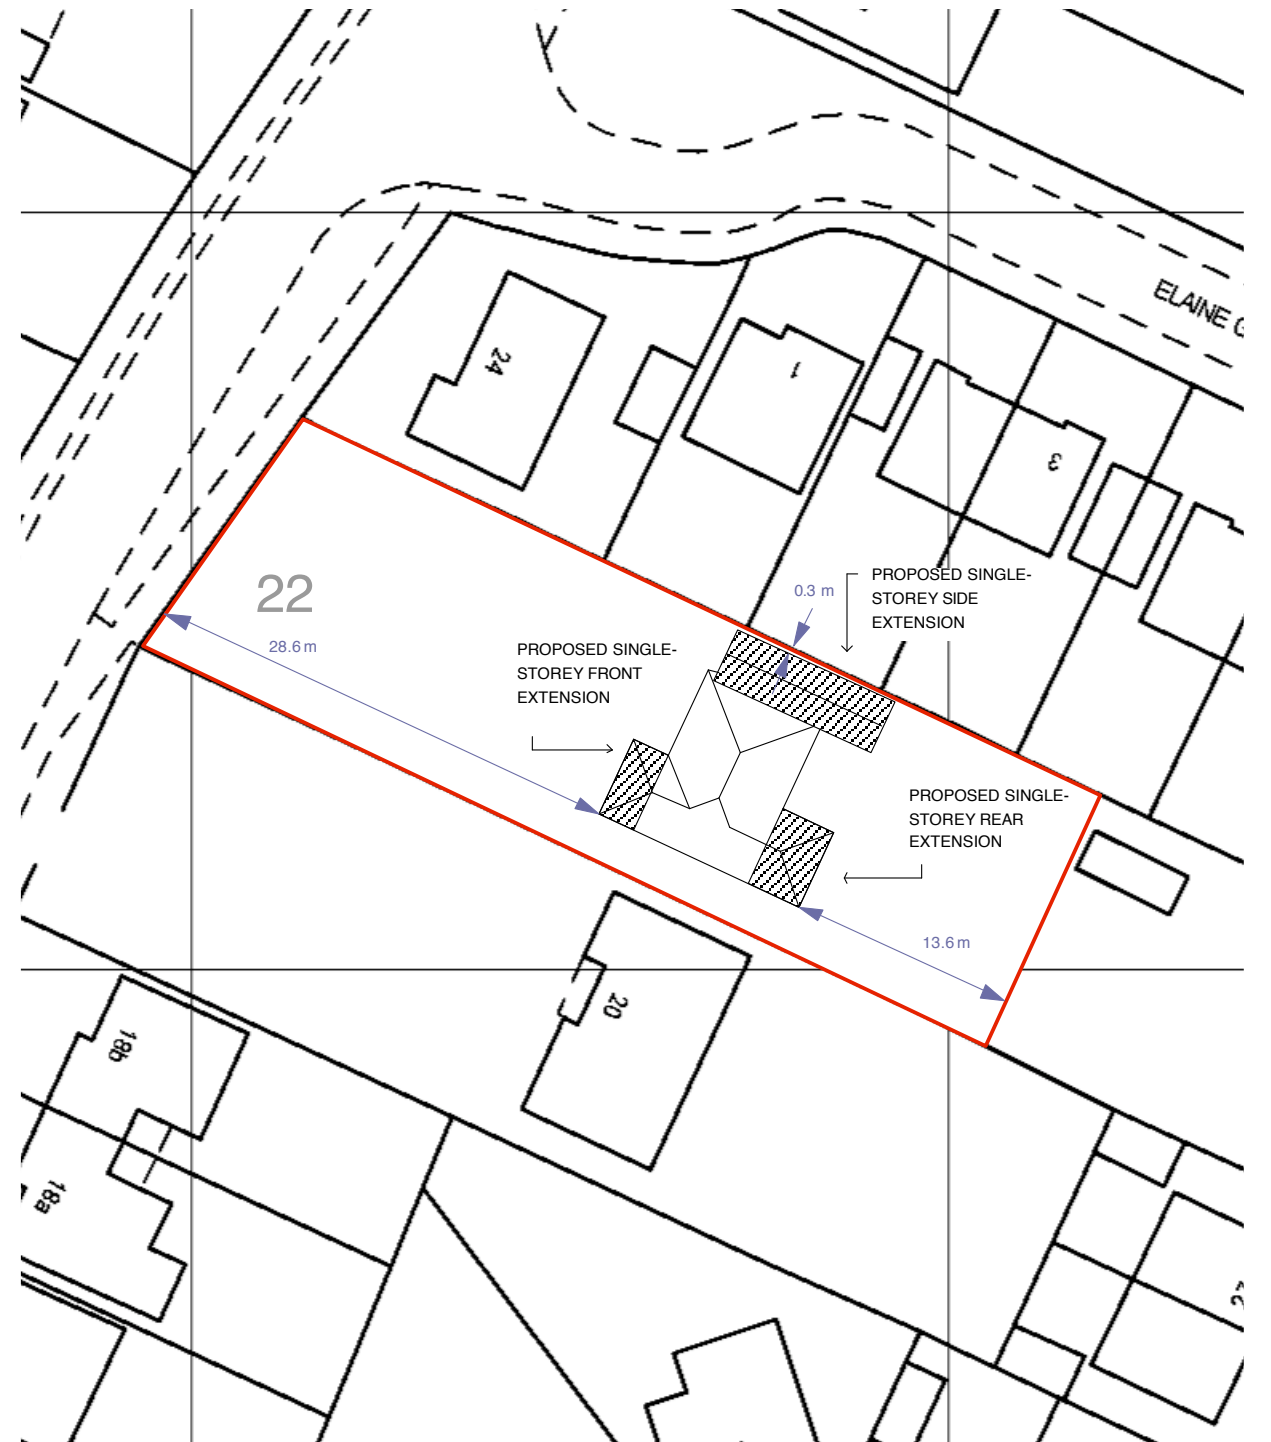

0m 5m 10m 15m  
SCALE BAR @ 1: 500

Site Plan at 1:500 scale