

LANGSTONE RD - PREMIER INN

SITE DETAILS

RESTAURANT

ADDRESS

TELEPHONE

SITE CONTACT

Premier Inn new build

Langbrook Farm Pub
Langstone Road
Havant
PO9 1RE

()

None

LANDLORD DETAILS

TENURE

LANDLORD

TELEPHONE

SITE CONTACT

Freehold

DISTRIBUTION

WHITBREAD PROPERTY

WHITBREAD MARKETING

PROJECT MANAGER

SIGN COMPANY

ELECTRICAL CONTRACTOR

PREMIER INN

GERALD EVE

LOCAL AUTHORITY

04/08/2015

04/08/2015

04/08/2015

04/08/2015

-

-

-

-

PLANNING AUTHORITY

DISTRICT COUNCIL

ADDRESS

TELEPHONE

CONTACT

Havant Borough Council

Civic Centre Road
Public Service Plaza
Havant
Hampshire
PO9 2AX

023 9244 6015

N/A

PLANNING SUMMARY

ITEMS REQUIRING CONSENT

ITEMS NOT REQUIRING CONSENT


PLANNING STATUS


All branded items require consent

N/A

Application to be submitted

DATE	REV	BY	DETAILS
29/05/2015	0	SJF	Initial issue
04/08/2015	1	SJF	Revise scheme to move sign 8 out of landscaped exclusion zone and move sign 9 and adapt content accordingly.

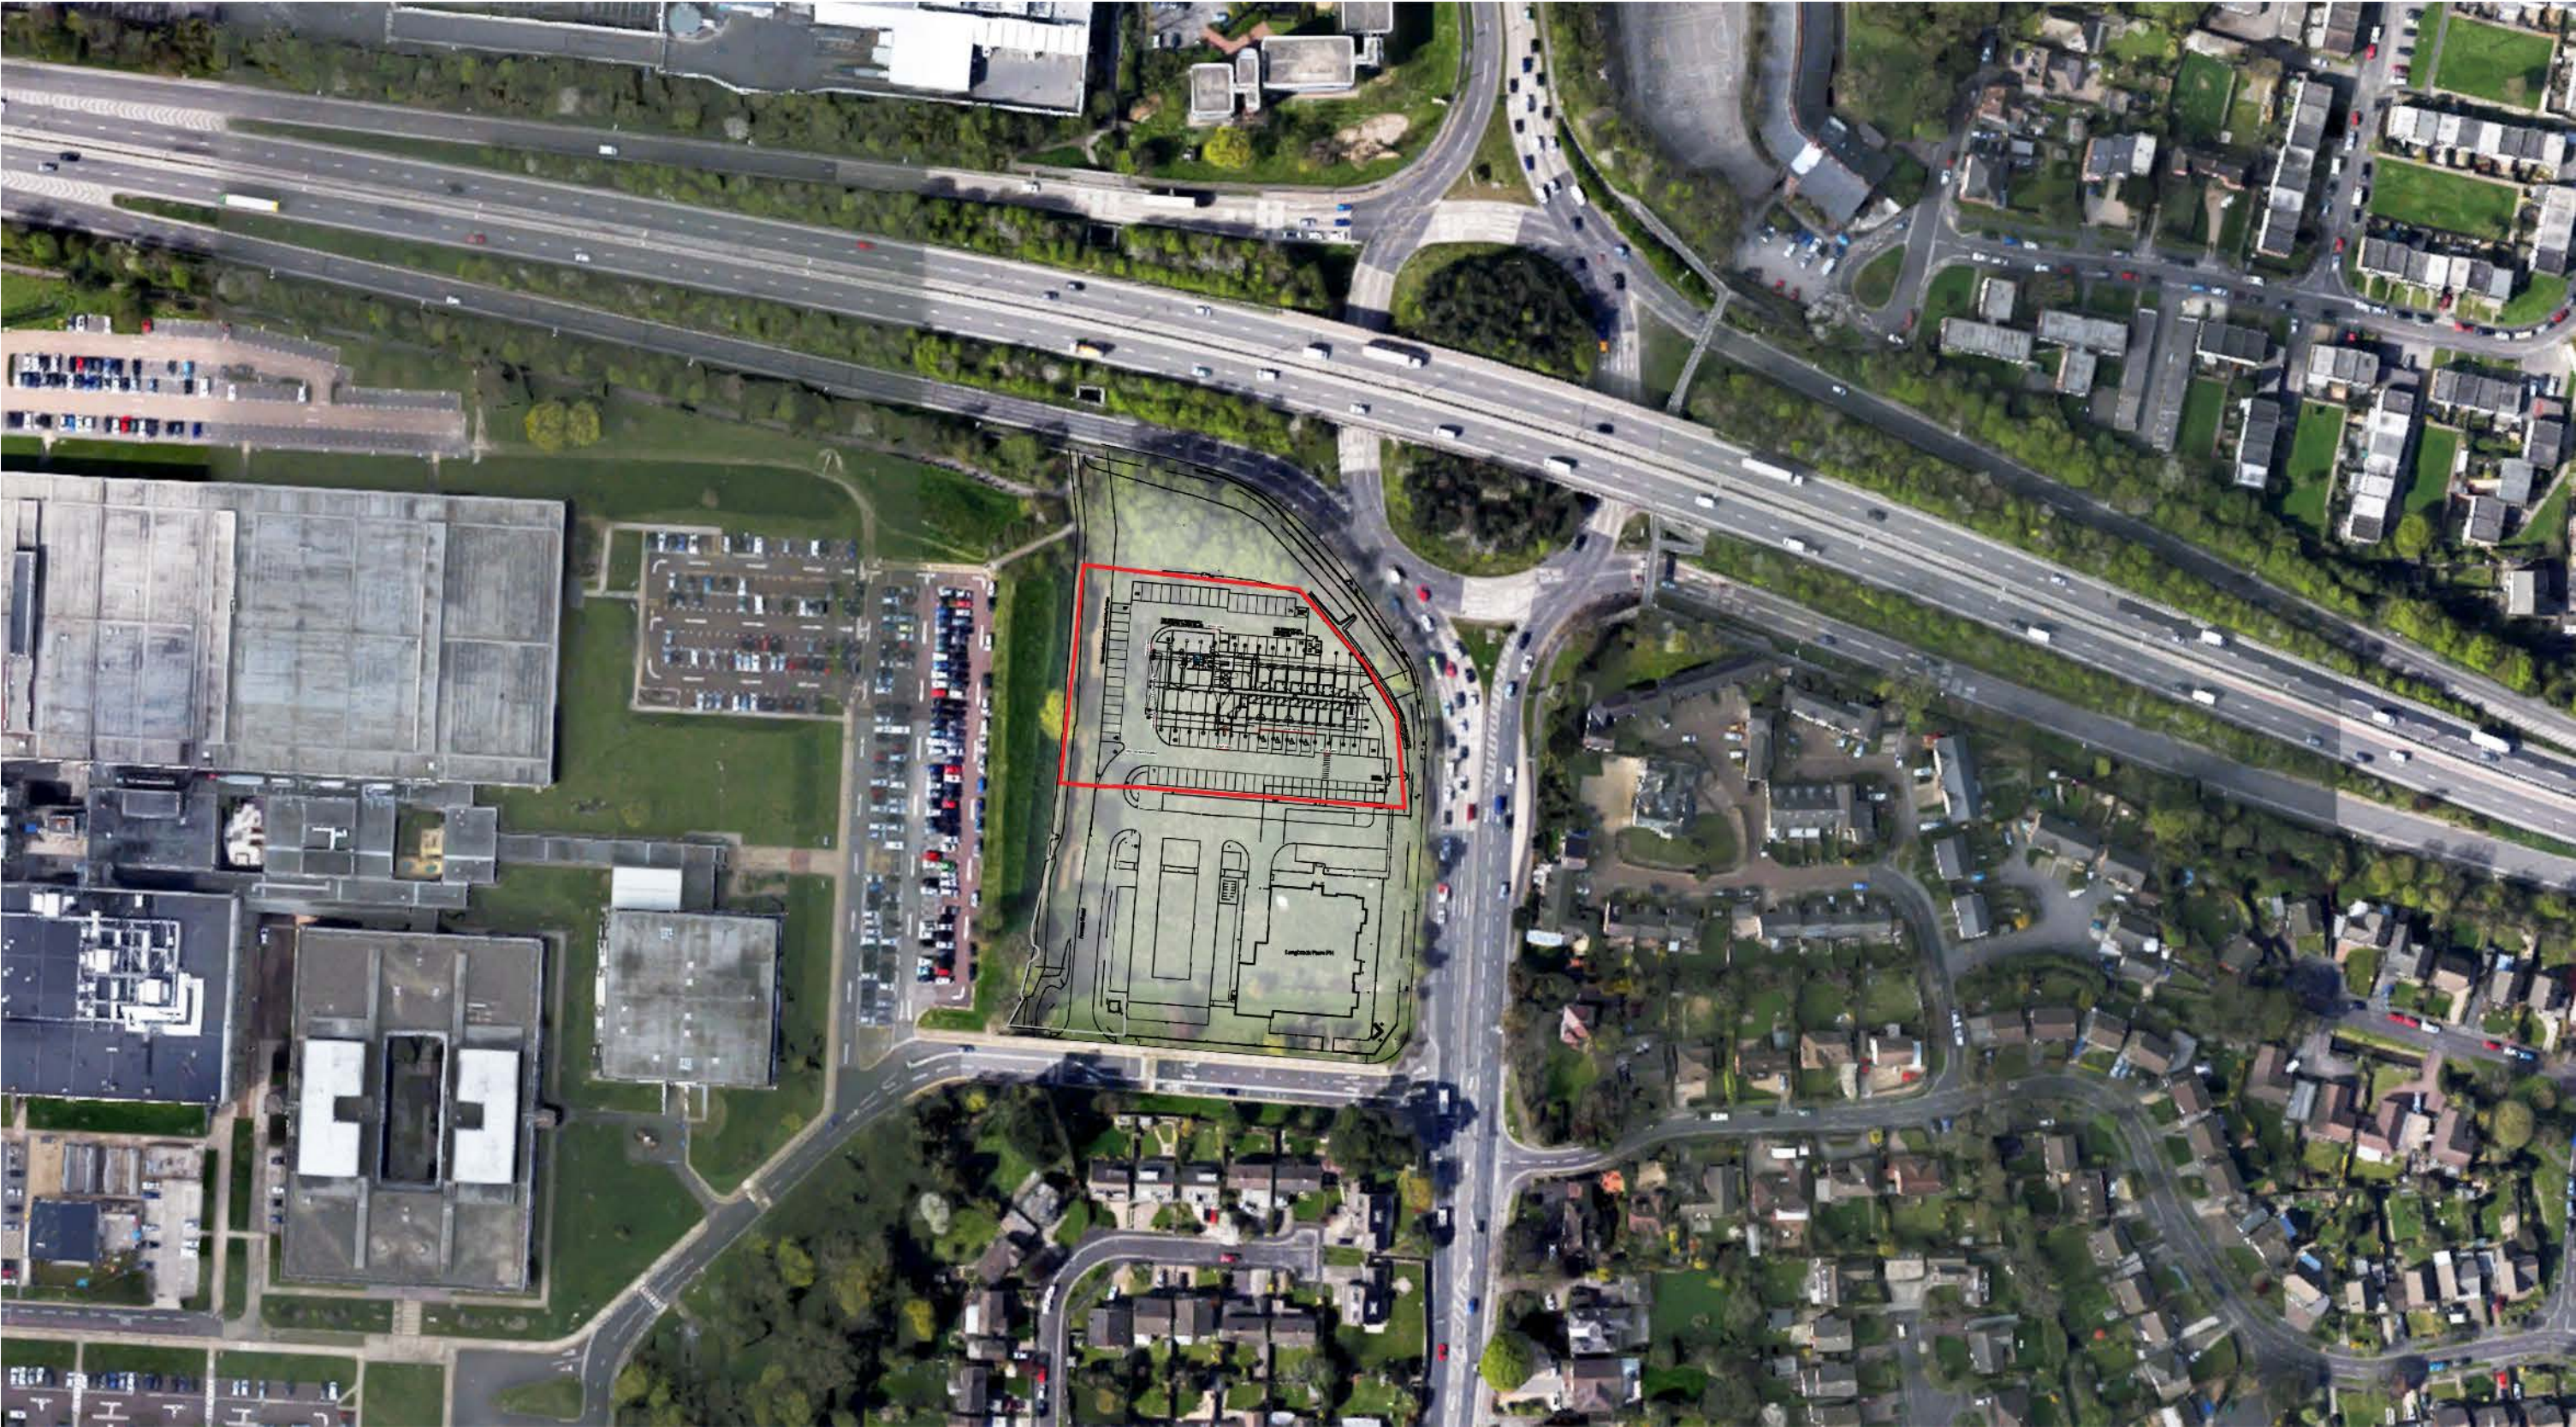

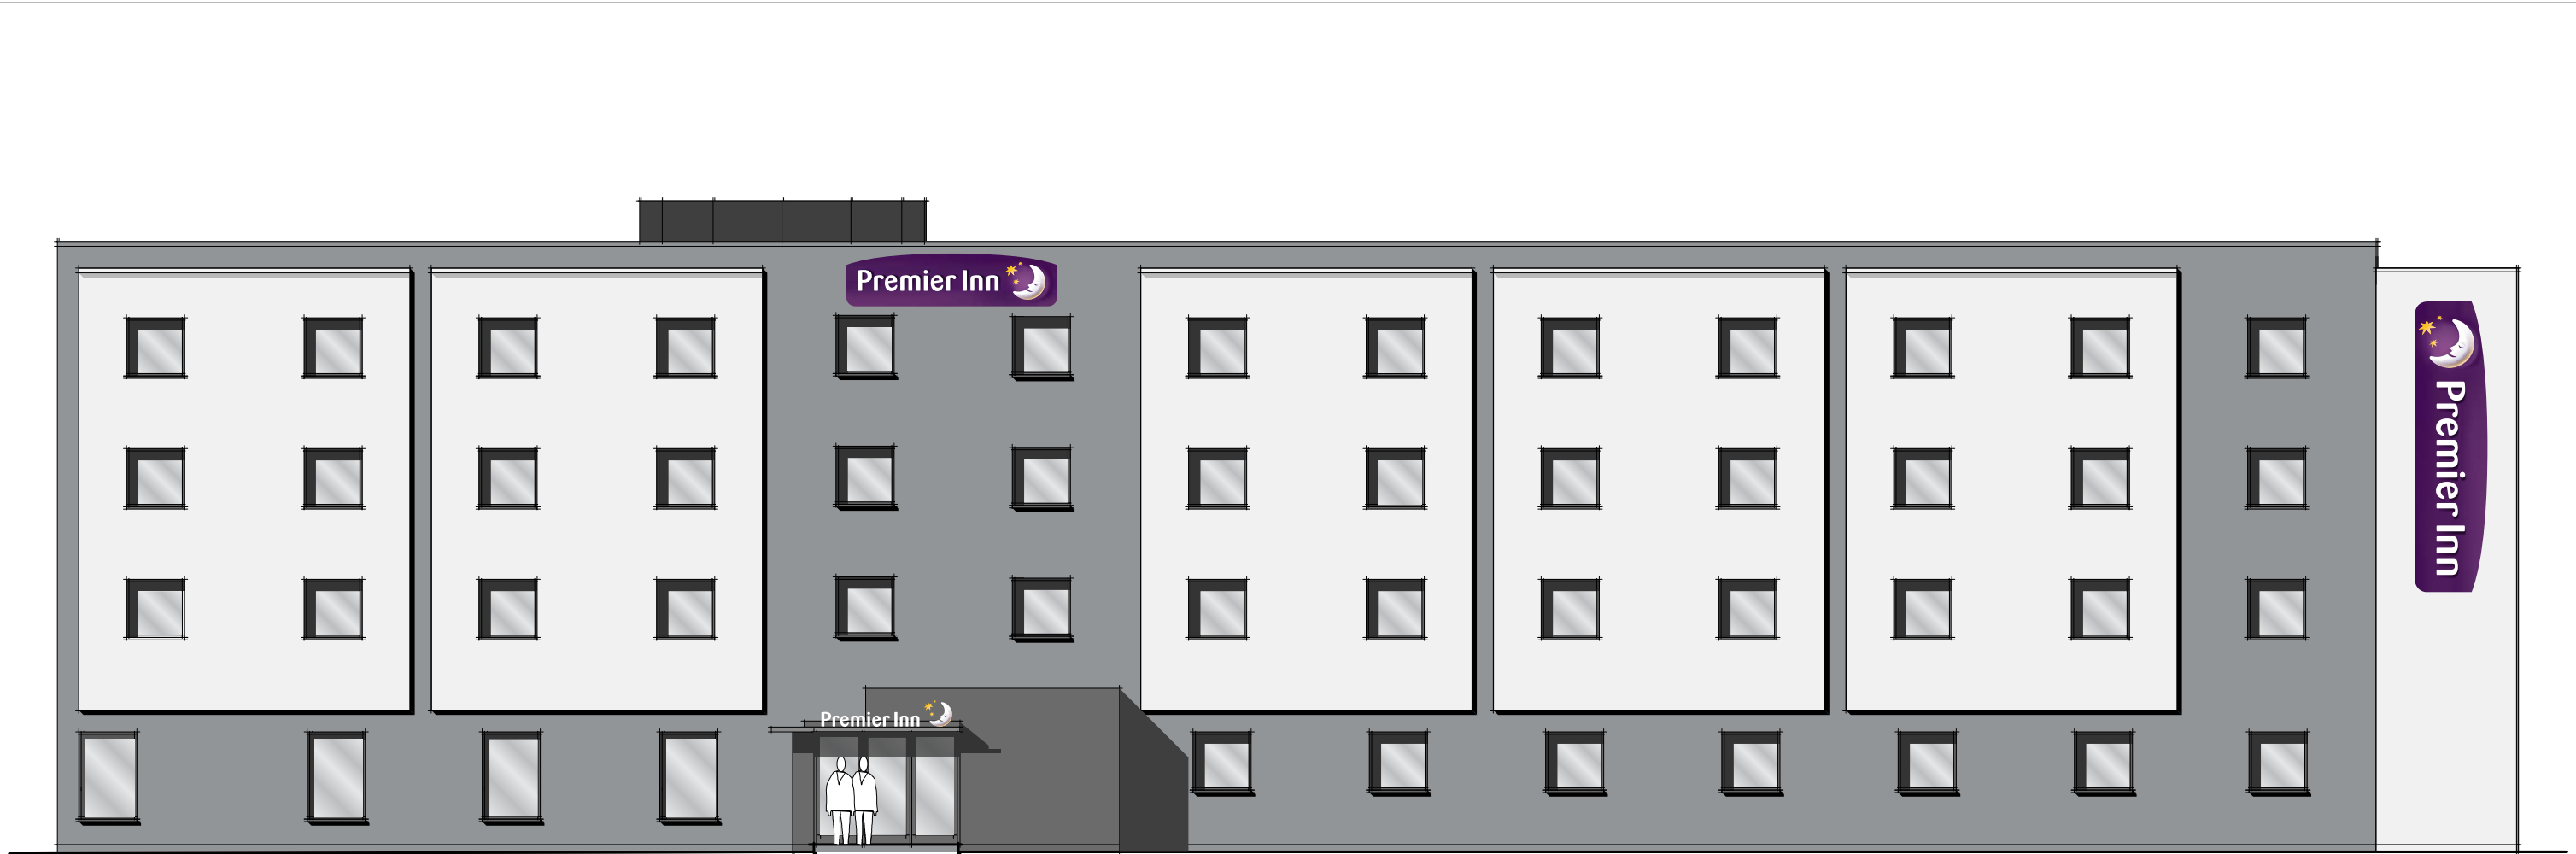

South elevation

1. Internally illuminated Premier Inn sign with logo roundel and letters illuminated only. Reynobond® ACM panel is 4355 x 1089mm.

2. 300mm Cap height built up Premier Inn letters, moon & stars logo all internally illuminated. Realigned to suit base mounted position with baseline moved down to avoid floating text.
3. Internally illuminated Premier Inn sign with logo roundel and letters illuminated only. Reynobond® ACM panel is 1500mm x 6000mm.




4. Internally illuminated Premier Inn sign with logo roundel and letters illuminated only. Reynobond® ACM panel is 4390 x 2855mm.

5. Internally illuminated Premier Inn sign with logo roundel and letters illuminated only. Reynobond® ACM panel is 4390 x 2855mm.

Sign 5 is subject to review when building is in place.

West elevation currently has limited visibility due to two banks of trees on either side of A27 westbound on-ramp. Sign may only be visible at night when trees are not in leaf.

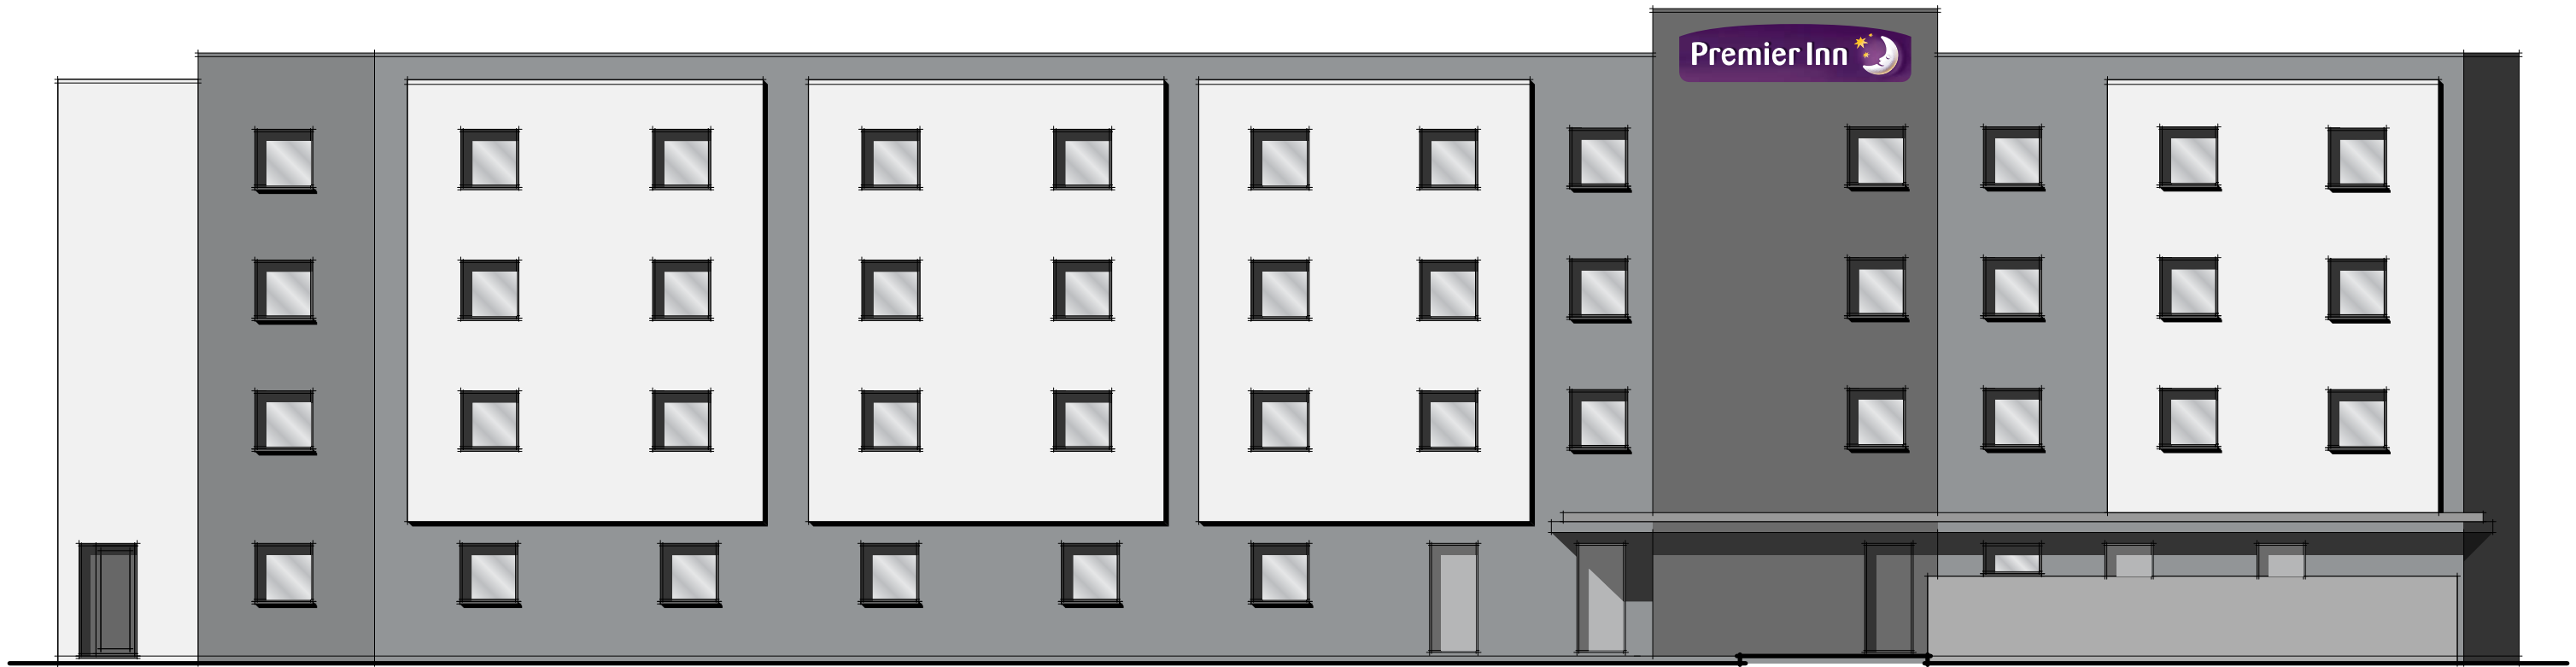

North elevation

6. Internally illuminated Premier Inn sign with logo roundel and letters illuminated only. Reynobond® ACM panel is 4790 x 1198mm.

Sign 6 is subject to review when building is in place.

North elevation currently has limited visibility due to two banks of trees on either side of A27 westbound on-ramp. Sign may only be visible at night when trees are not in leaf.



7. 11000mm Premier Inn pole sign with 3000 x 3000mm header panel fret cut with acrylic moon & stars logo internally illuminated. Stainless steel post and trim.

Recommend tree planting adjacent to sign 7 be omitted from the landscaping plan. See black plan page 7.

8. 2500mm Premier Inn entrance sign with stainless steel posts and 1350 x 1755mm panel fret cut with acrylic moon & stars logo internally illuminated.

9 & 11. 1500mm Single sided Premier Inn directional sign with 1200 x 700mm panel finished purpled and white text and yellow arrows mounted on silver posts.

10. 1500mm Double sided Premier Inn directional sign with 1200 x 700mm panel finished purpled and white text and yellow arrows mounted on silver posts.

Supply 1 No disabled parking bay sign per disabled parking bay on site.

LANGSTONE RD - BLOCK PLAN 1:500 SCALE AT A3

