



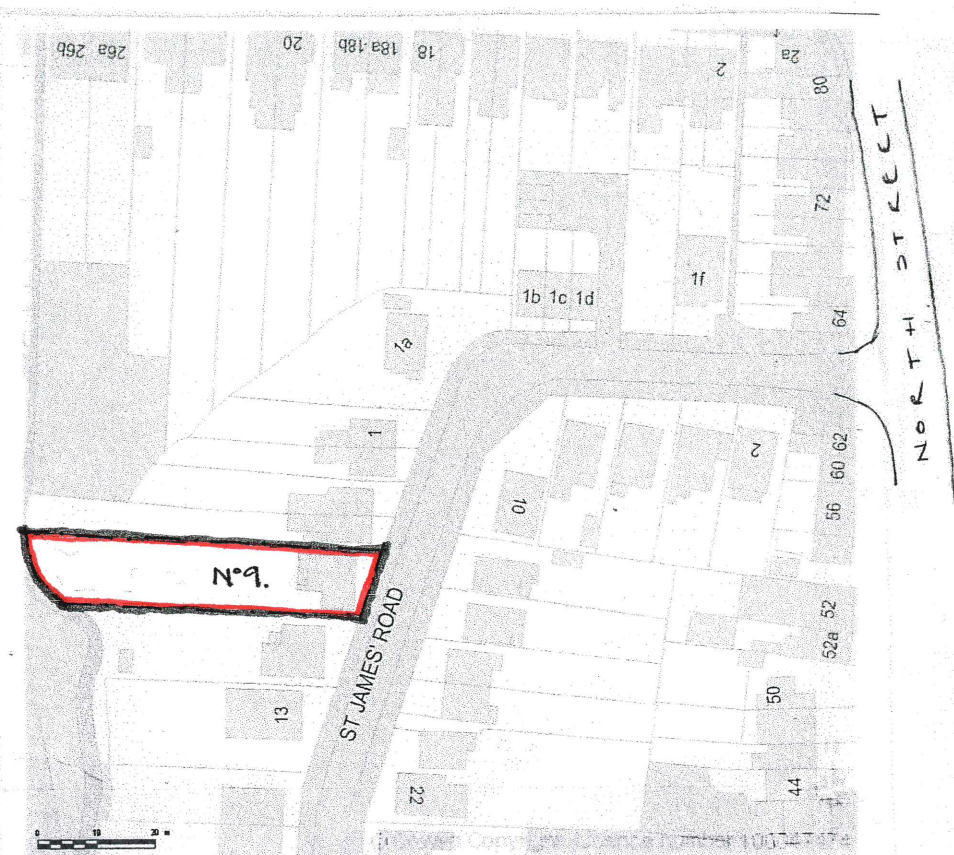

LOCATION PLAN 1:1250
 LICENSE N° : 100042435 STREETWISE MAPS LTD

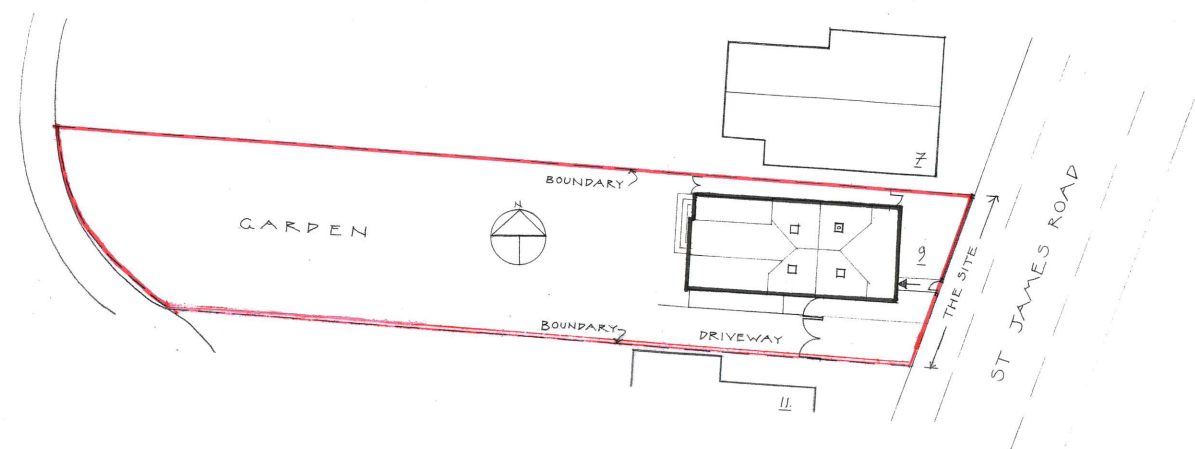

BLOCK PLAN 1:500

9 ST JAME'S ROAD . EMSWORTH . HAMPSHIRE . PO10 7DN

Job No 104 . For Mr & Mrs G Davis . **Proposed Scheme for Attic Conversion**

DRAWING No 00 . LOCATION & BLOCK PLAN . SCALE 1:1250/1:500 @A3

PULLEN & WELLS
 ARCHITECTS

41-42 Southgate Place · Chichester
 West Sussex · PO19 1ET

Tel 01243 85 95 10
 office@pullenandwellsarchitects.co.uk
 www.pullenandwellsarchitects.co.uk