

0 2 4 6 8 10

PHYSICAL SCALE IN METERS @ 1:100

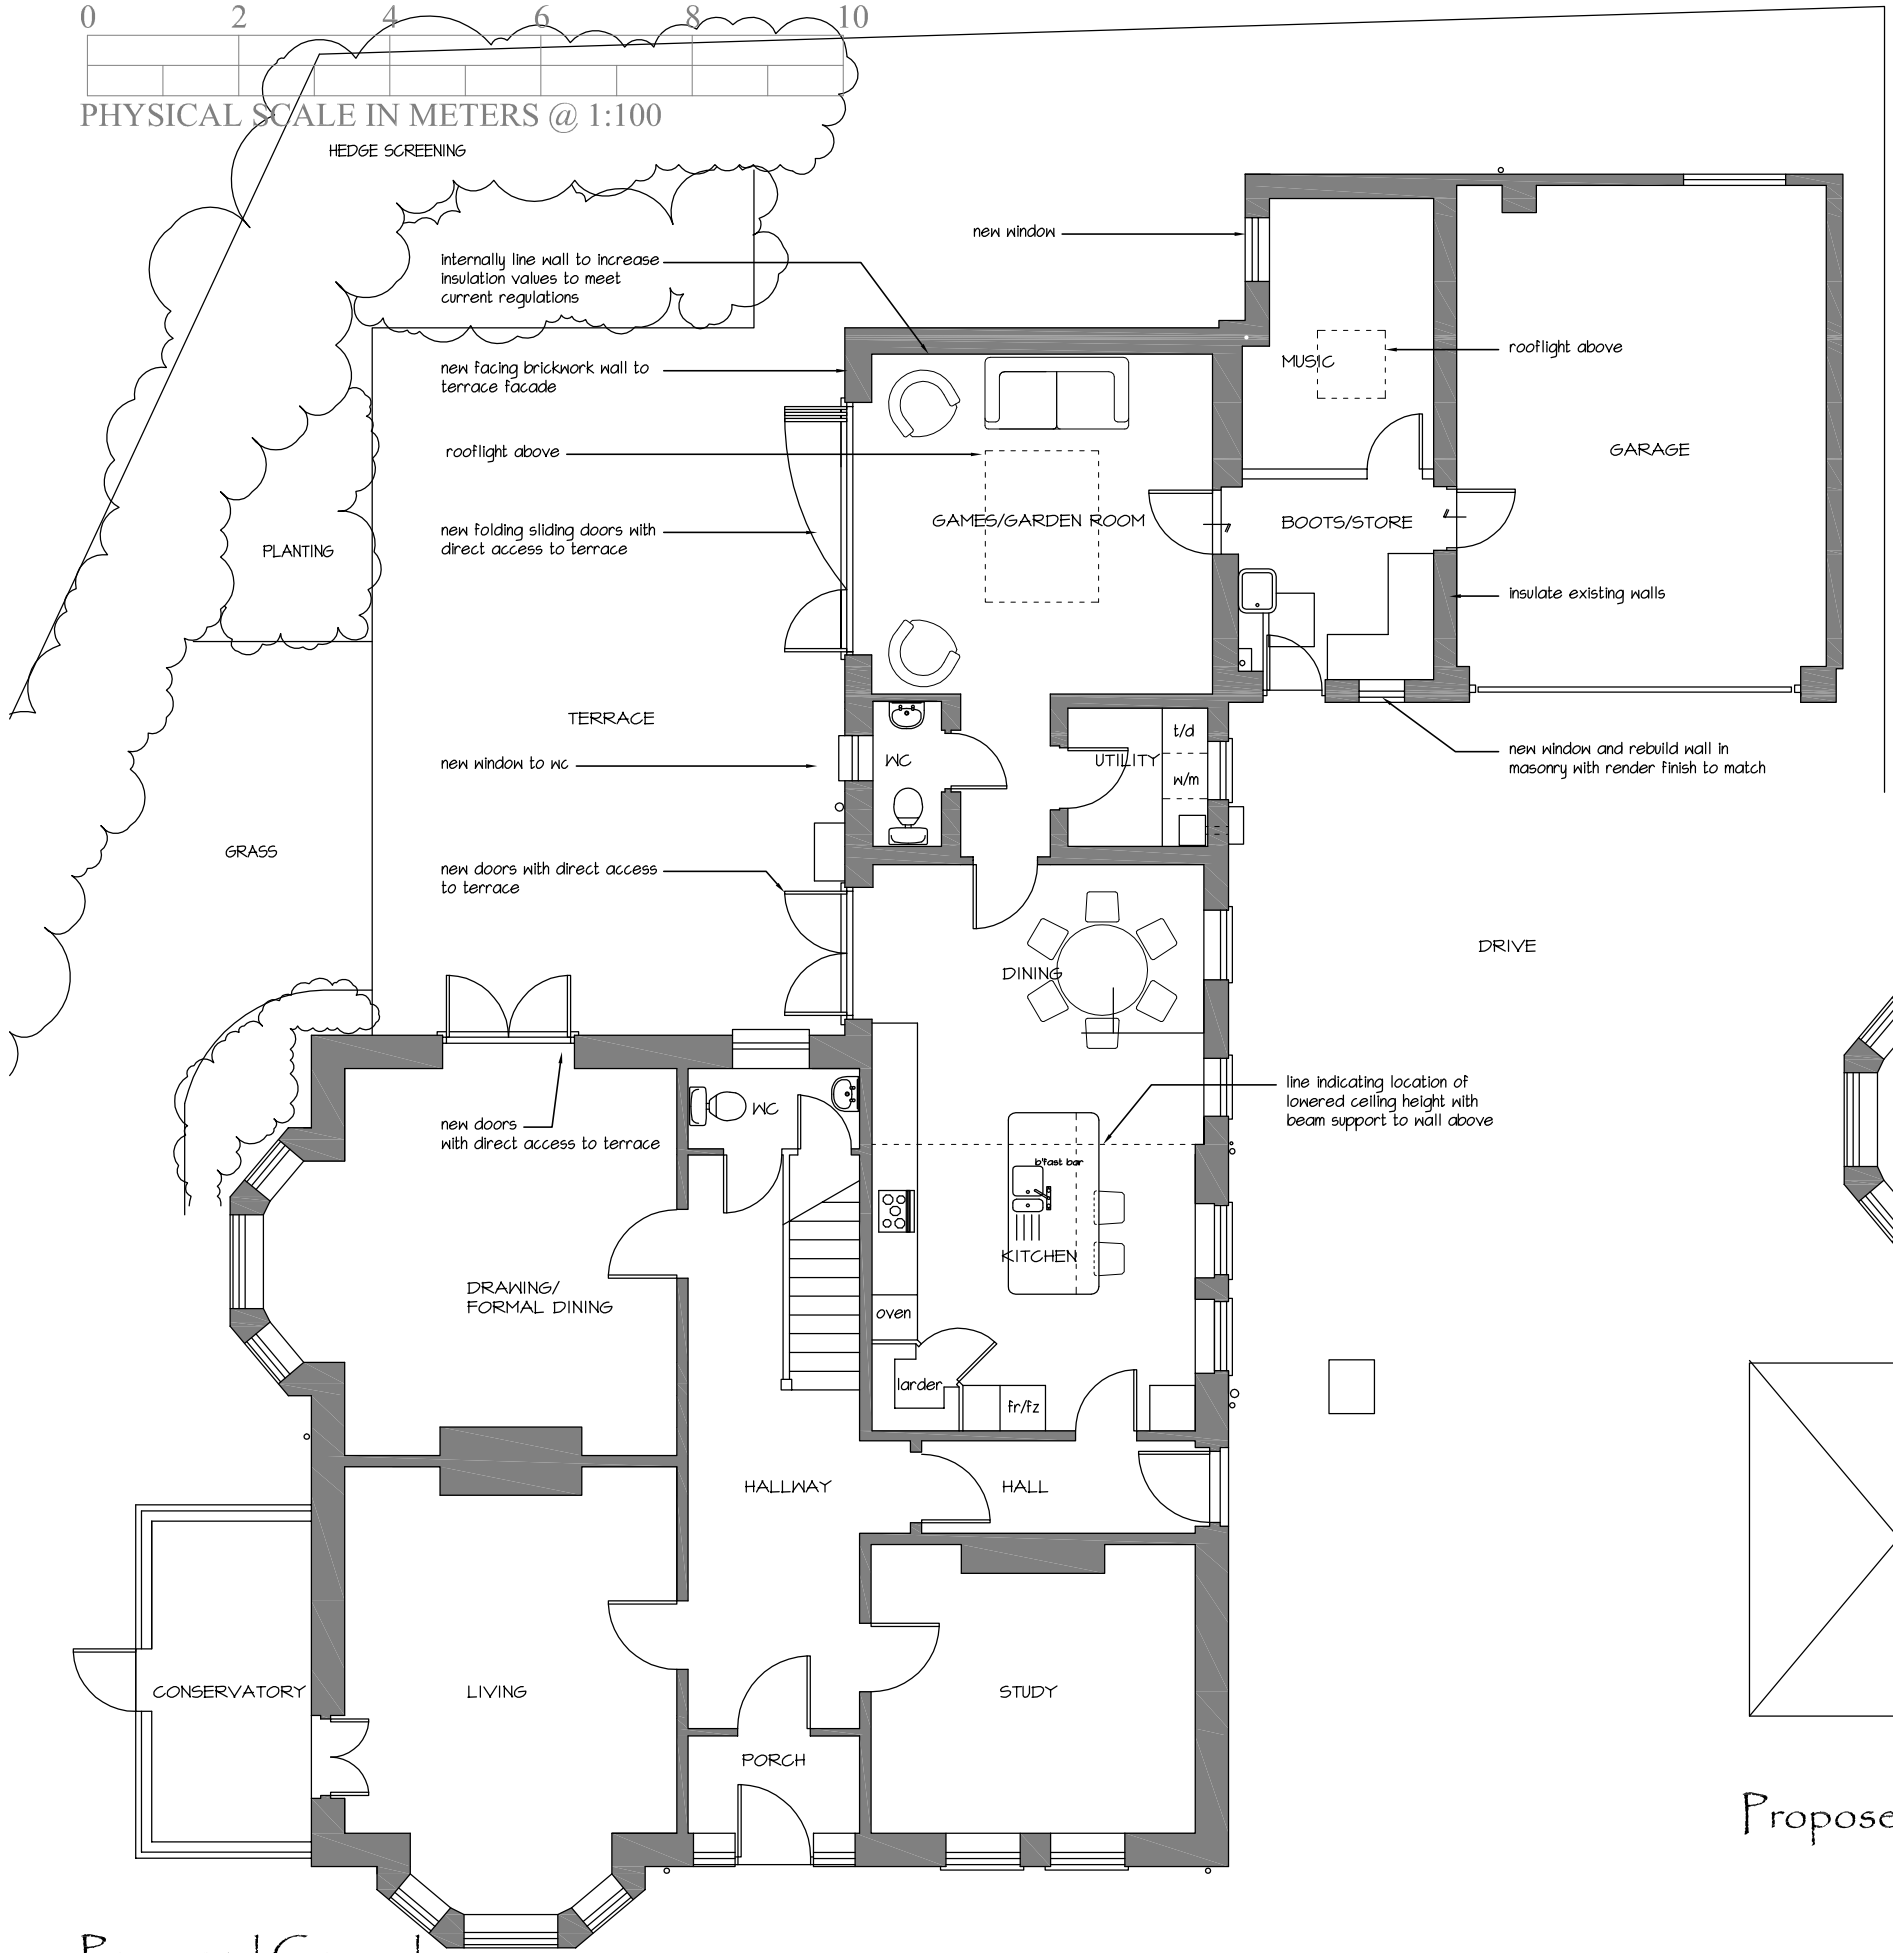

Proposed Ground

NOTES:
This drawing has been produced solely for PLANNING/DESIGN.
Do not Scale from this Drawing except for planning purposes.
Any drainage shown is presumed and to be checked on site before commencement of works.
This drawing is the copyright of MF Designs Ltd.

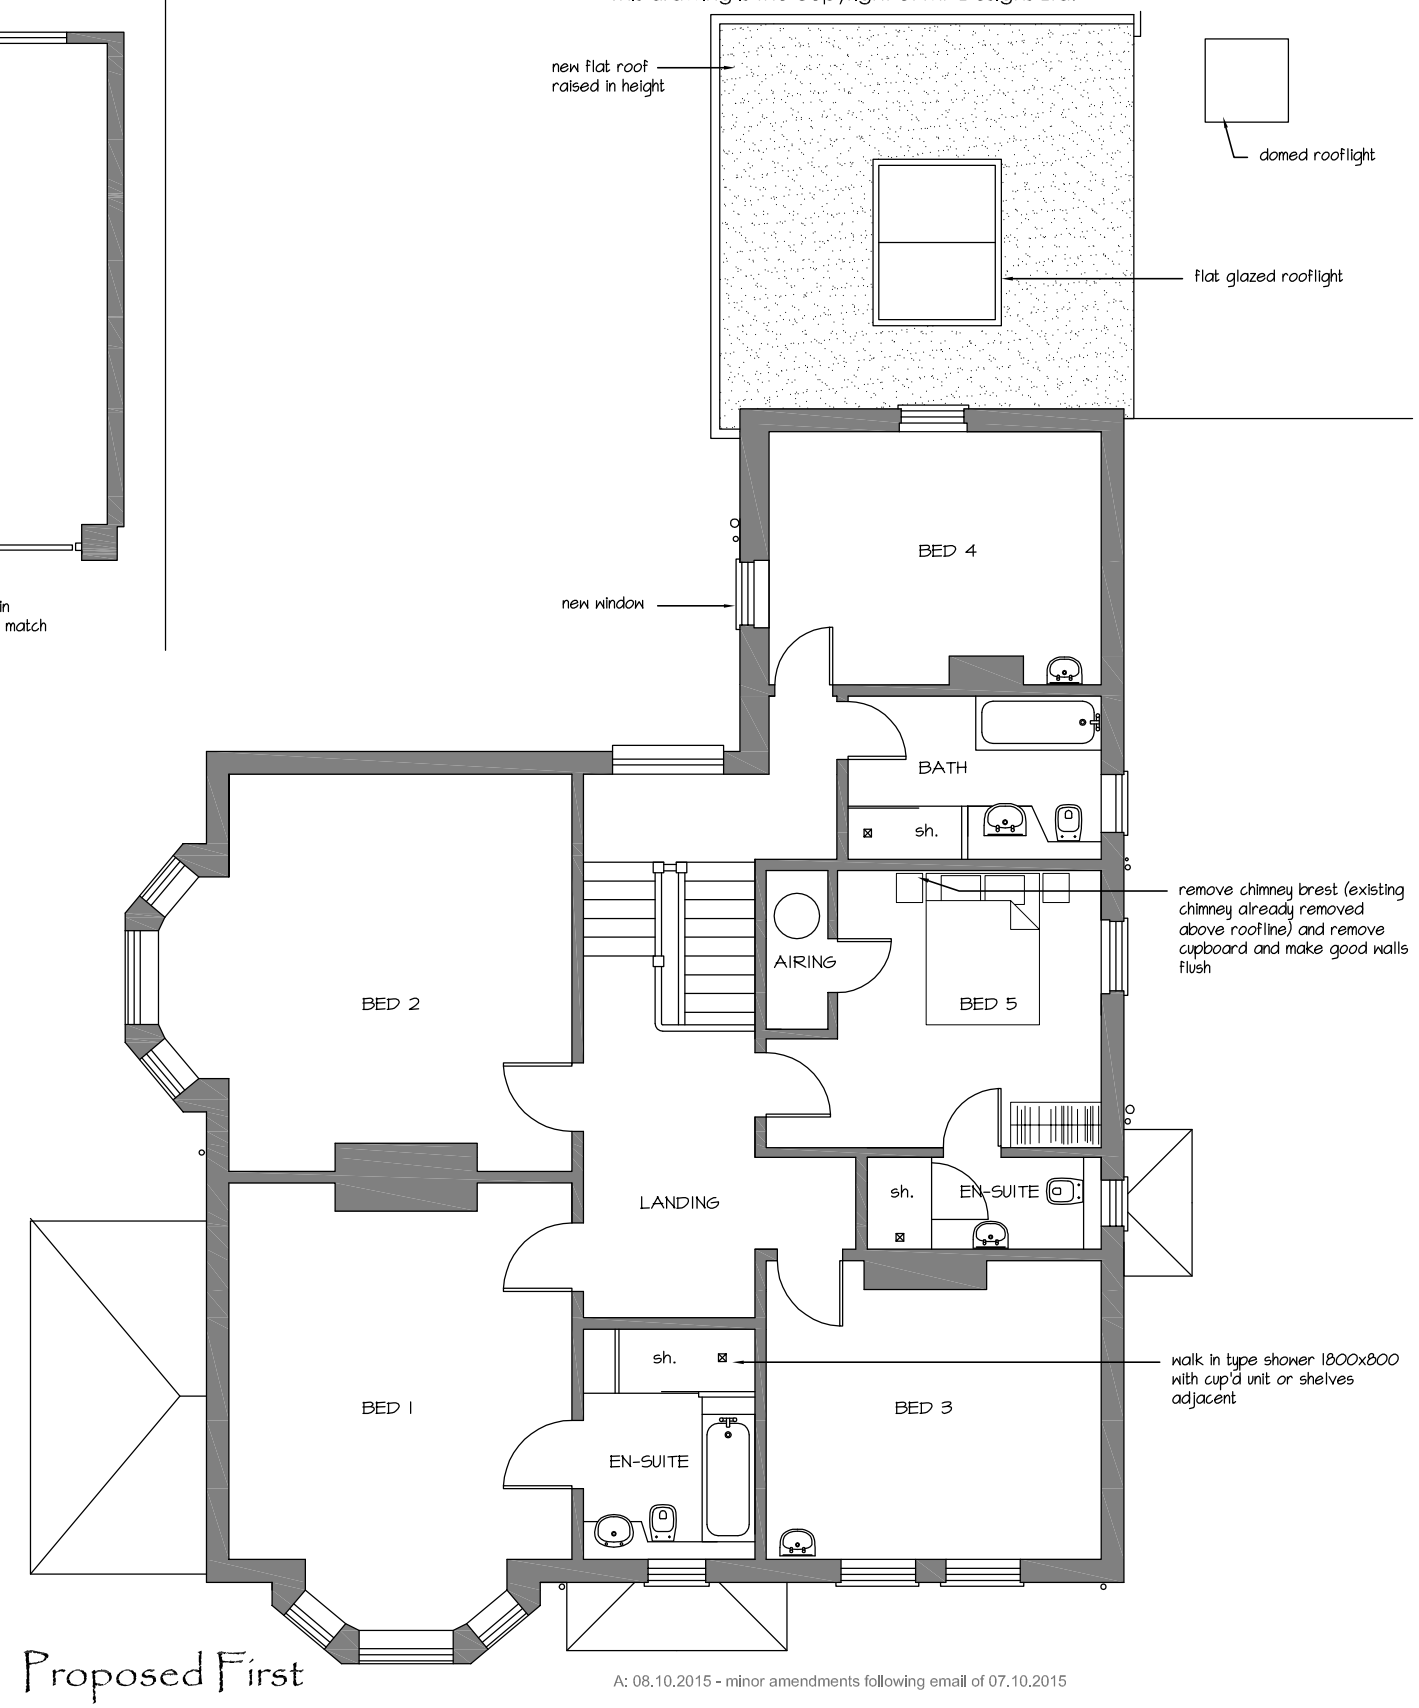

Proposed First

A: 08.10.2015 - minor amendments following email of 07.10.2015

NORTH

RAISED FLAT ROOF & REVISED FENESTRATION

14 Third Avenue, Denvilles, Havant. PO9 2QS

mf designs ltd
Chartered Architects
52 King Street • Emsworth • Hampshire • PO10 7AZ t/f 01243 377766
Director: Martin Farrer RIBA • Co Registration No.4507379 e admin@mfdesigns.org.uk

Date: Oct 2015 Job No: 3136
Scale: 1:100 Drg No: P_01 A