
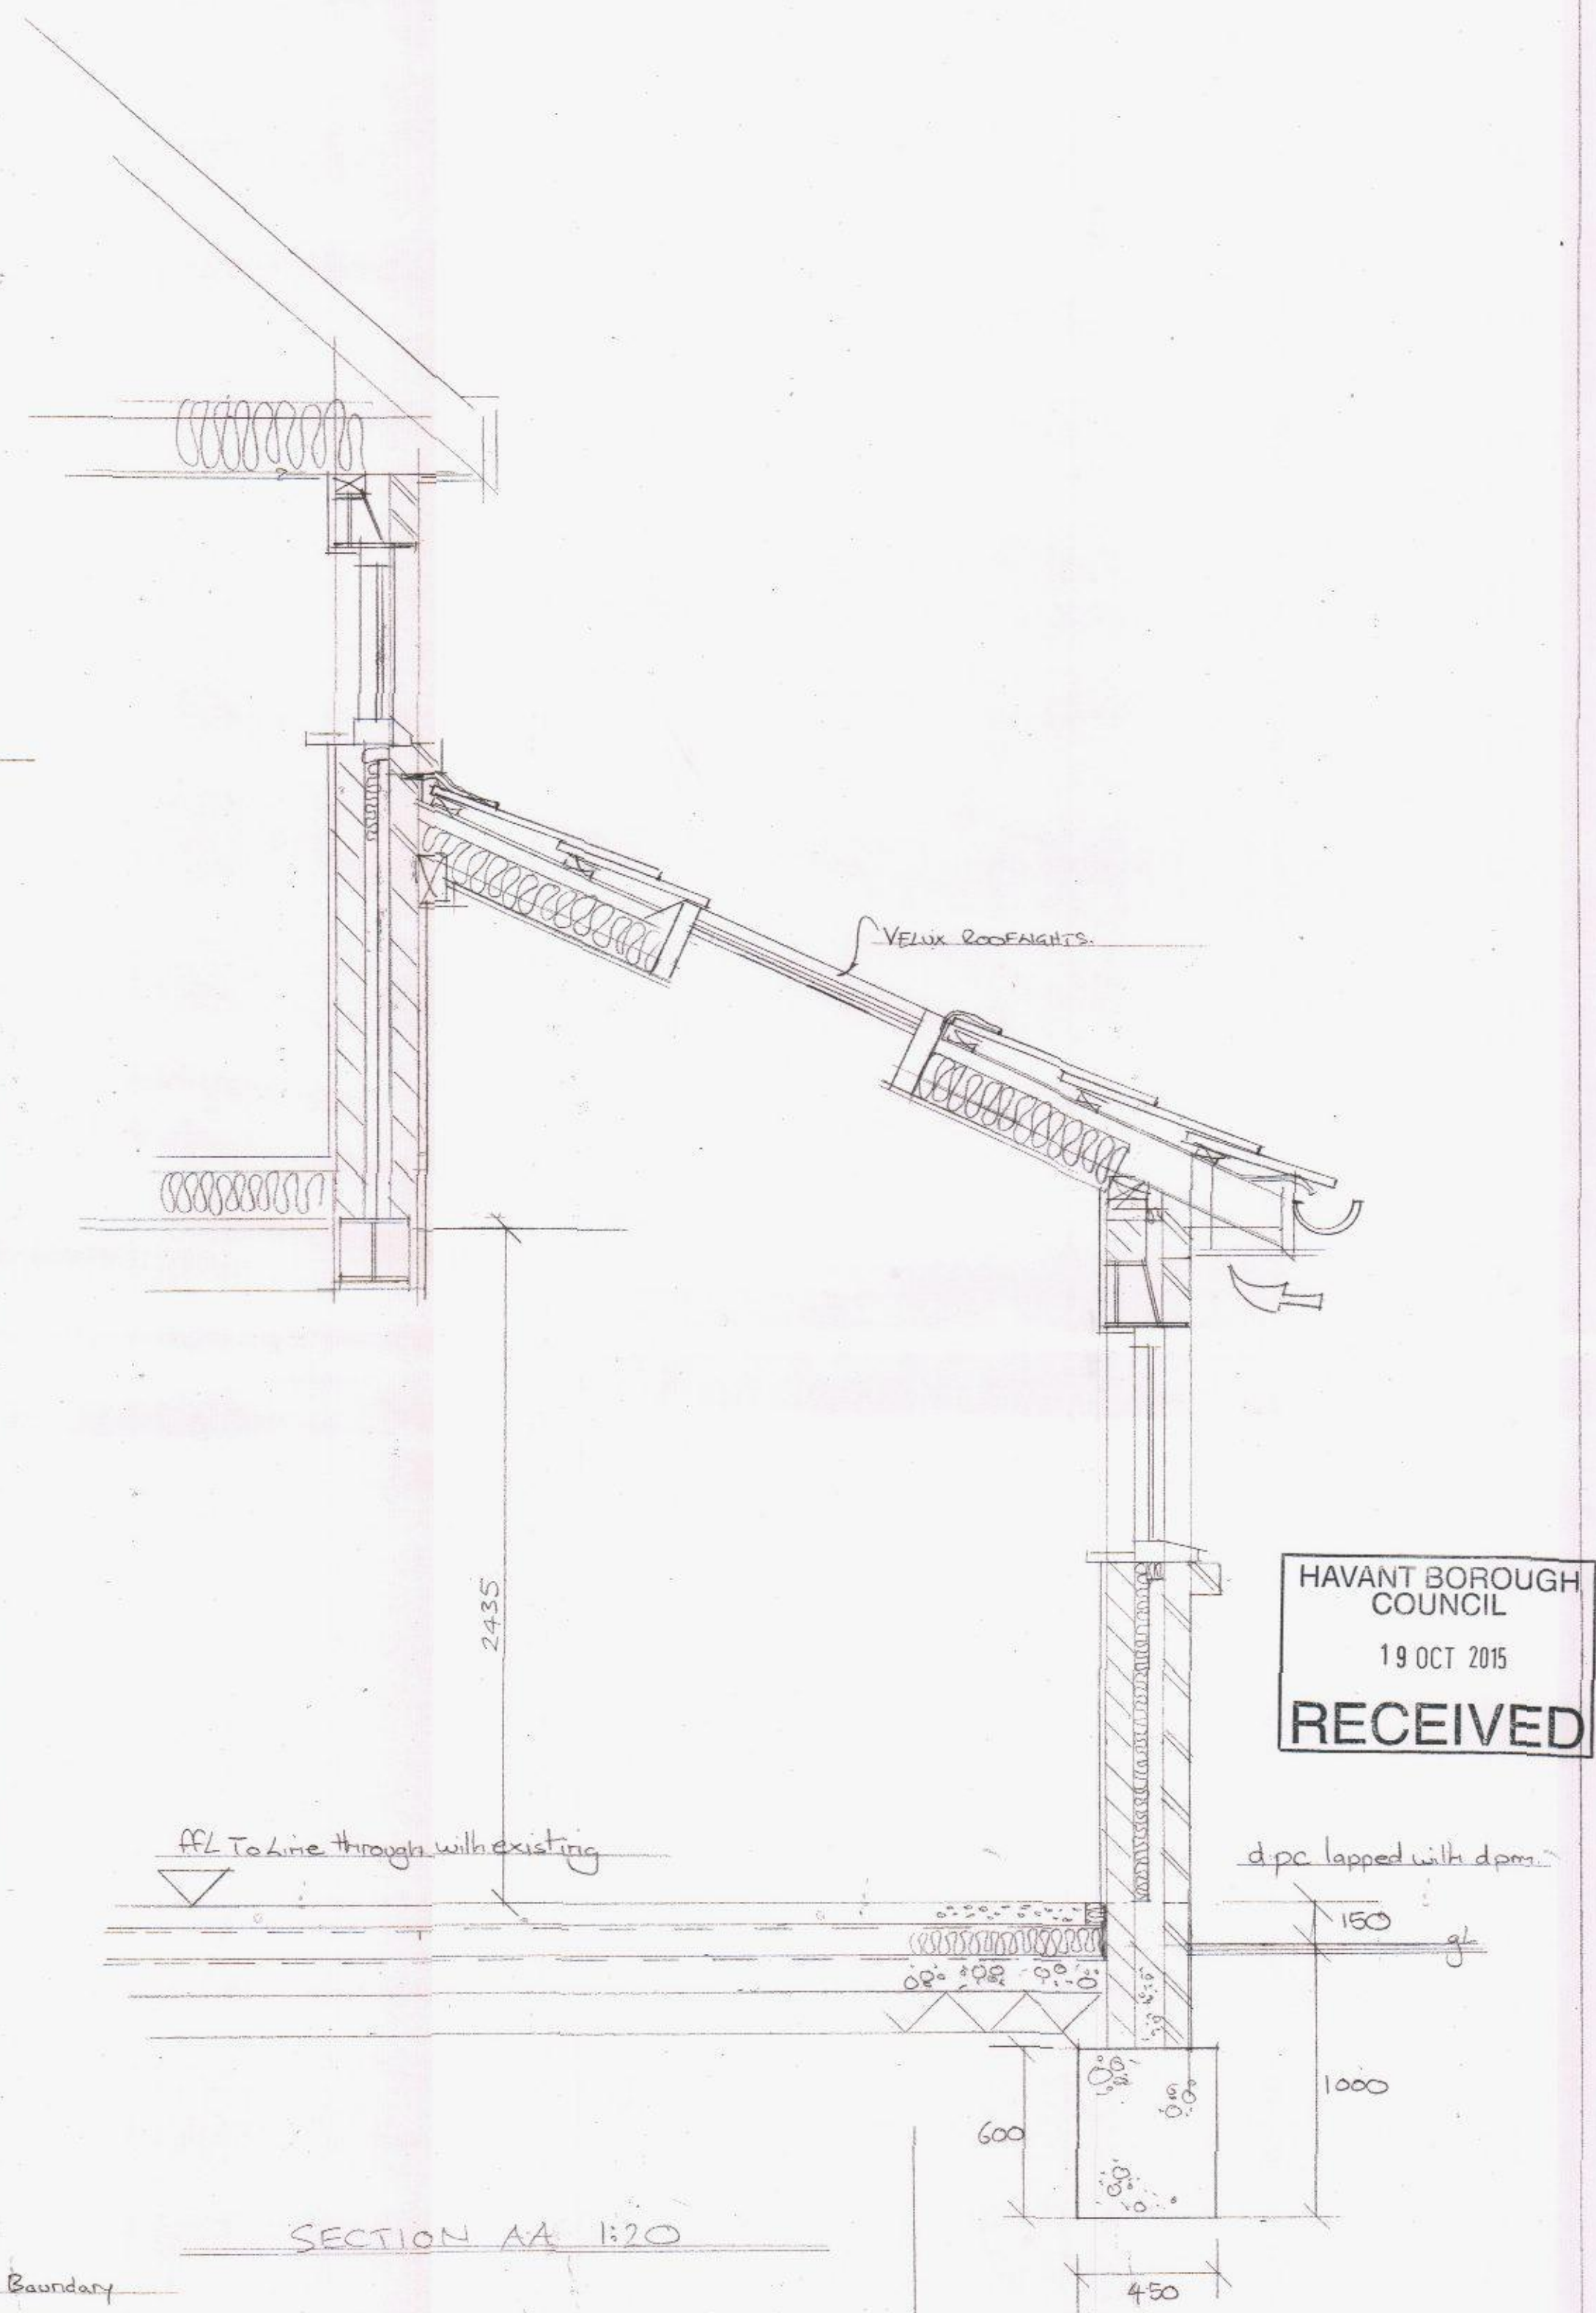
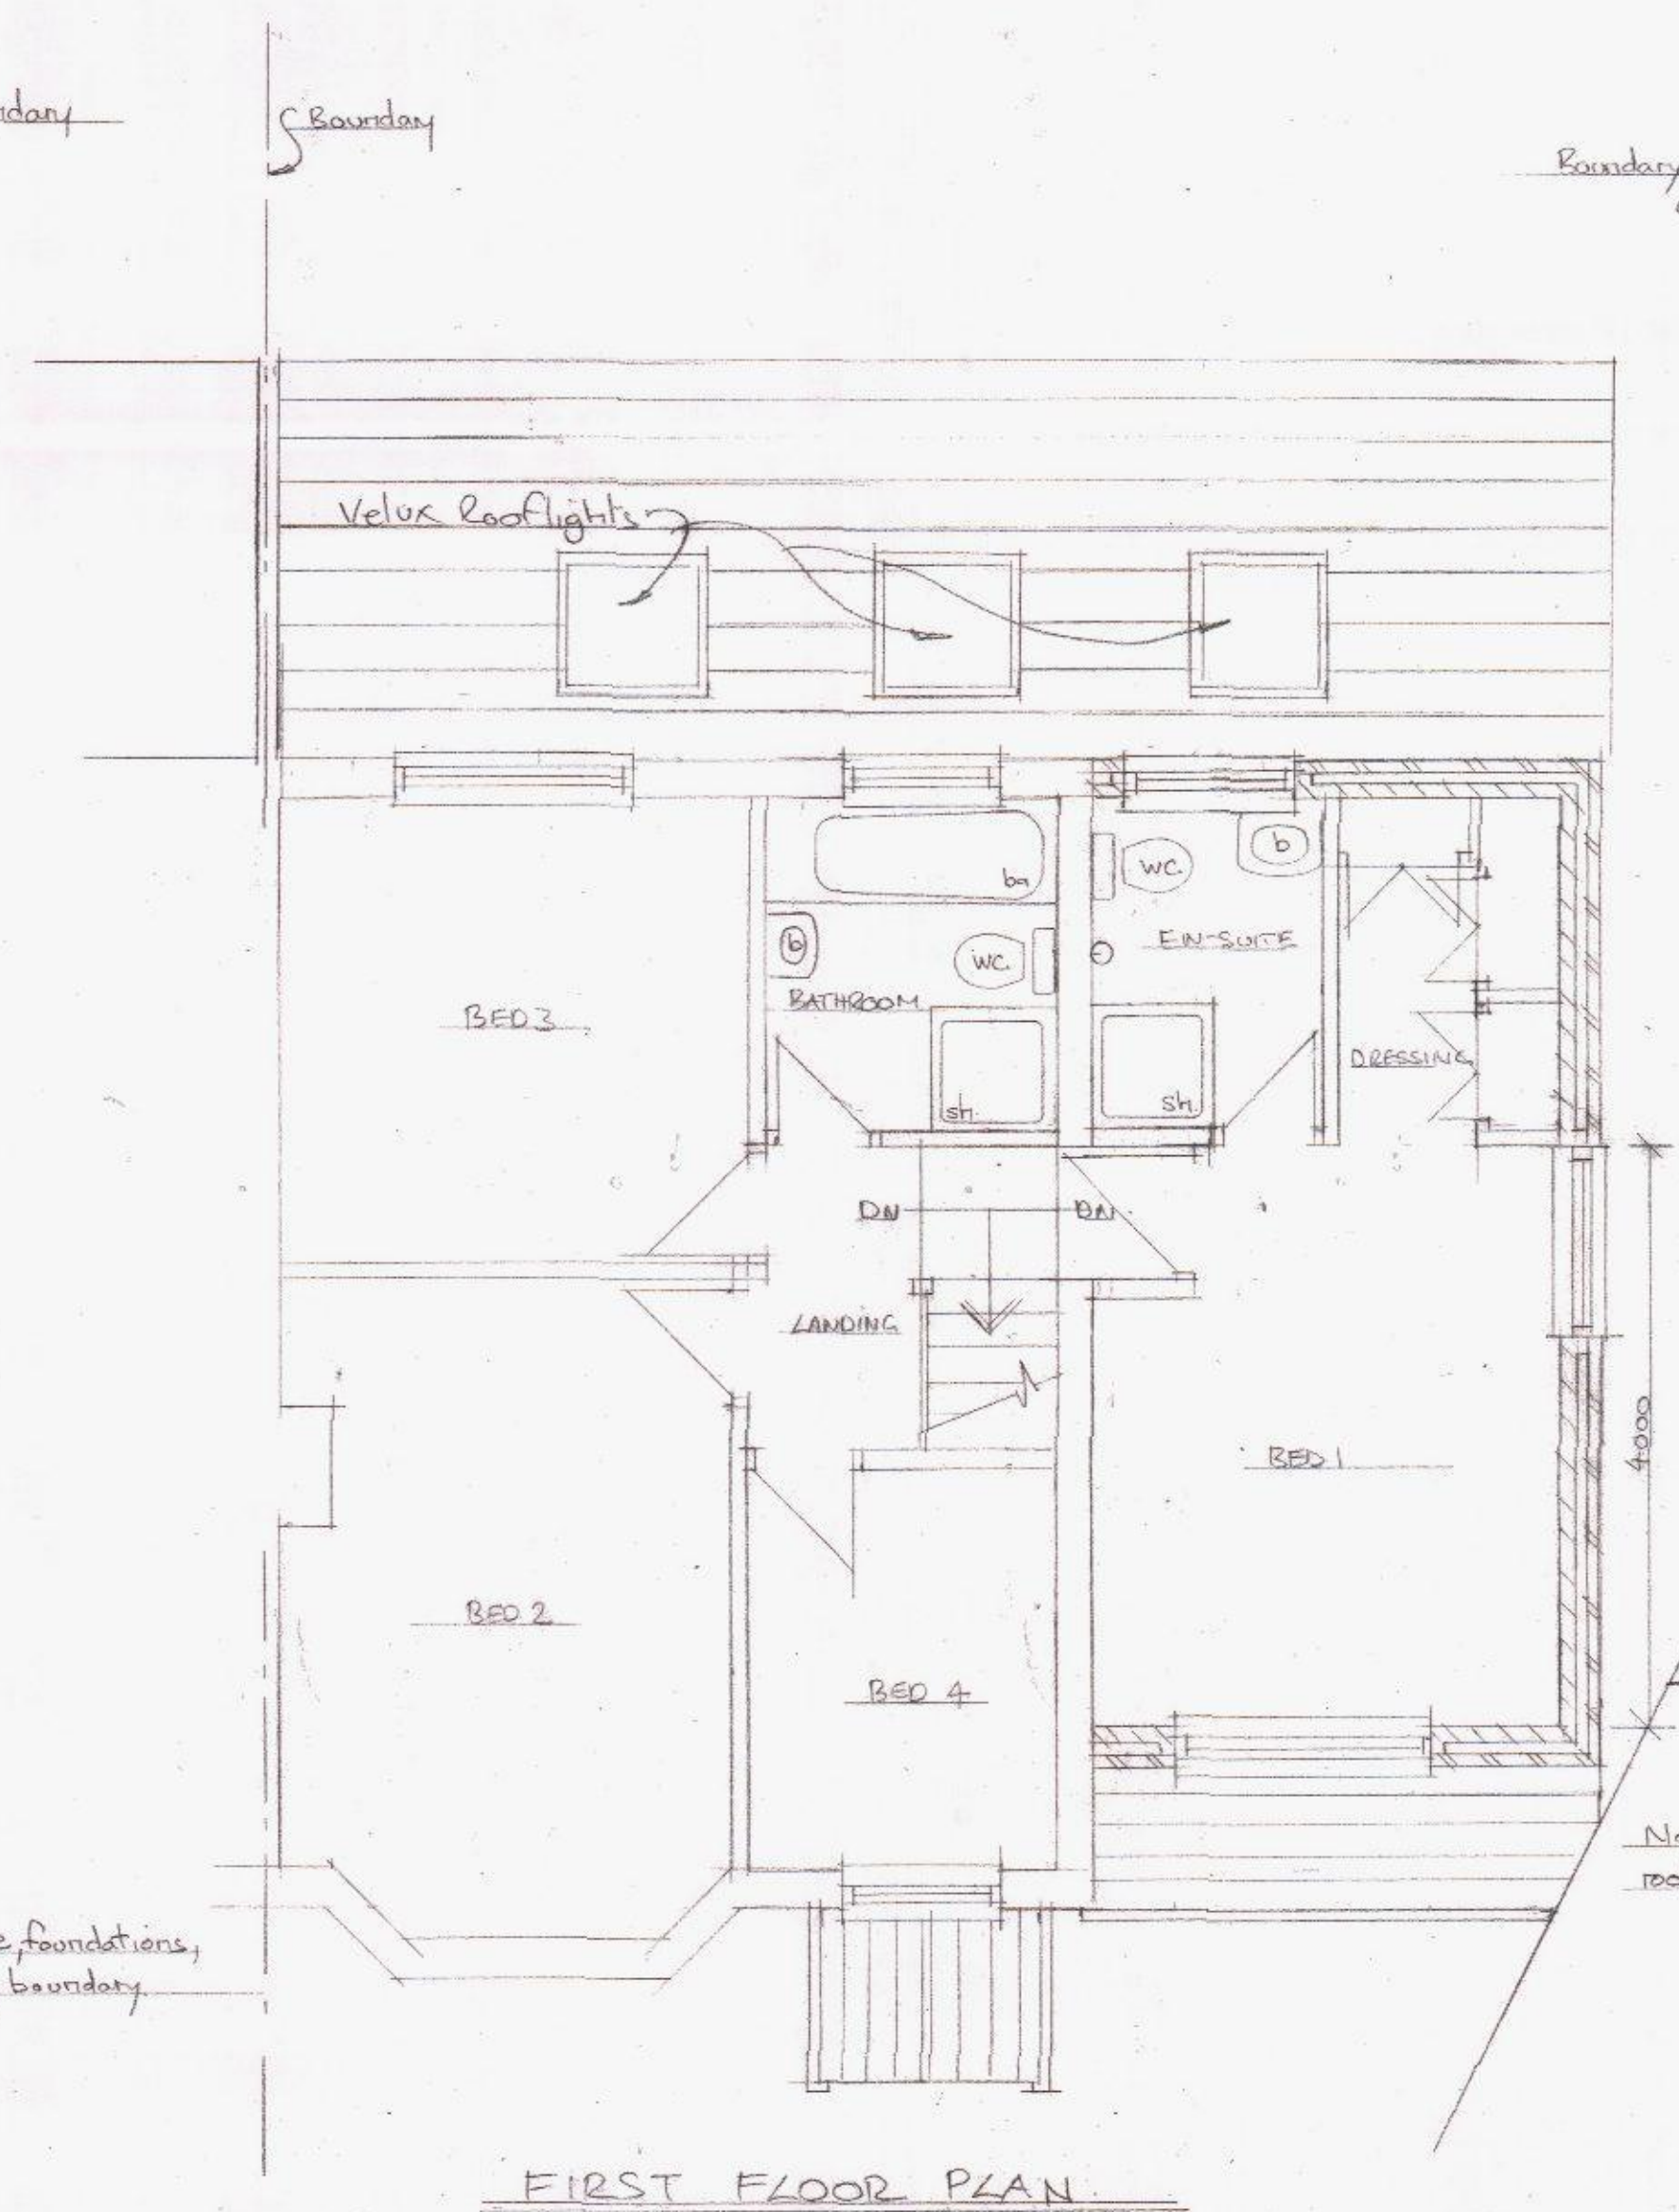
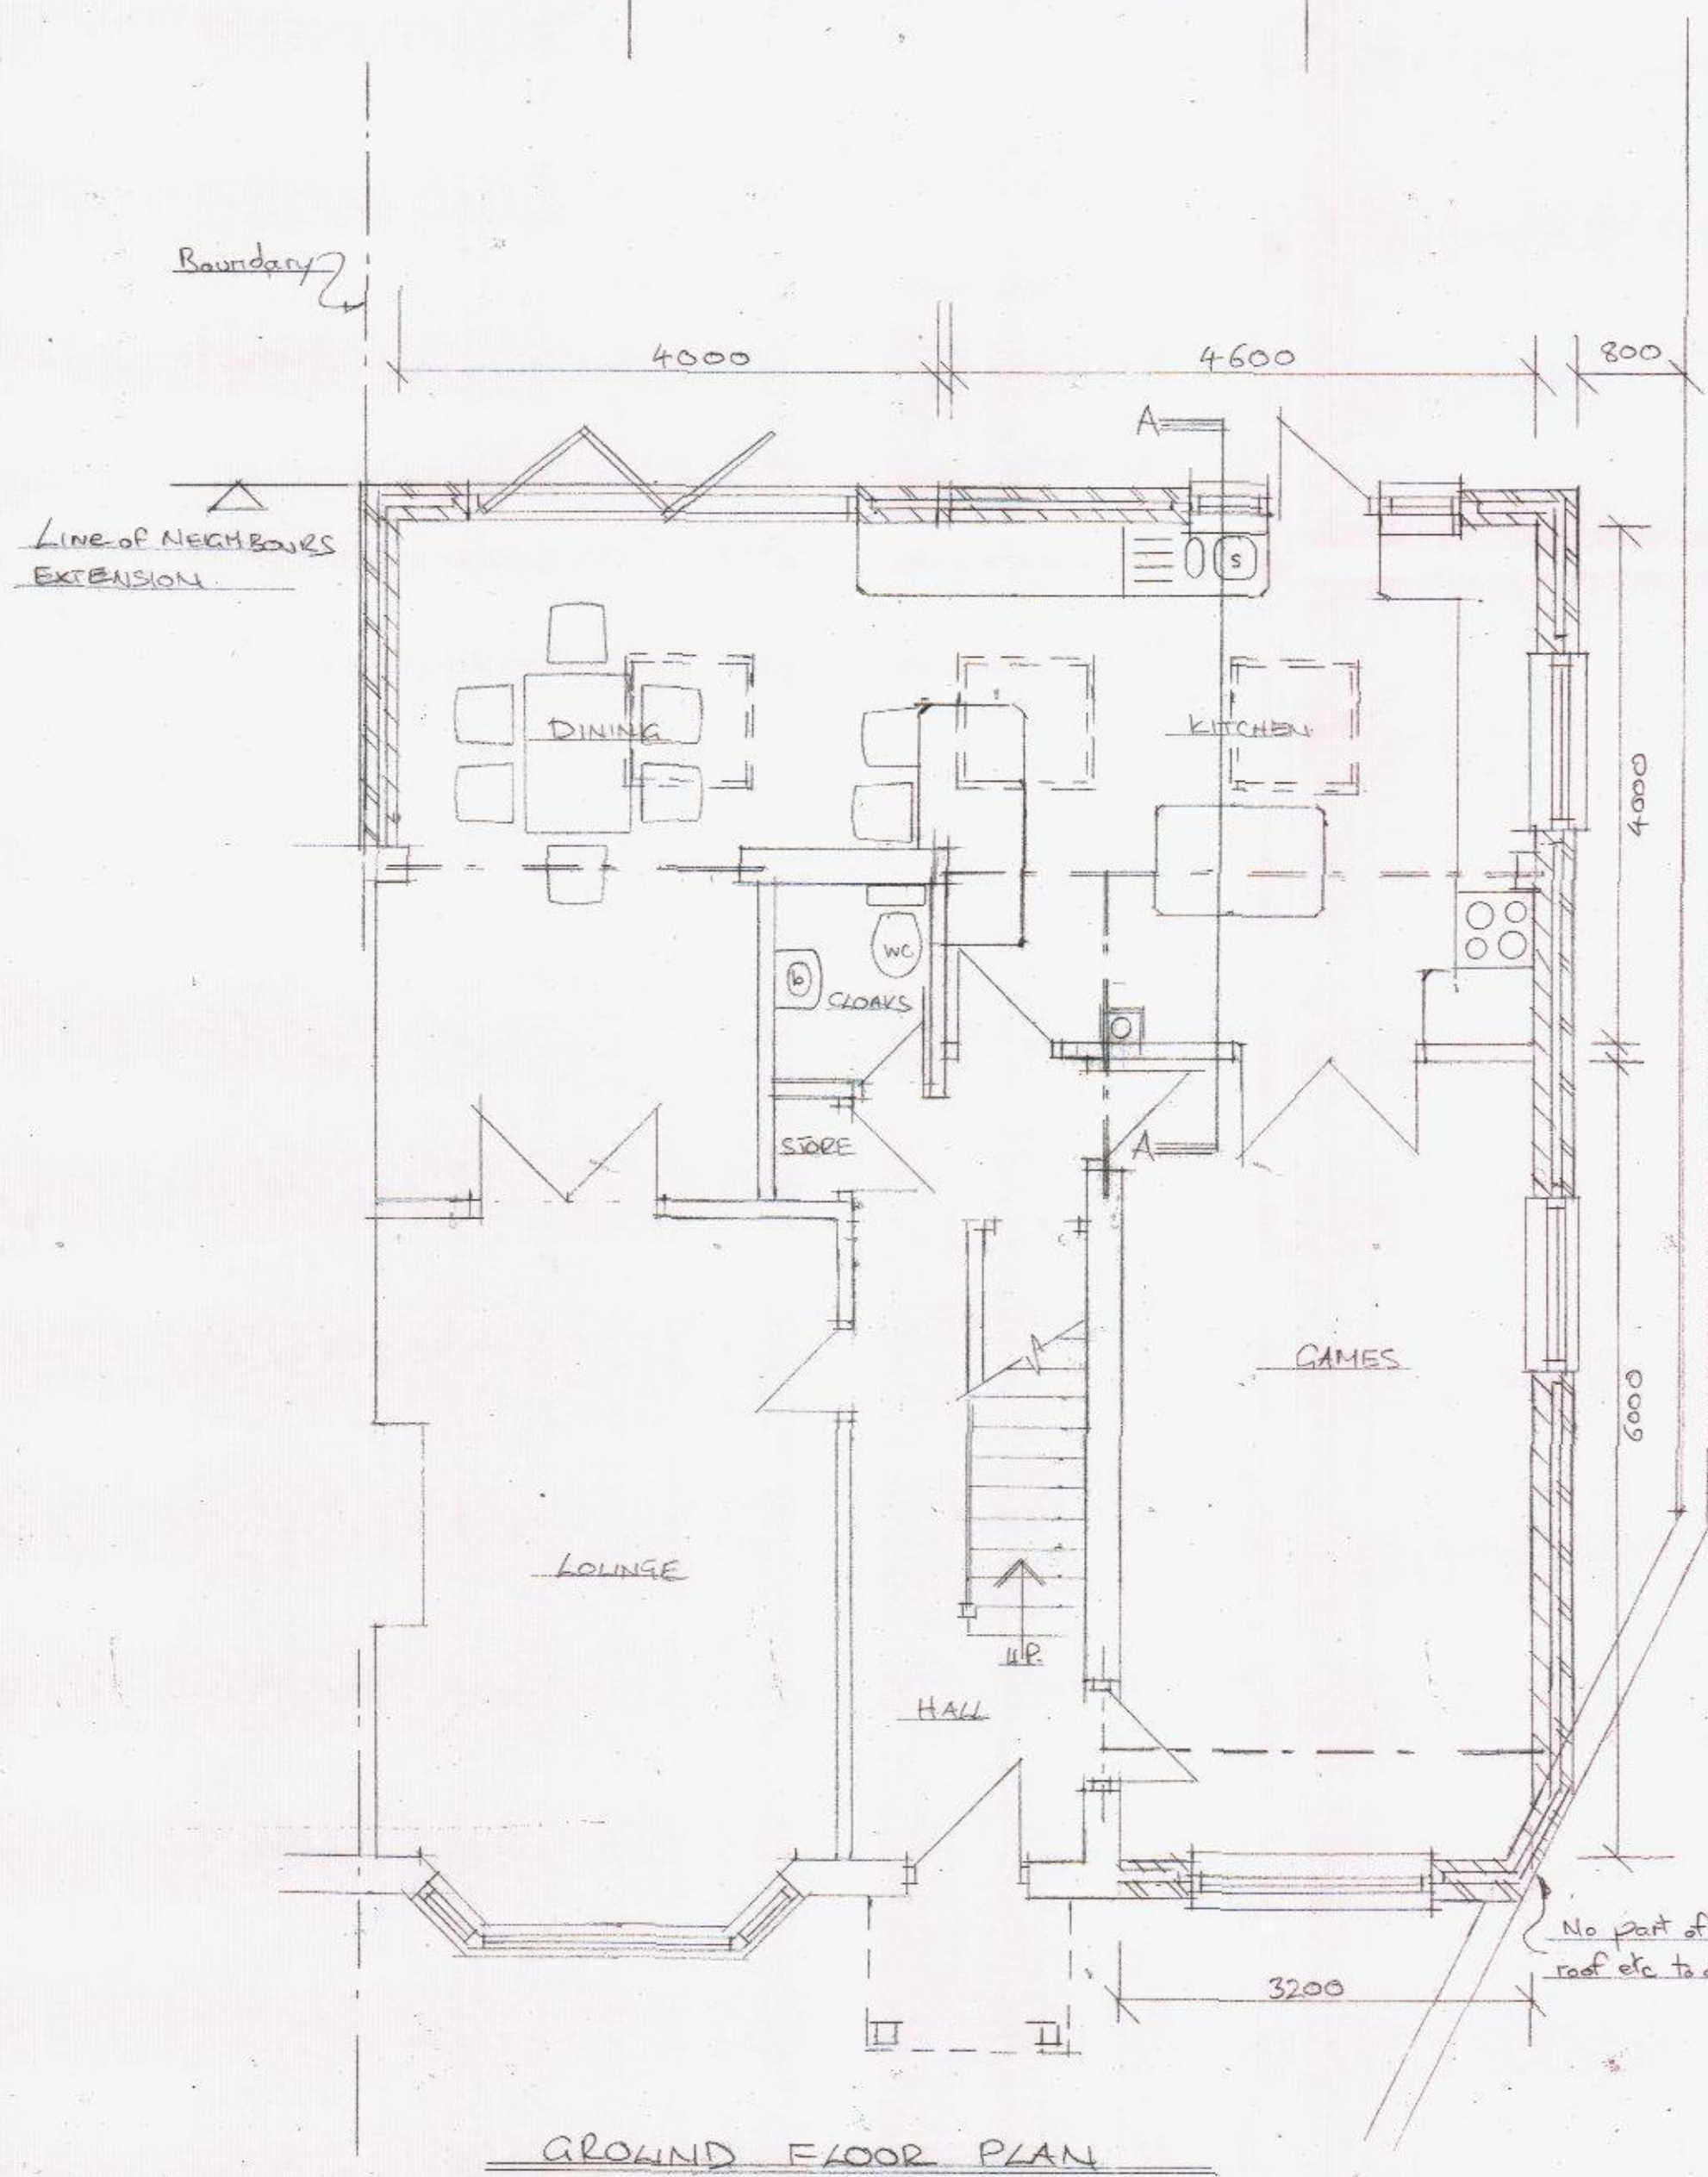


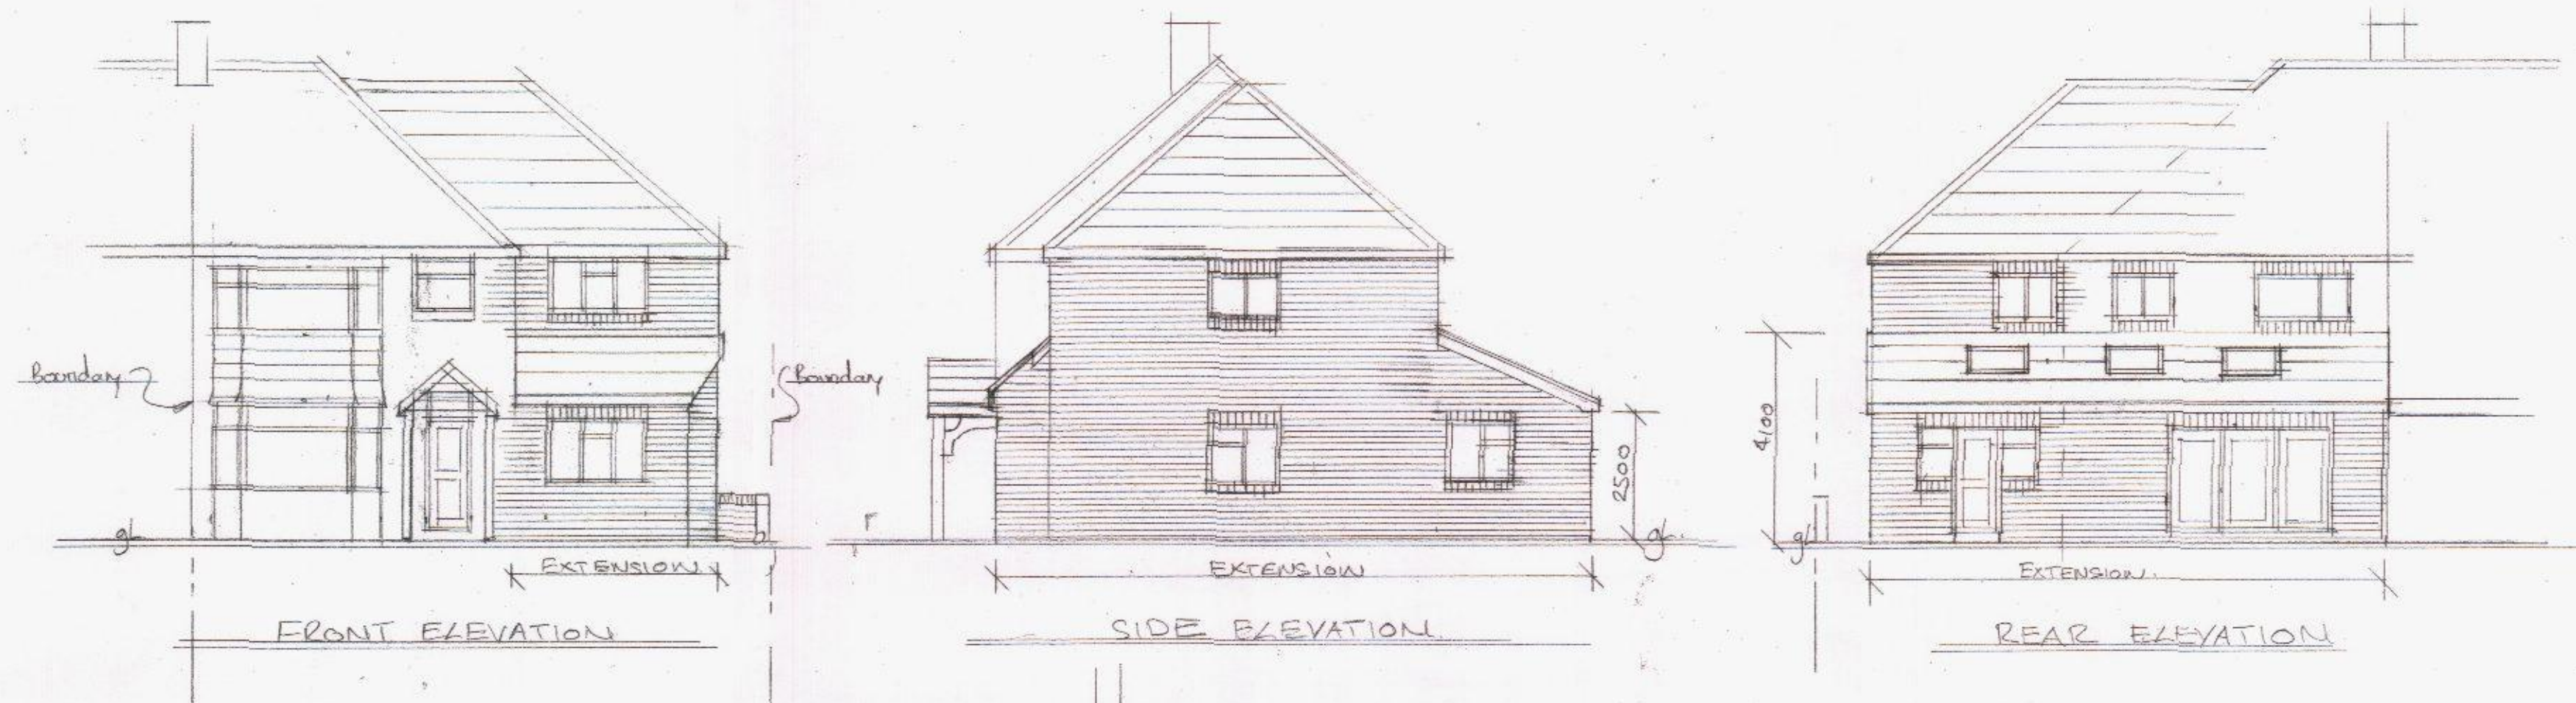

HAVANT BOROUGH  
COUNCIL  
19 OCT 2015  
**RECEIVED**

|                                                                    |                     |
|--------------------------------------------------------------------|---------------------|
| PROPOSED REAR AND SIDE EXTENSIONS<br>42 WESTWAYS<br>HAVANT PO9 3LN |                     |
| PLANS, SECTION AND ELEVATIONS                                      |                     |
| Scale: 1:50, 1:100, 1:20                                           | DATE: SEPT 14       |
| 367/14/01                                                          | P. DAVEY CIAT, CI0B |
| REVISIONS                                                          |                     |