


© Crown copyright.
All rights reserved.
Reproduced by
permission.
Licence No. 100046837

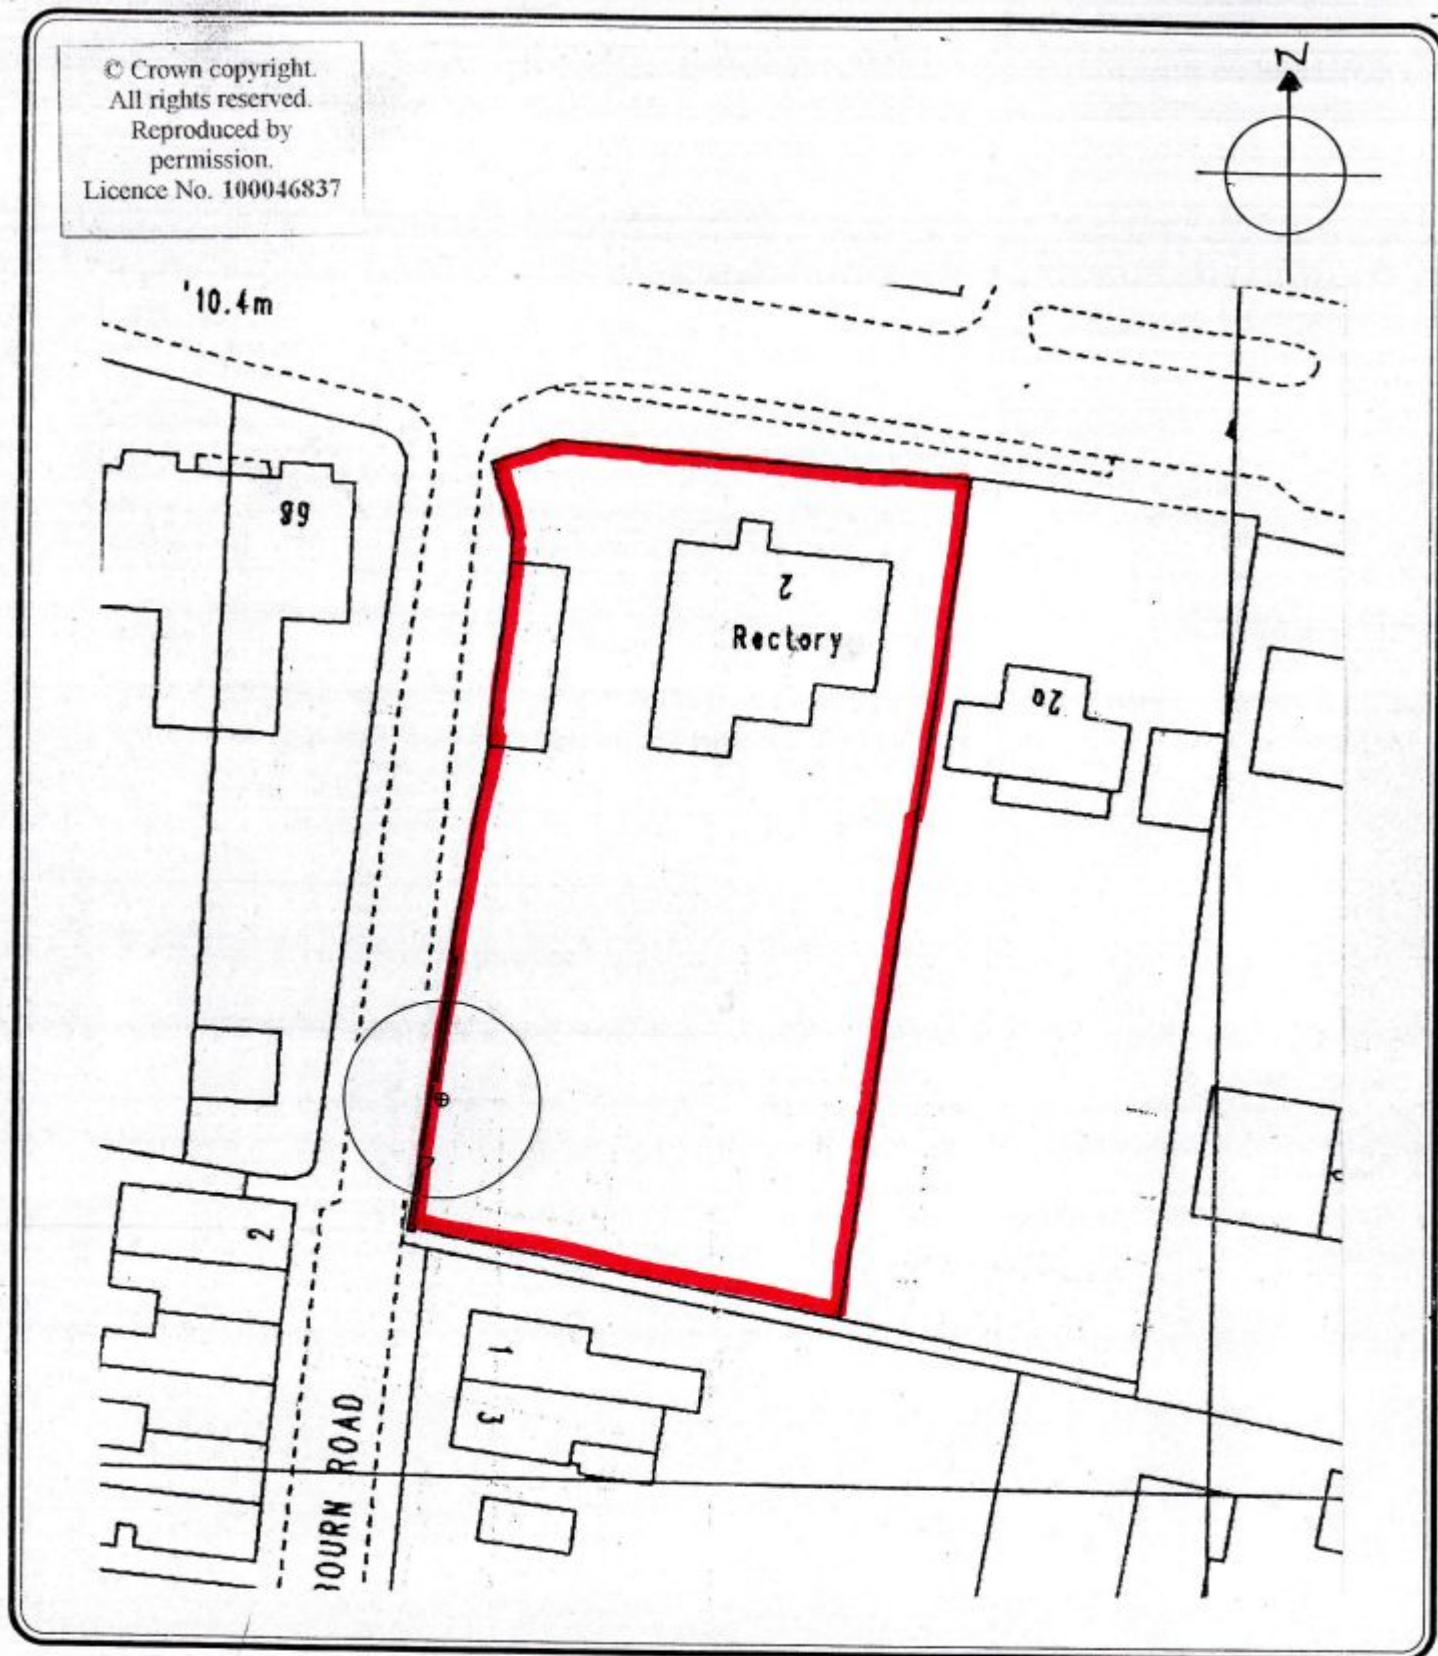

Martin Critchley

*Architectural and
Design Services.*

7, North Street, Havant,
Hampshire, PO9 1PW.
Tel. 02392 474 919
Fax. 02392 49 99 33

JOB

2, Embsworth Road,
Havant, PO9 2SR.

Date 5/7/11

Job No.

1126

DRAWING

BLOCK PLAN

Scale 1:500

Drawn p.c

Drg.No.

202