

CLIENT:

The Co-operative Food

PROJECT TITLE:

The Co-operative Food - Hayling Island, The Rose - P011 9LB

REVISION HISTORY:

REV	R1	R2	R3	R4	R5	R6
DATE	30.07.14	30.07.14	30.07.14	31.07.14	15.10.14	21.10.14
INITIALS	SB	SB	SB	SB	SB	SB

colours shown are purely
representative, please match
to colour references only

NOTE:
All dimensions are in millimetres
u.s.o. and are approximate only.



Hawes
Signs

Sandfield Close
Moulton Park
Northampton
United Kingdom
NN3 6EU

Tel: +44 (0)1604 790000
Fax: +44 (0)1604 790190
Email: info@hawes.co.uk
Web: www.hawes.co.uk

RECEIVED

21 OCT 2014

HBC Development Control

NEED
TO

SUPER

Site Plan



RECEIVED
21 OCT 2014
HBC Development Control

PROJECT TITLE:

The Co-operative Food - Hayling Island, The Rose - P011 9LB

Elevations

North Elevation



West Elevation




PROJECT TITLE:

The Co-operative Food - Hayling Island, The Rose - P011 9LB

Proposed Signage


Pantone 375c (Print)
MK172E (Print)
PMS 2757c
PMS Process Black c
PMS 1235 c

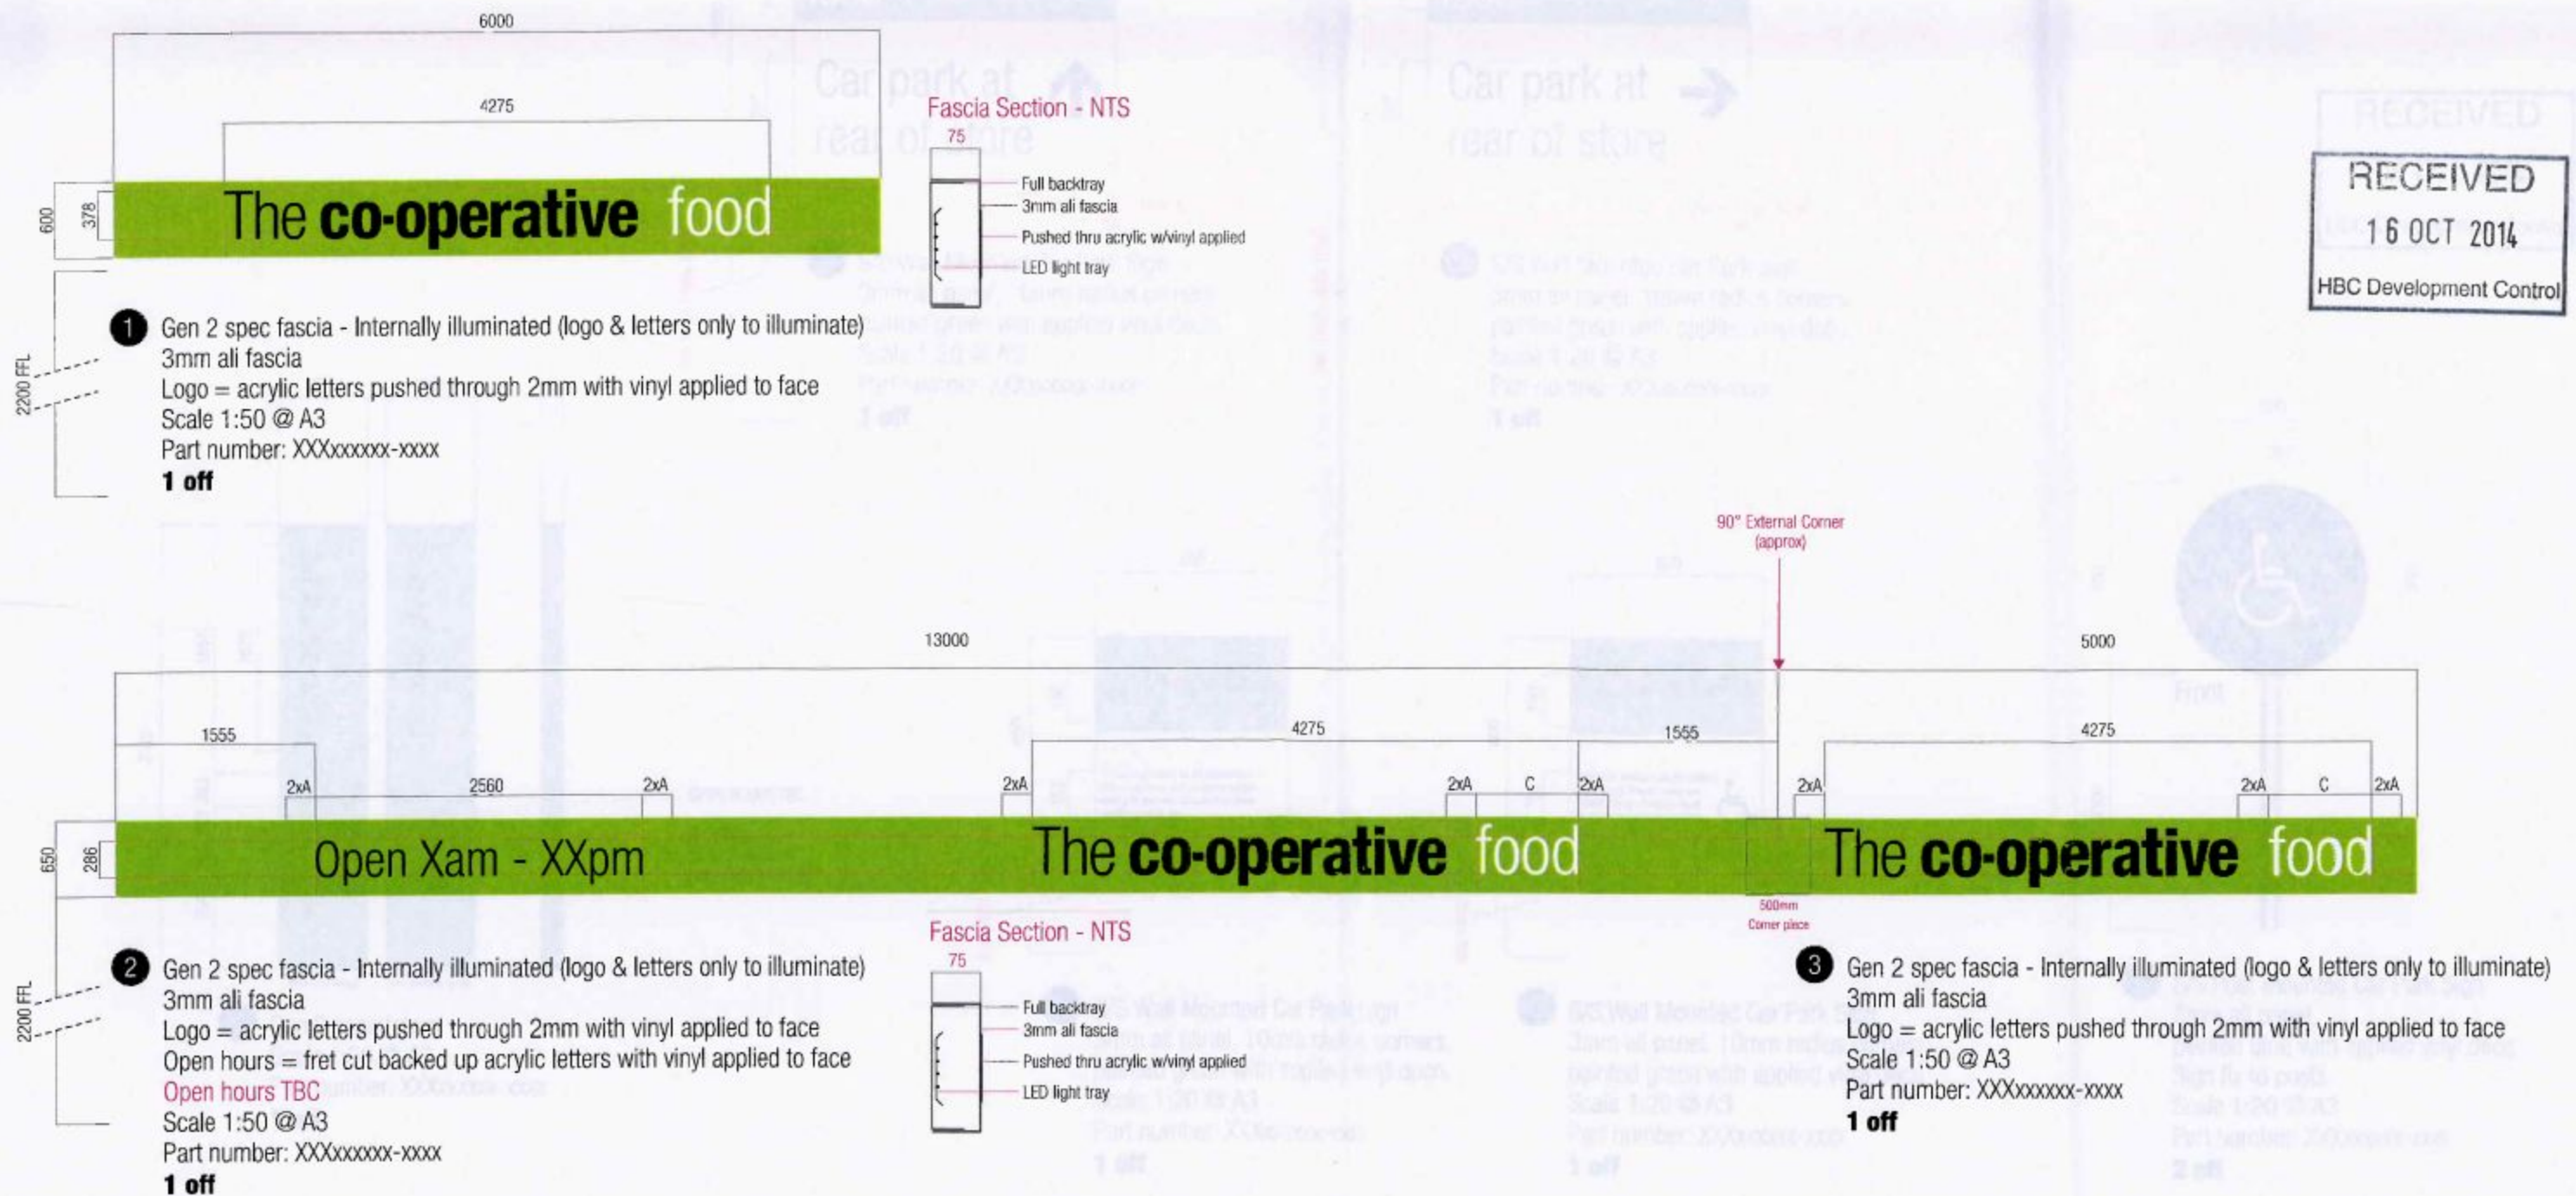

PROJECT TITLE:

The Co-operative Food - Hayling Island, The Rose - P011 9LB


Proposed Signage

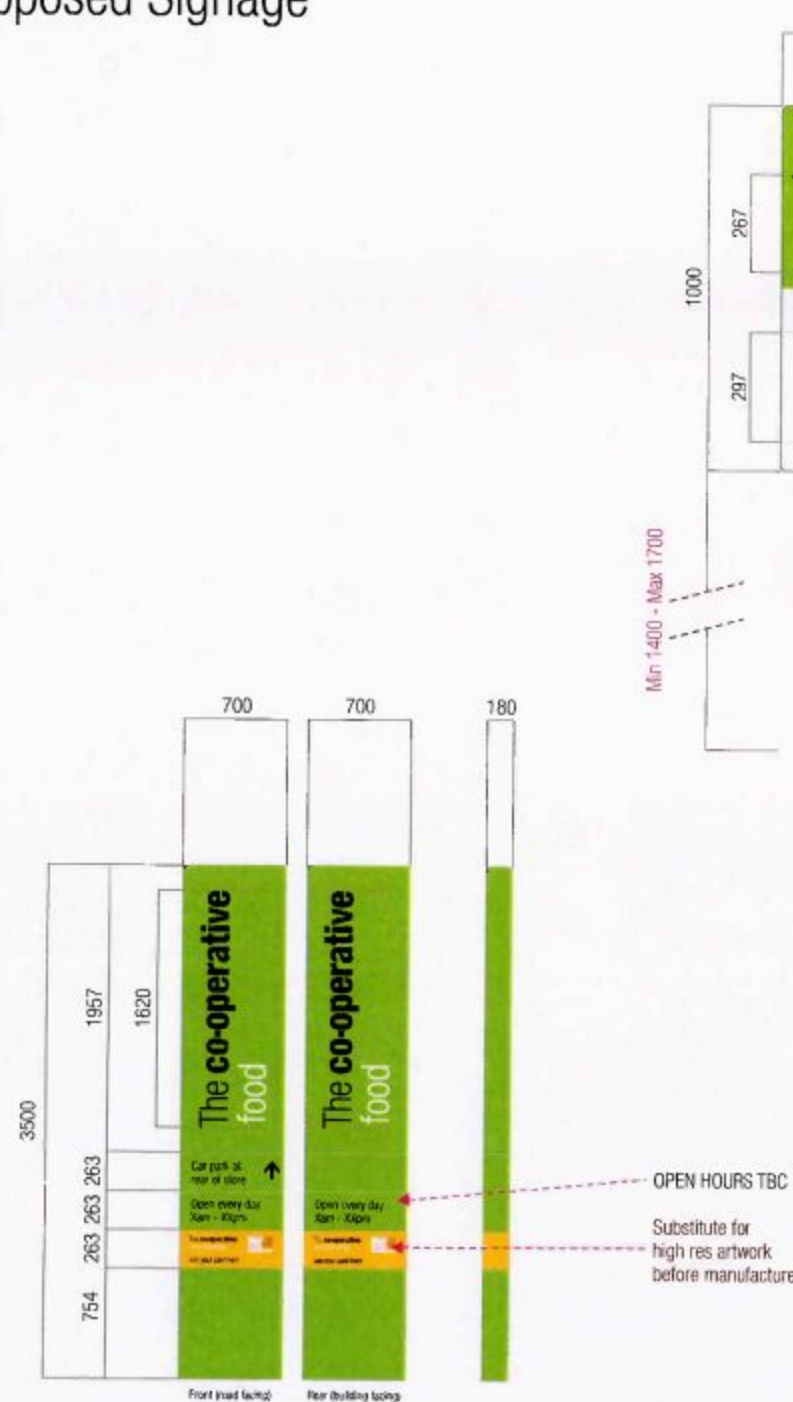

- 4** Gen 2 spec totem
Scale 1:50 @ A3
Part number: XXXxxxxxx-xxxx
1 off




- 8** S/S Wall Mounted Car Park Sign
3mm ali panel, 10mm radius corners,
painted green with applied vinyl deco.
Scale 1:20 @ A3
Part number: XXXxxxxxx-xxxx
1 off

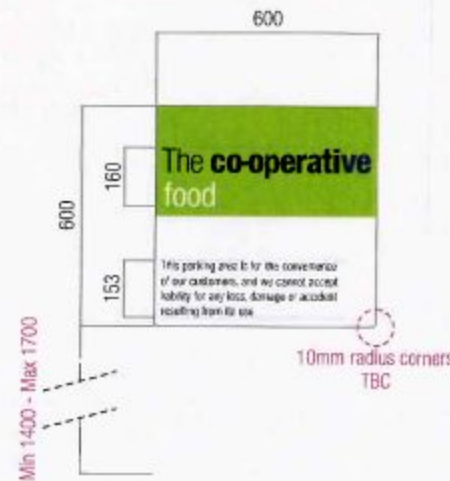

- 5** S/S Wall Mounted Car Park Sign
3mm ali panel, 10mm radius corners,
painted green with applied vinyl deco.
Scale 1:20 @ A3
Part number: XXXxxxxxx-xxxx
1 off



- 9** S/S Wall Mounted Car Park Sign
3mm ali panel, 10mm radius corners,
painted green with applied vinyl deco.
Scale 1:20 @ A3
Part number: XXXxxxxxx-xxxx
1 off

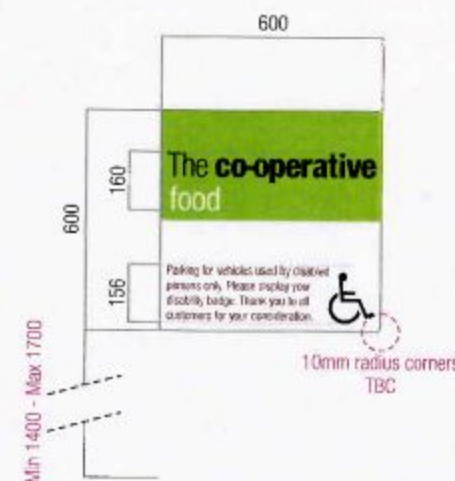

- 6** S/S Wall Mounted Car Park Sign
3mm ali panel, 10mm radius corners,
painted green with applied vinyl deco.
Scale 1:20 @ A3
Part number: XXXxxxxxx-xxxx
1 off



- 7** S/S Post Mounted Car Park Sign
3mm ali panel,
painted blue with applied vinyl deco.
Sign fix to posts.
Scale 1:20 @ A3
Part number: XXXxxxxxx-xxxx
2 off

Pantone 375c (Print)
MK172E (Paint)
PMS 2757c
PMS Process Black c
PMS 1235 c

RECEIVED
16 OCT 2014
HBC Development Control