


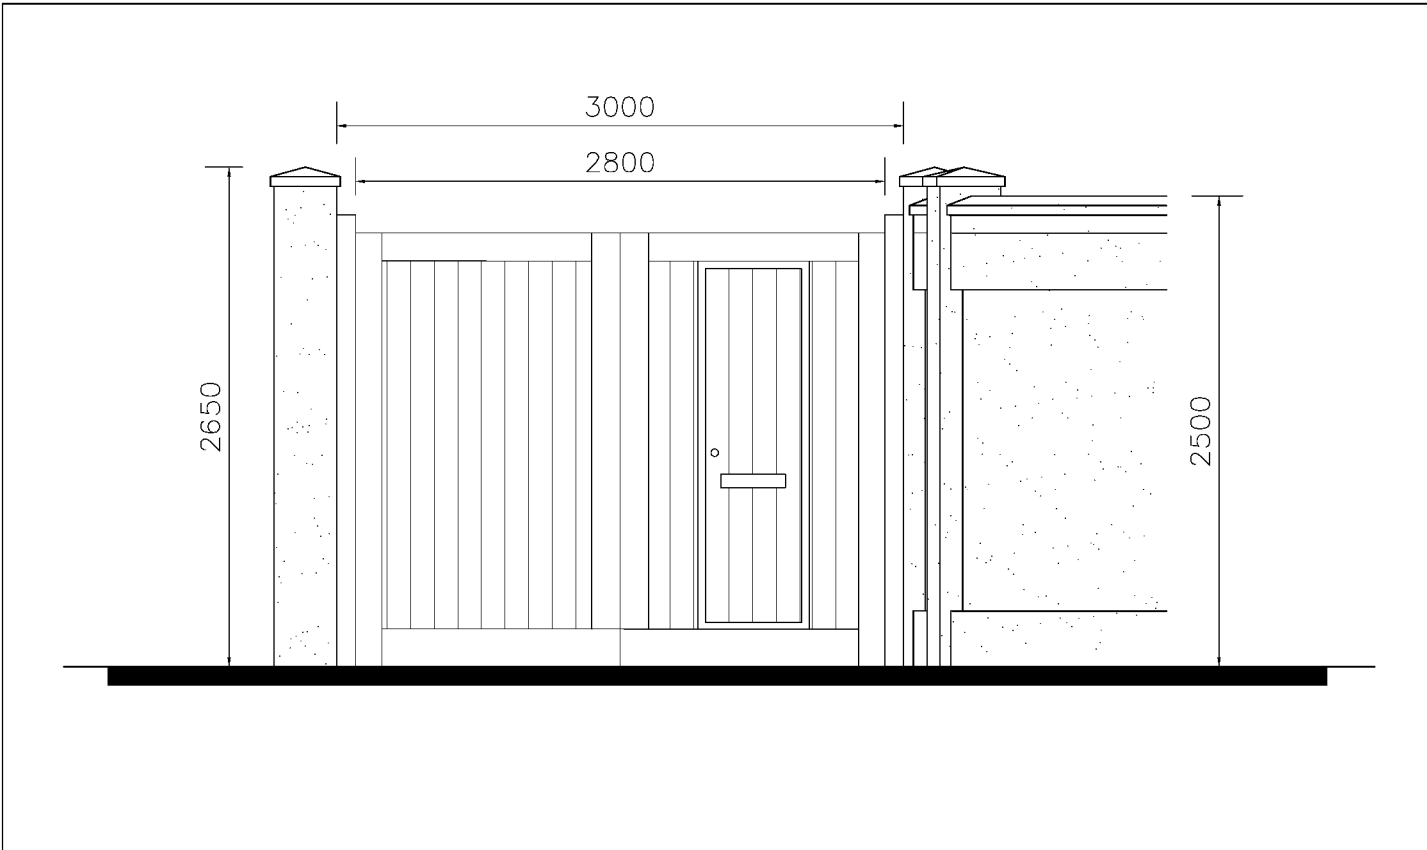

394 Sea Front
Hayling Island
Hampshire
P011 OBD

PROPOSED GATES —
ELEVATION

Revisions
A. Revised pass gate 09/05/16
B.
C.

Metres
0 0.5 1 2 3 4 5

**Martin Critchley**
CHARTERED ARCHITECT
The Old Brewery
151, South Street, Havant,
Hampshire, PO9 1BU
023 92 474 919
critchleyarchitect@hotmail.com

Scale A3 = 1:20
Drawn: NGA
Date: 09/05/18

1628-702^A