


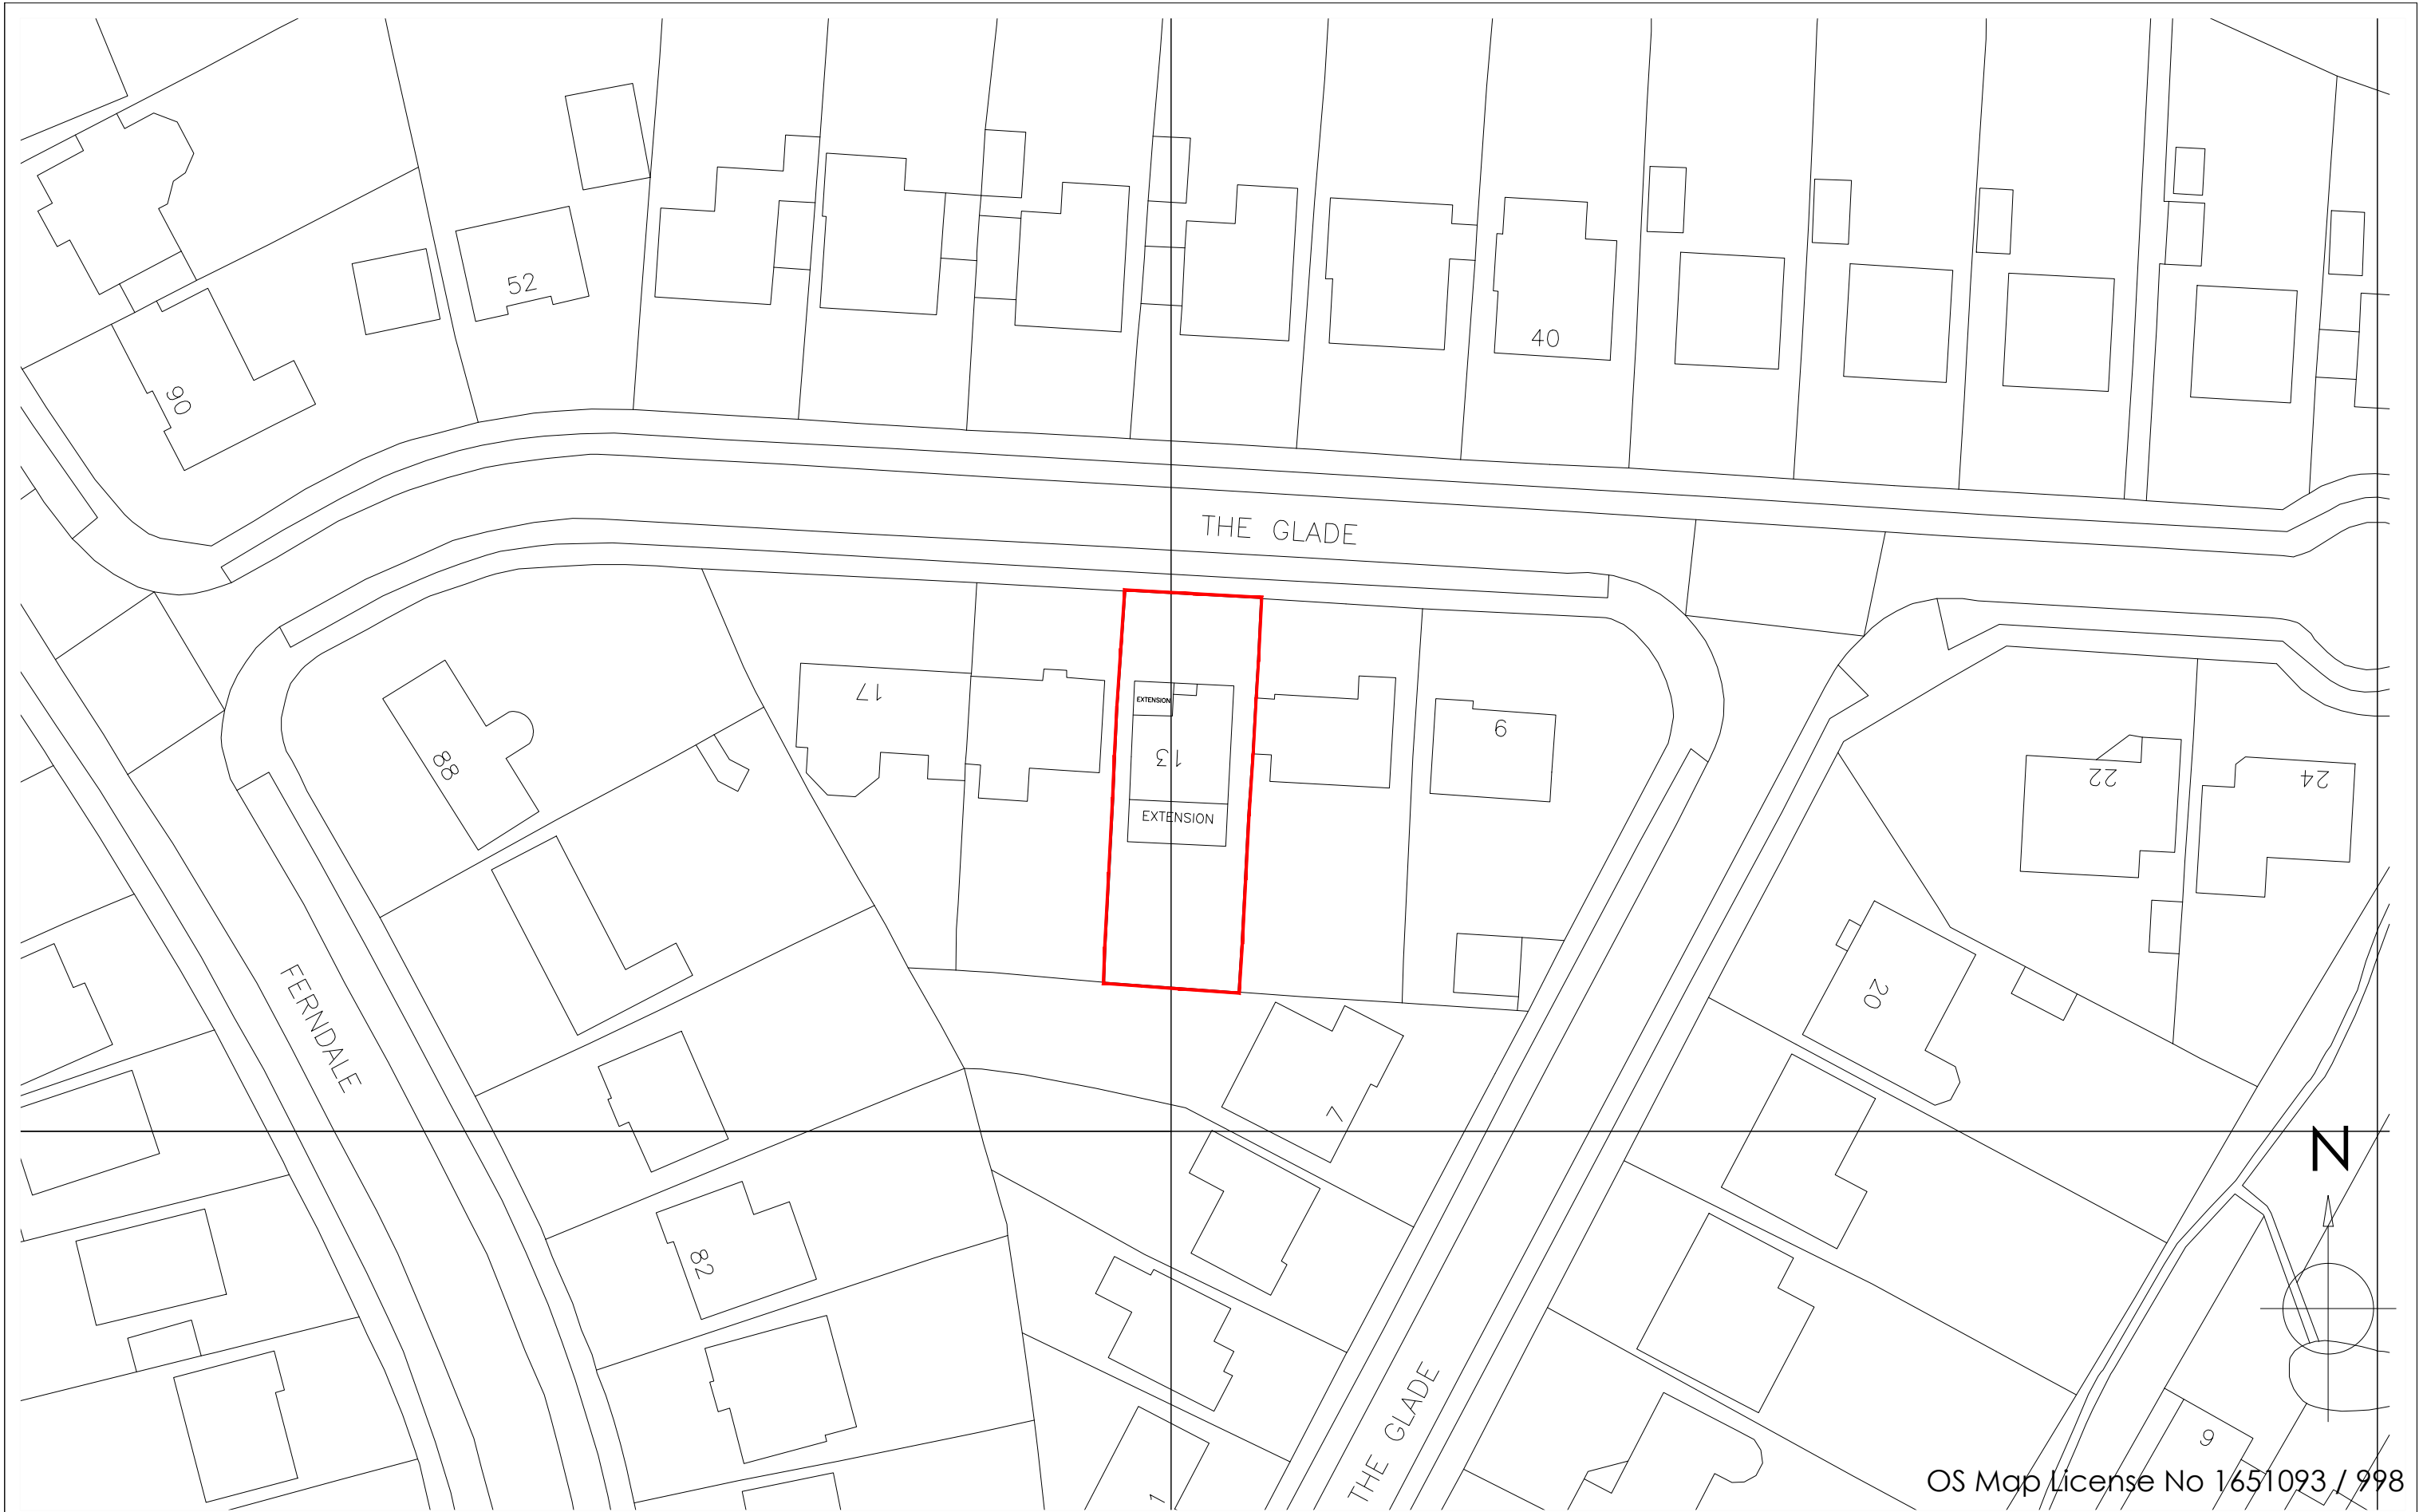

OS Map License No 1651093 / 998

Copyright is reserved by GBS Designs and is issued on the condition that it is not copied or disclosed by or to any unauthorised persons without prior consent in writing from GBS Designs.

All dimensions to be checked on site

All structural elements to be specified by a suitably qualified structural engineer.

REV	DESCRIPTION	DRAWN	DATE
-	Initial design	GBS	10.03.16
A	Front extension made deeper	GBS	15.03.16
B	Windows, doors and elevations added	GBS	21.03.16
C	Sloped roof at front option	GBS	22.03.16
D	Flat roof at front option	GBS	04.04.16

Scale Bar

0 5 10 15 20 25

Drawing Ref	STEERE 07	Drawing Title	Mr & Mrs L Steere 13 The Glade Waterlooville Hampshire PO7 7PE	
Scale at A1	N/A	Scale at A3		1:500
Date	10 MAR 2016			
Drawn by	GBS			

CAD - ARCHITECTURE - DESIGN

6 Shillinglee Waterlooville
Hampshire PO7 5RW

Tel 023 9225 8315
www.gbsimages.co.uk