



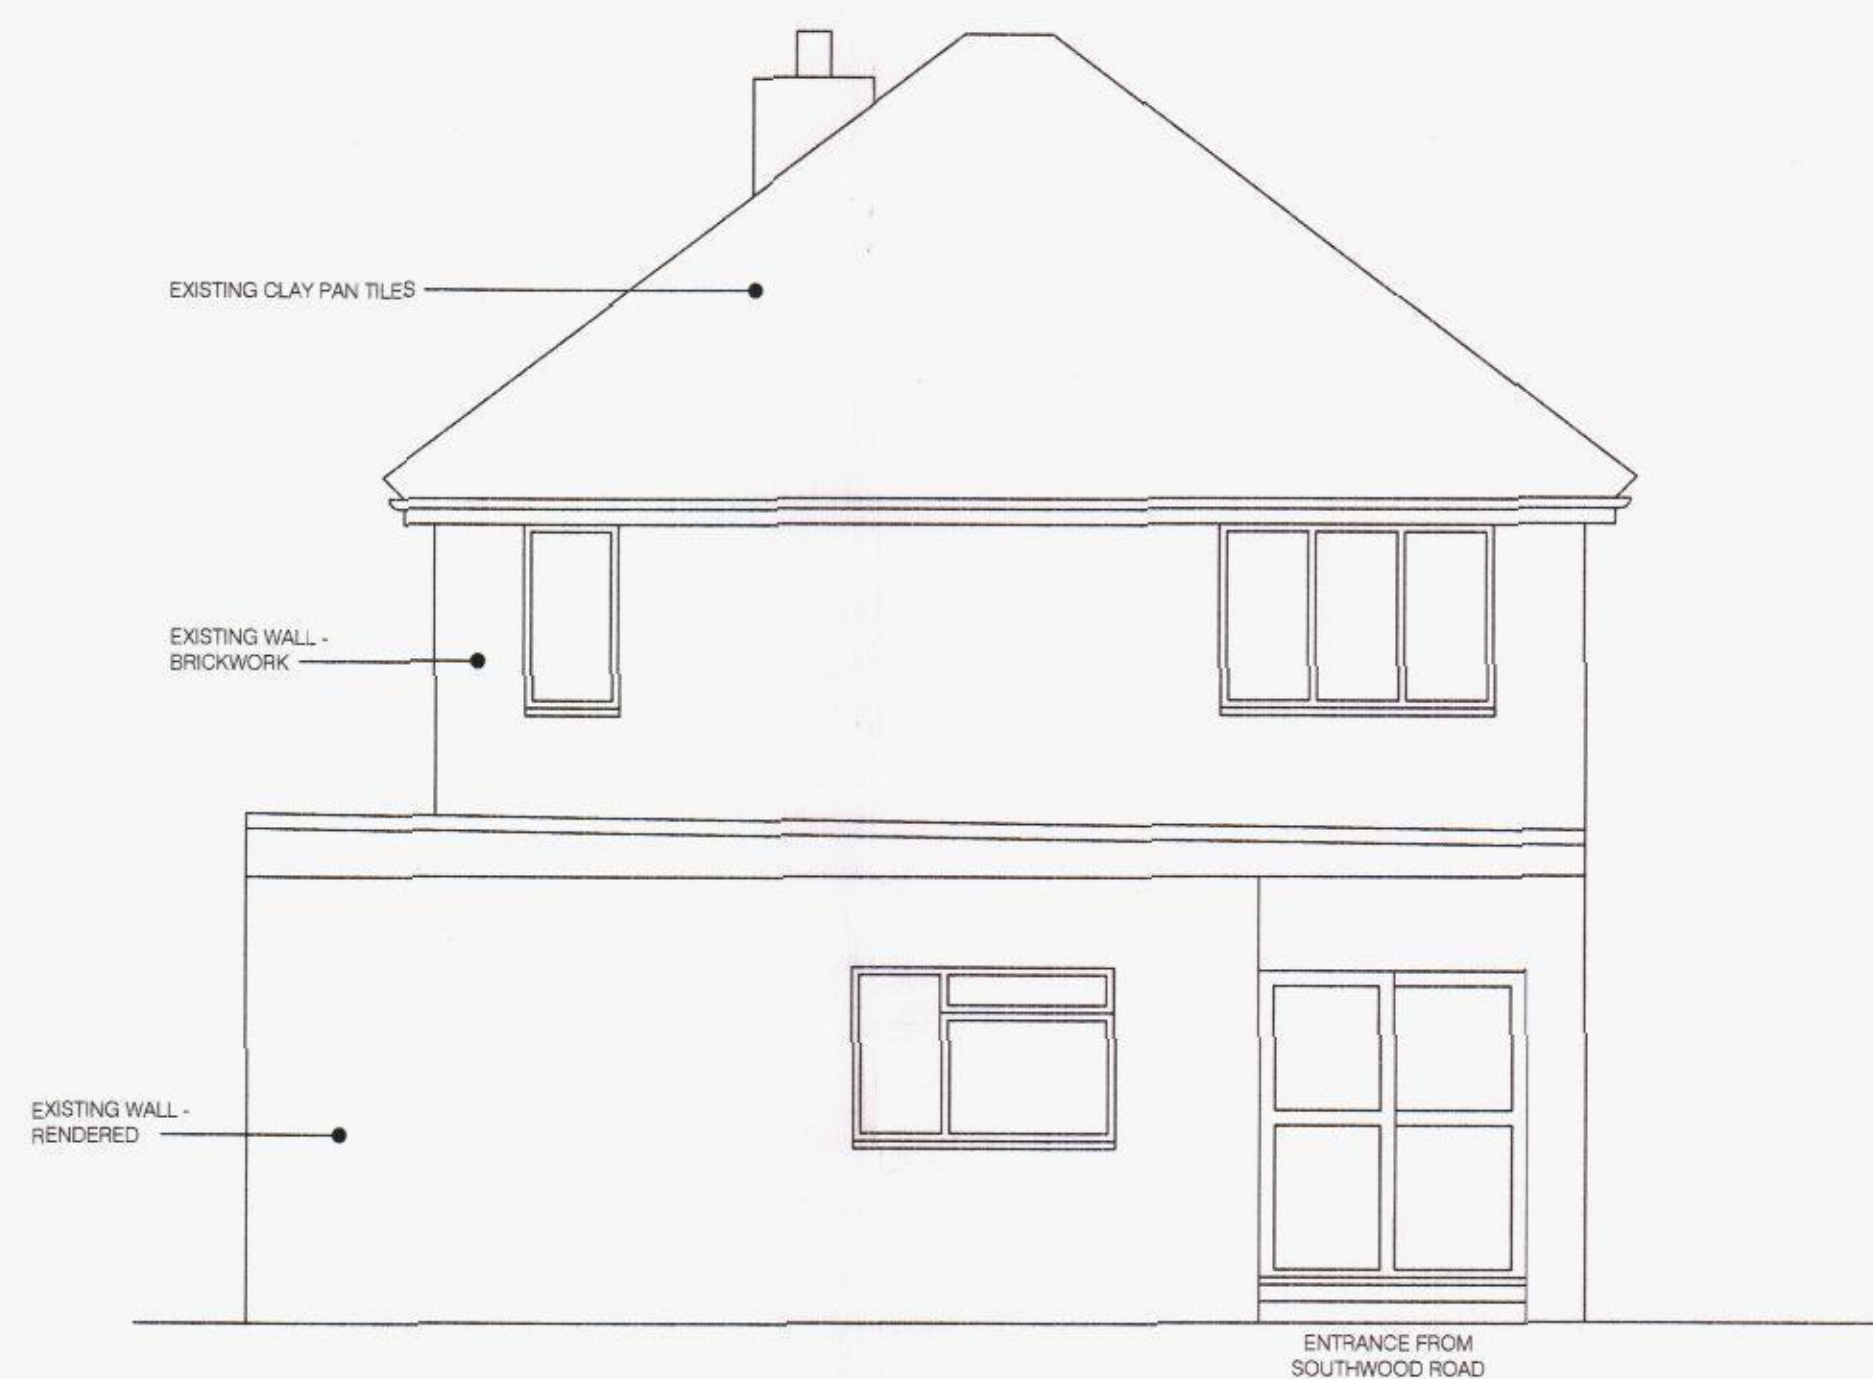

EXISTING EAST
ELEVATION

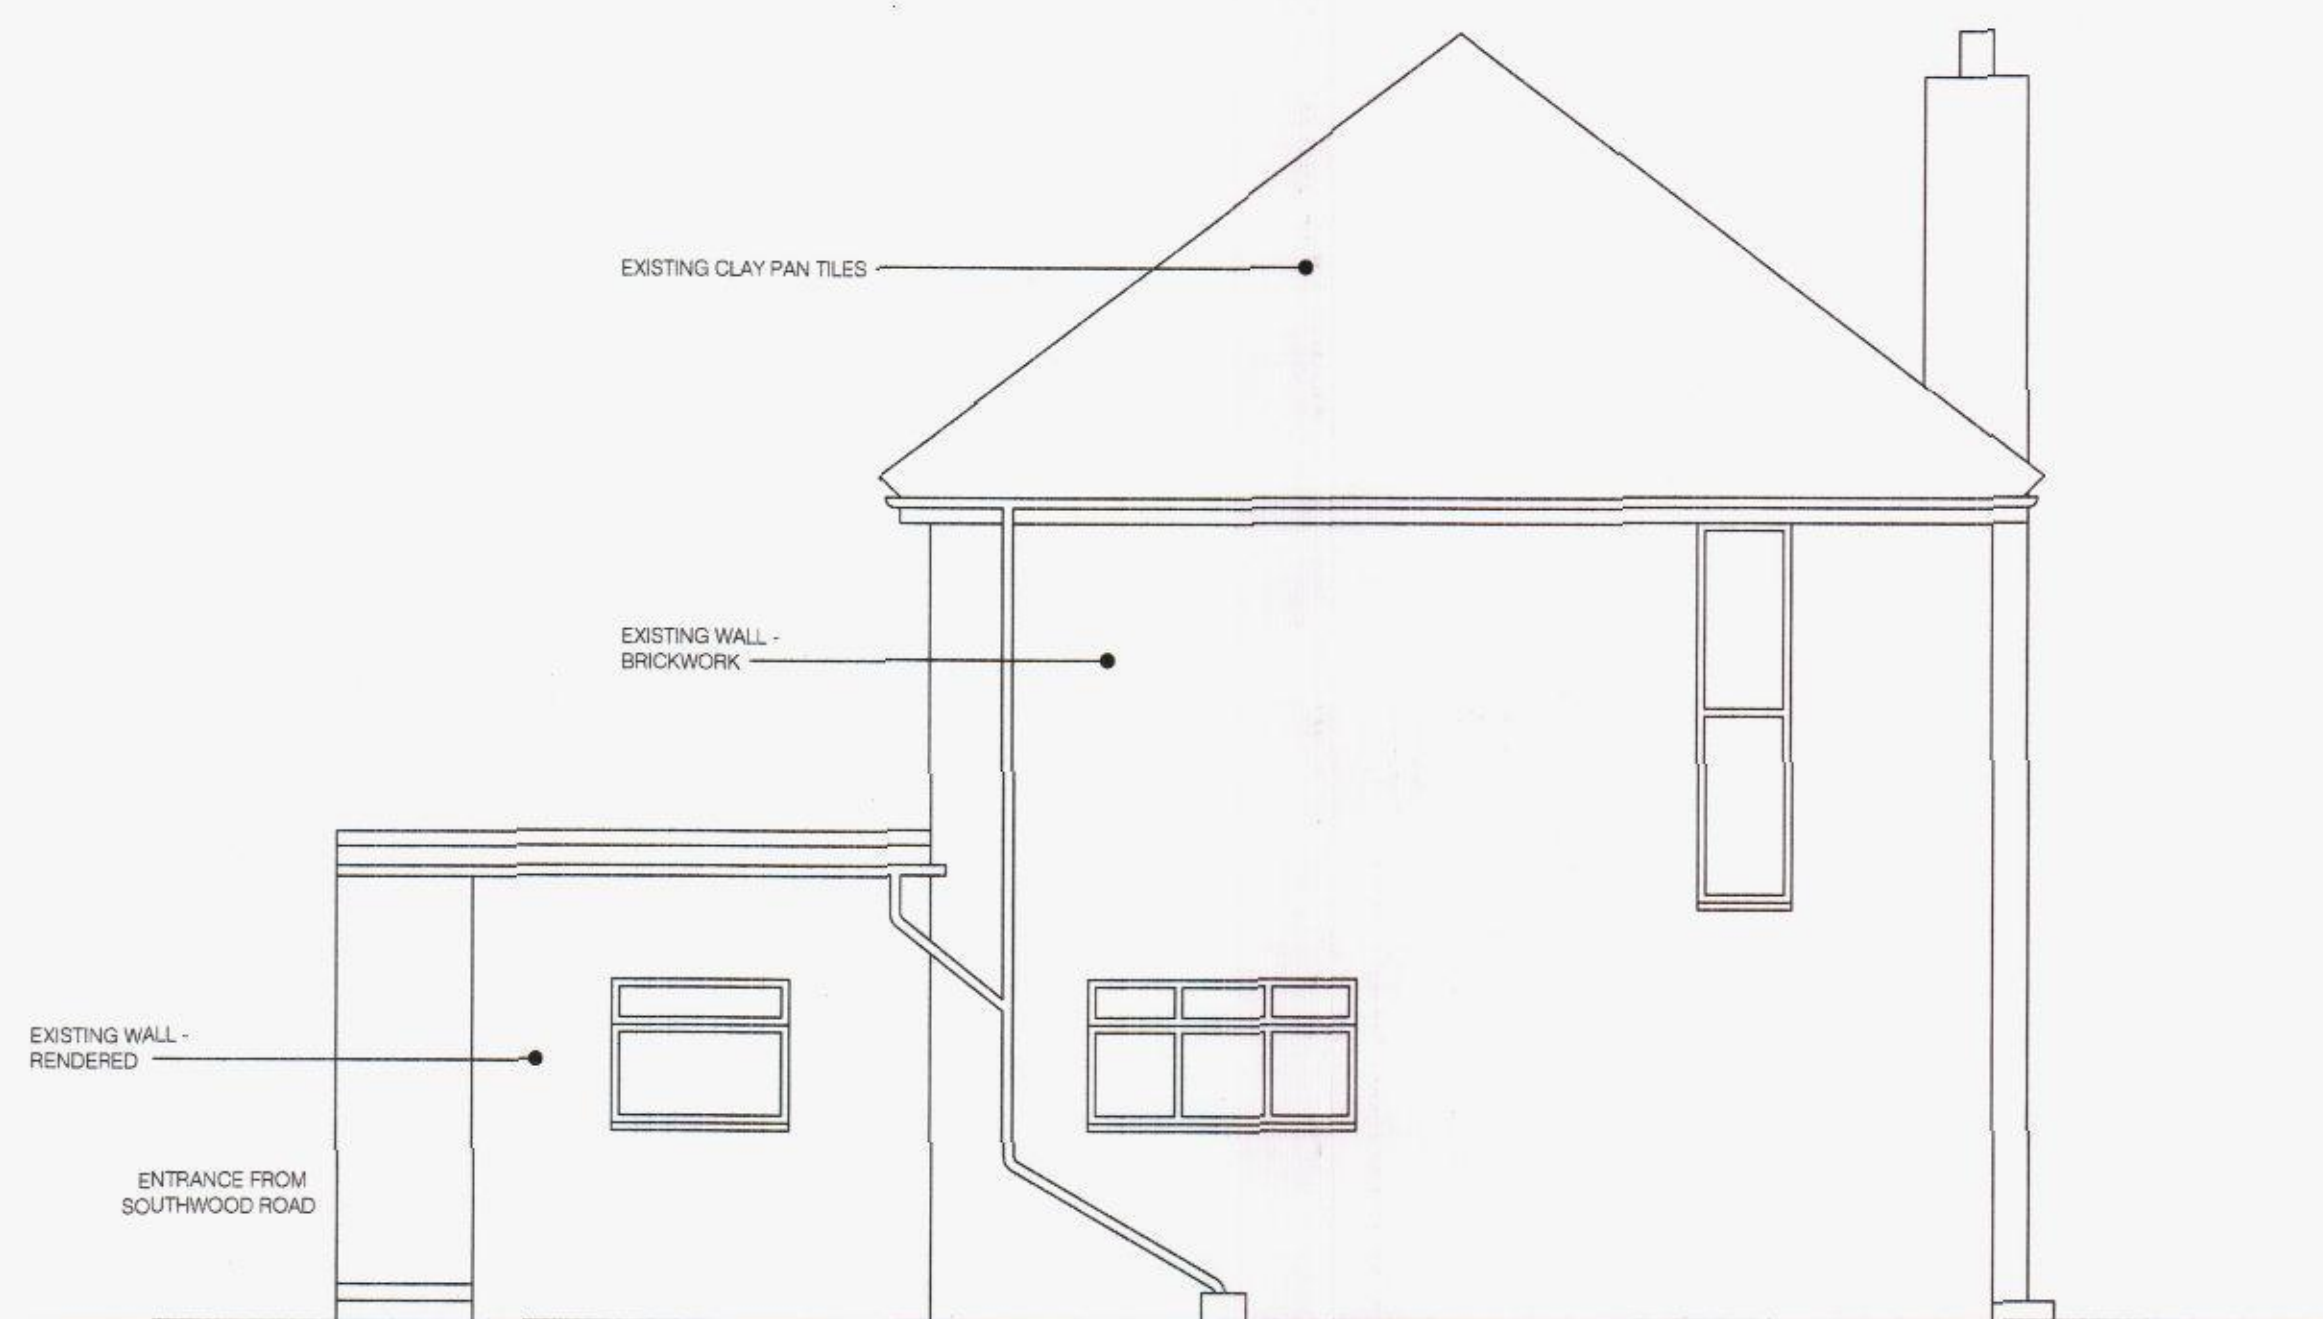

EXISTING SOUTH
ELEVATION



EXISTING NORTH
ELEVATION



EXISTING WEST
ELEVATION

Notes

- 1 Figured dimensions are to be taken in preference to scaled dimensions.
- 2 Site dimensions are to be checked before work is put in hand.
- 3 All works to comply with the CDM Regulations 1994.

Revision

Date

HAVANT BOROUGH
COUNCIL
19 OCT 2015
RECEIVED

Client
MR. A. WOOD

Job Description
7 CULVER DRIVE,
HAYLING ISLAND,
HANTS. PO11 9LX

Drawing Title
EXISTING ELEVATIONS

Scale (A1) 1:50 Date SEPT. 2015

Job No. 2000 Drg.No. 03 Rev.

Drawn By G.L.

GILLIAN LIGHT
97 St.Marys Road,
Hayling Island, Hants. PO11 9DD
073 9246 3472