


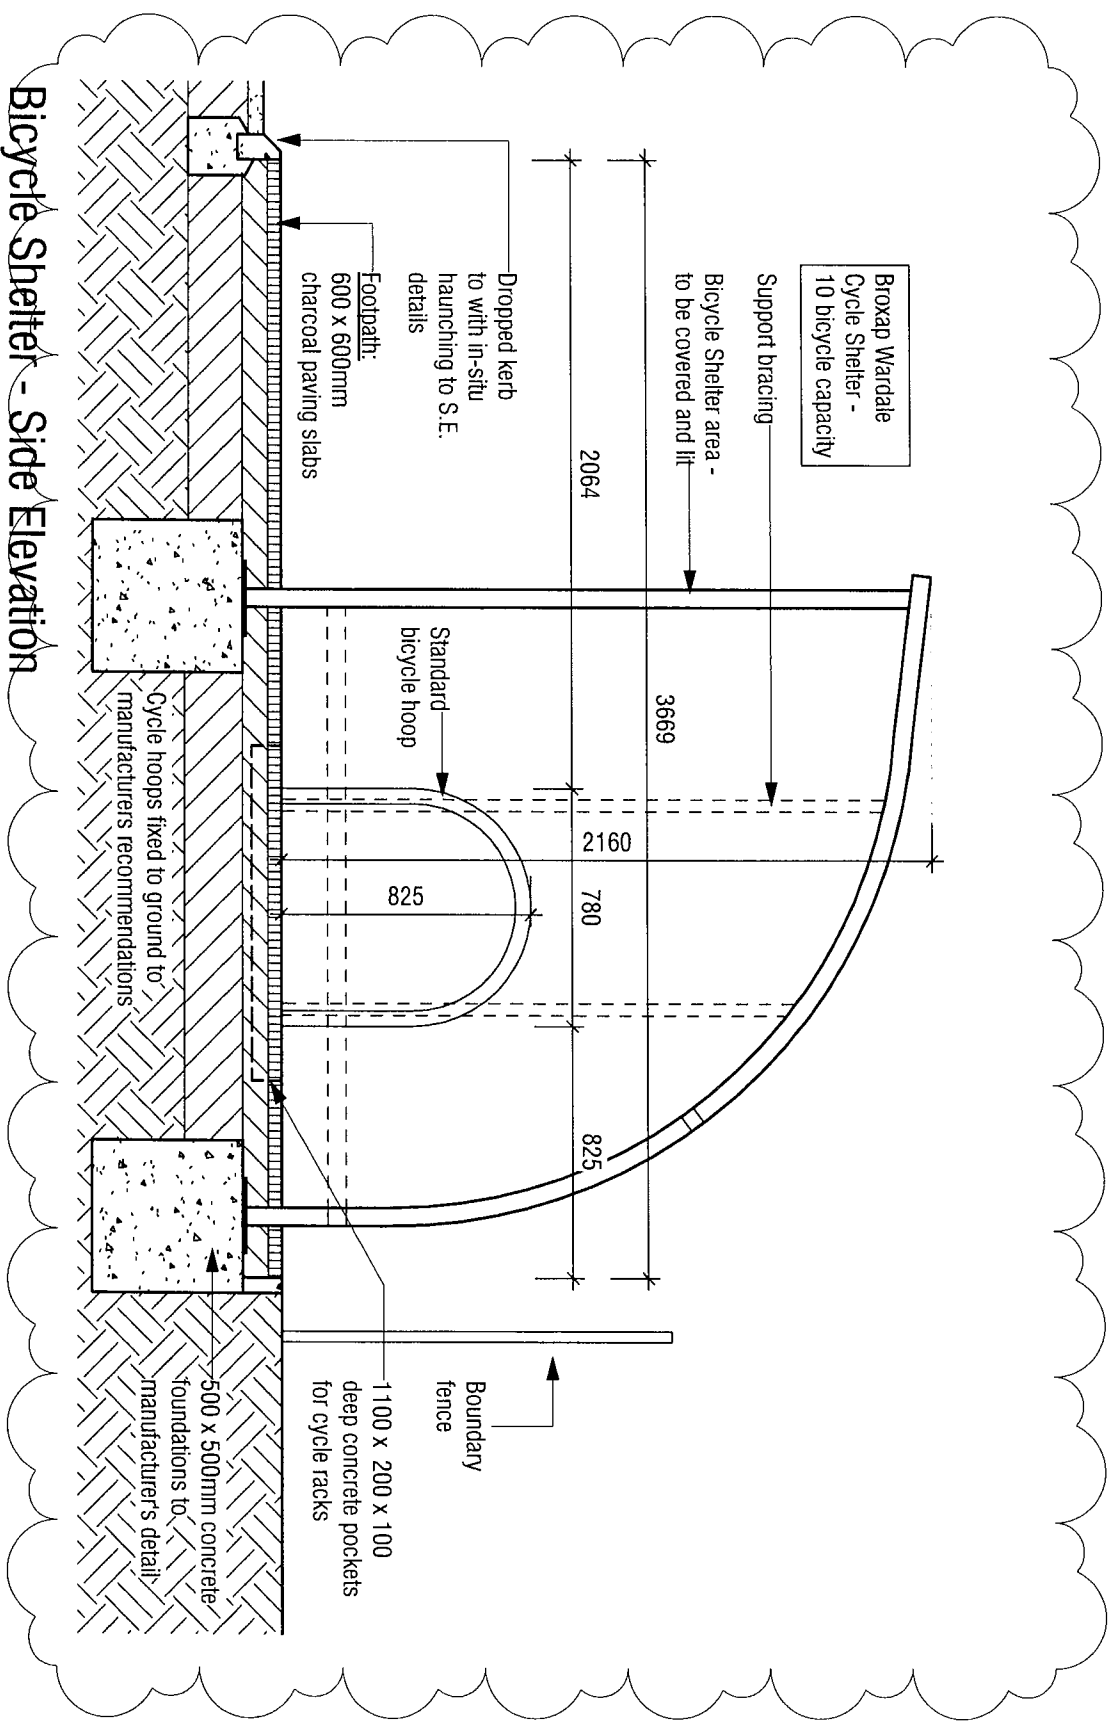

Bicycle Shelter - Side Elevation

Scale: 1 : 25

1527 / SK.02 / A