




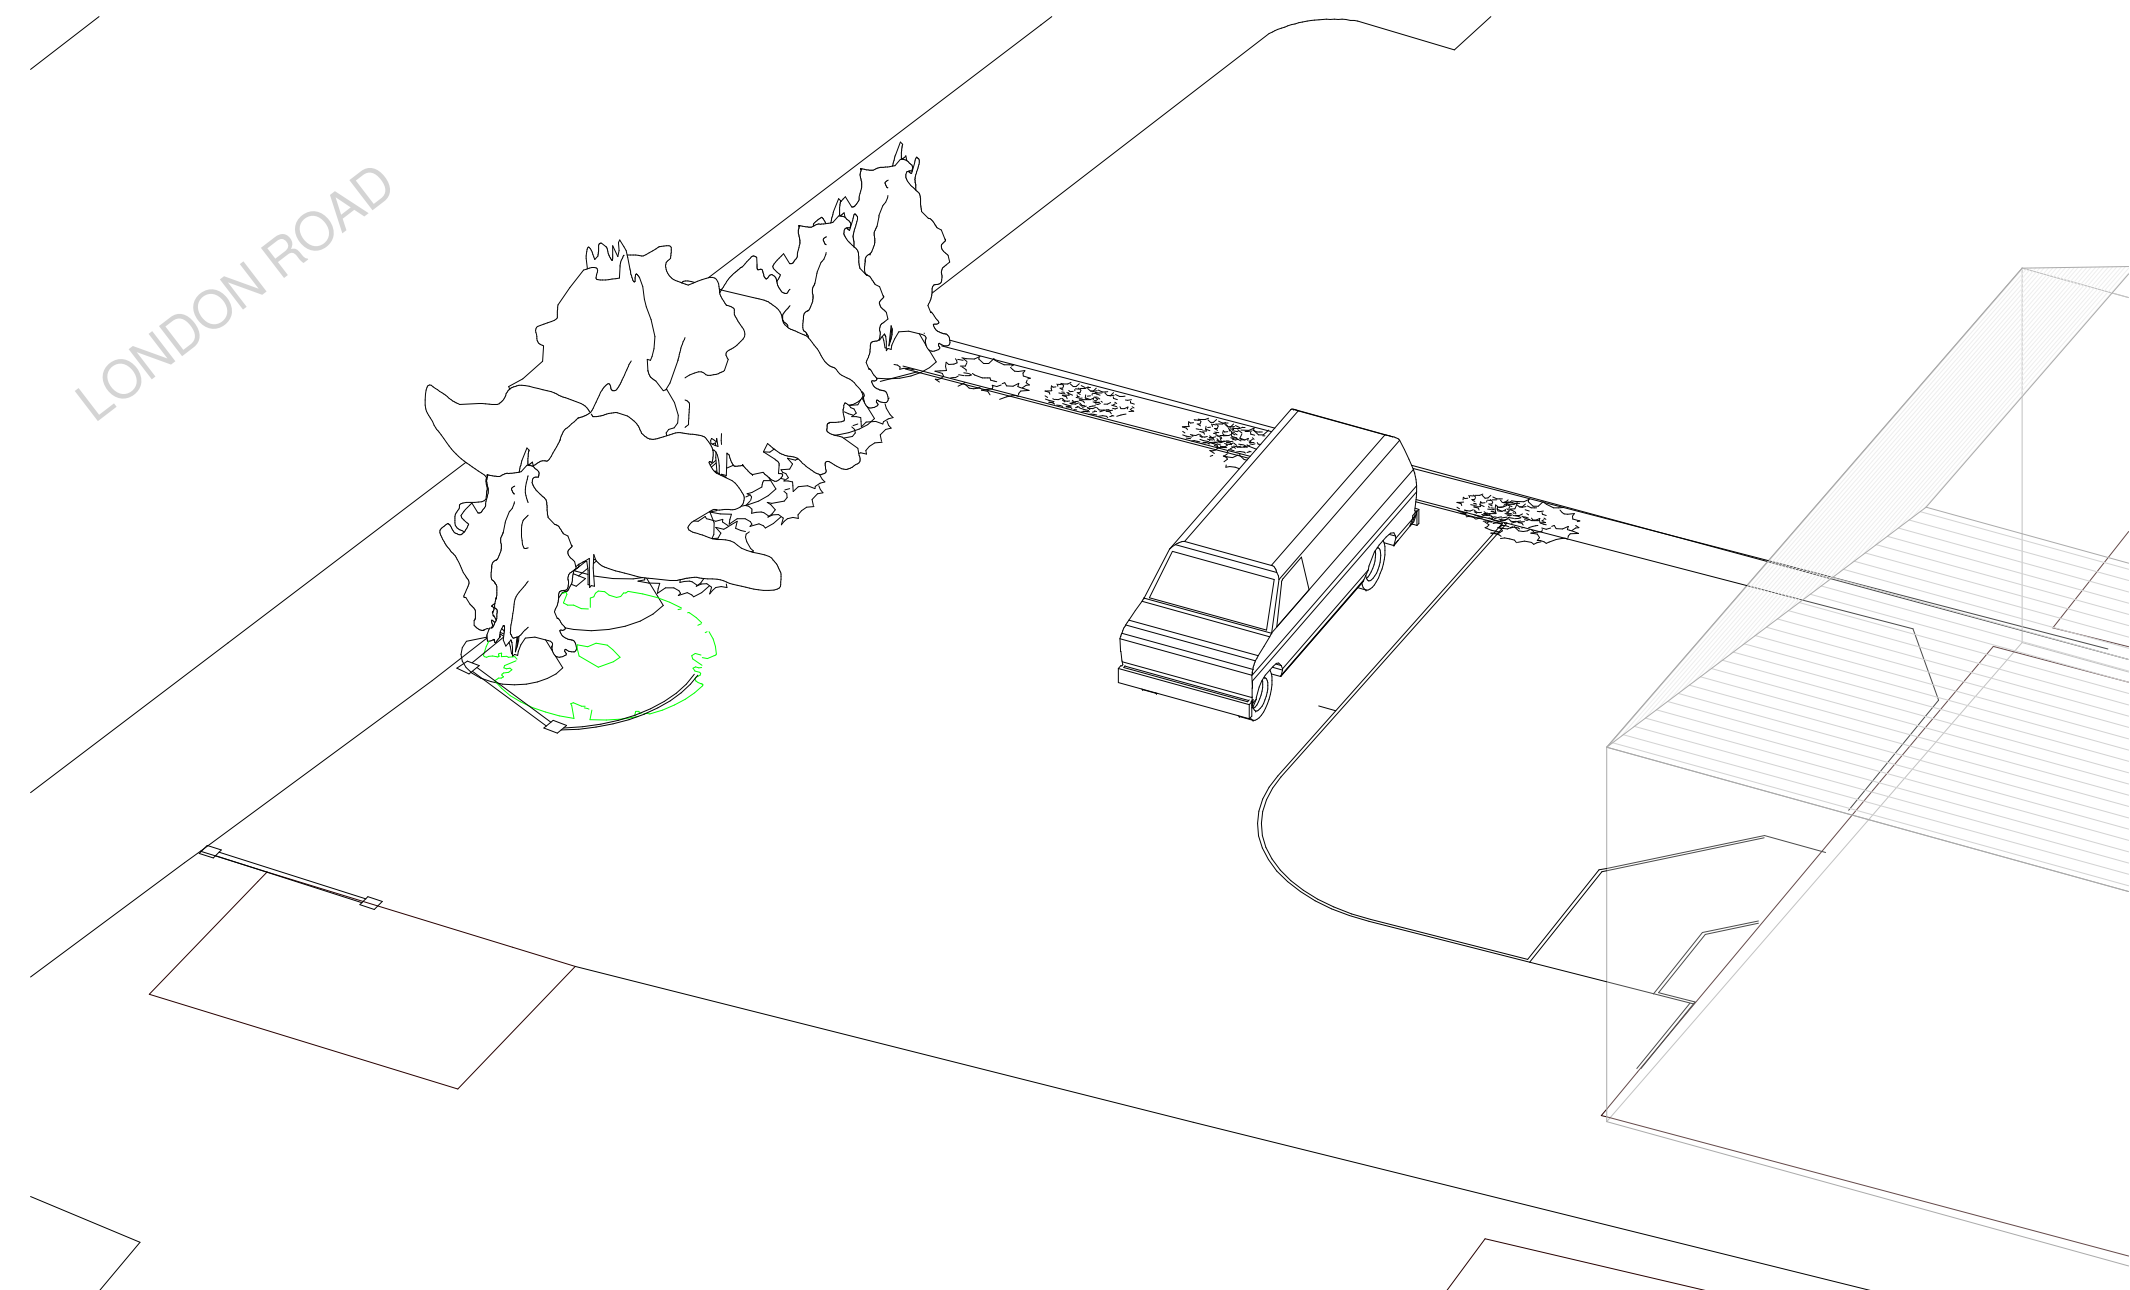

3D Perspective
7

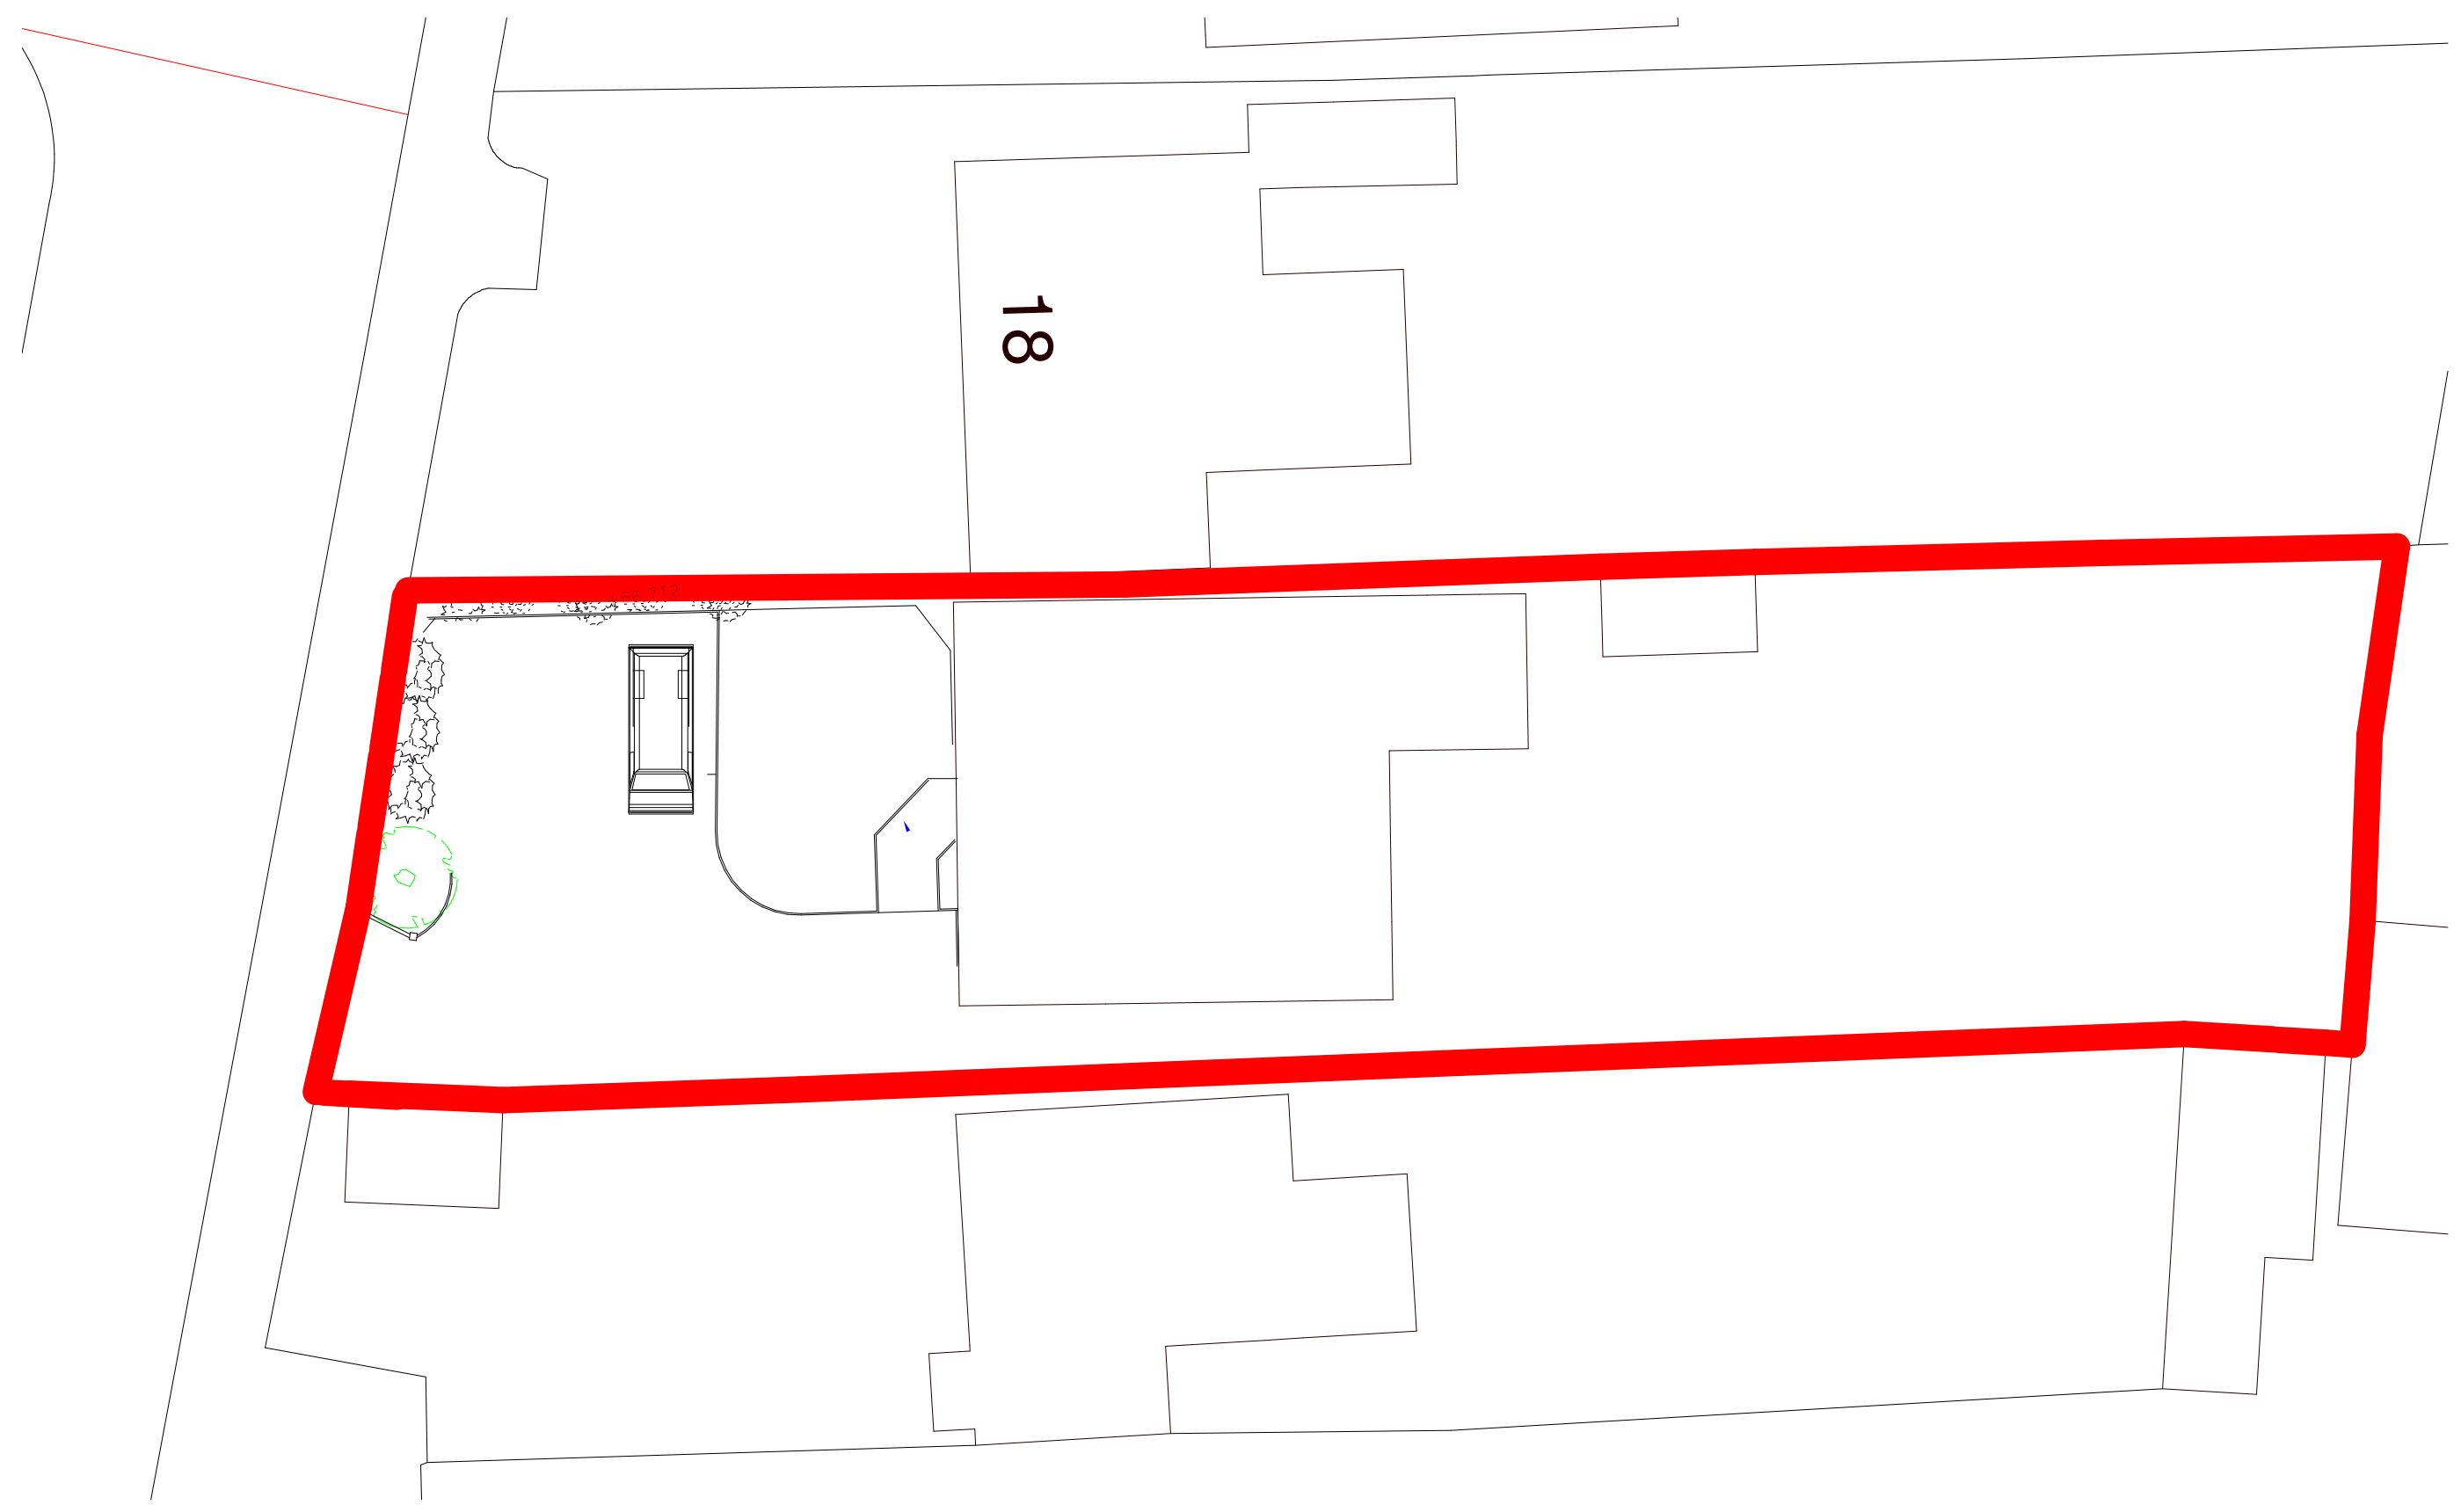

Ground Floor
2
1 : 50

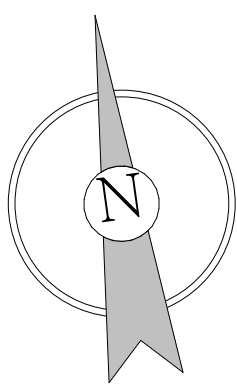

Site
1
1 : 200

NOTES:

All dimensions to be checked on site and any discrepancy notified to The Martin Ralph Group. Written dimensions are to be used in preference to scaled dimensions.




This drawing is the property of The Martin Ralph Group and must not be reproduced, in part or whole, or deviated from, without their permission.

It is essential that prior to commencement and during construction works, the contractor reviews the drawings and specification and discusses with the practice any inconsistencies, anomalies, non-industry standard features or other concerns.

For both pricing and construction purposes Structural, Mechanical and Electrical Engineers designs, calculations and sizes etc are to take preference over the layout drawings. Any discrepancies are to be brought to the immediate attention of The Martin Ralph Group.



Ordnance Survey, (c) Crown Copyright 2015. All rights reserved. Licence number 100022432

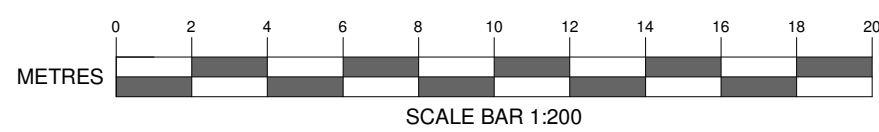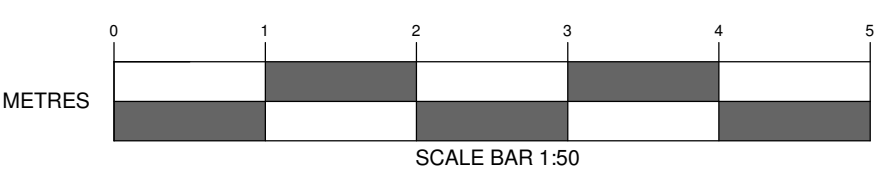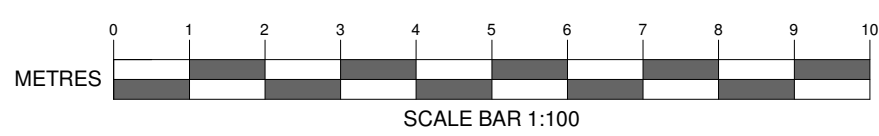

AMENDMENTS	DATE
CLIENT Mr R. Coe 16 LONDON ROAD WATERLOOVILLE HAMPSHIRE PO7 5BS	
PROJECT 16 LONDON ROAD WATERLOOVILLE HAMPSHIRE PO7 5BS	
DRAWING TITLE Construction of new single story outbuilding - Existing	
DATE 16/12/2015	
SCALE As indicated	
DRAWING No. 15.579.SP 00A1	REVISION
THE MARTIN RALPH GROUP RICS CHARTERED SURVEYORS ARCHITECTS & ENGINEERS 11 Dragon House Hussar Court Brambles Business Park Portsmouth Hampshire PO7 7SF www.martinralph.co.uk info@martinralph.co.uk T. 023 9225 7711 F. 023 9225 7712	