


PROPOSED SINGLE STORY FLAK ADDITION,
4, EASTOKE AVENUE, HAYLING ISLAND, HANTS.
FOR MR & MRS CROBINSON.

NOTE: ALL WALLS TO BE 10" THICK AND TO BE
BUILT UP TO 2' ABOVE FINISH FLOOR LEVEL WITH
A REINFORCED CONCRETE FOOTING.

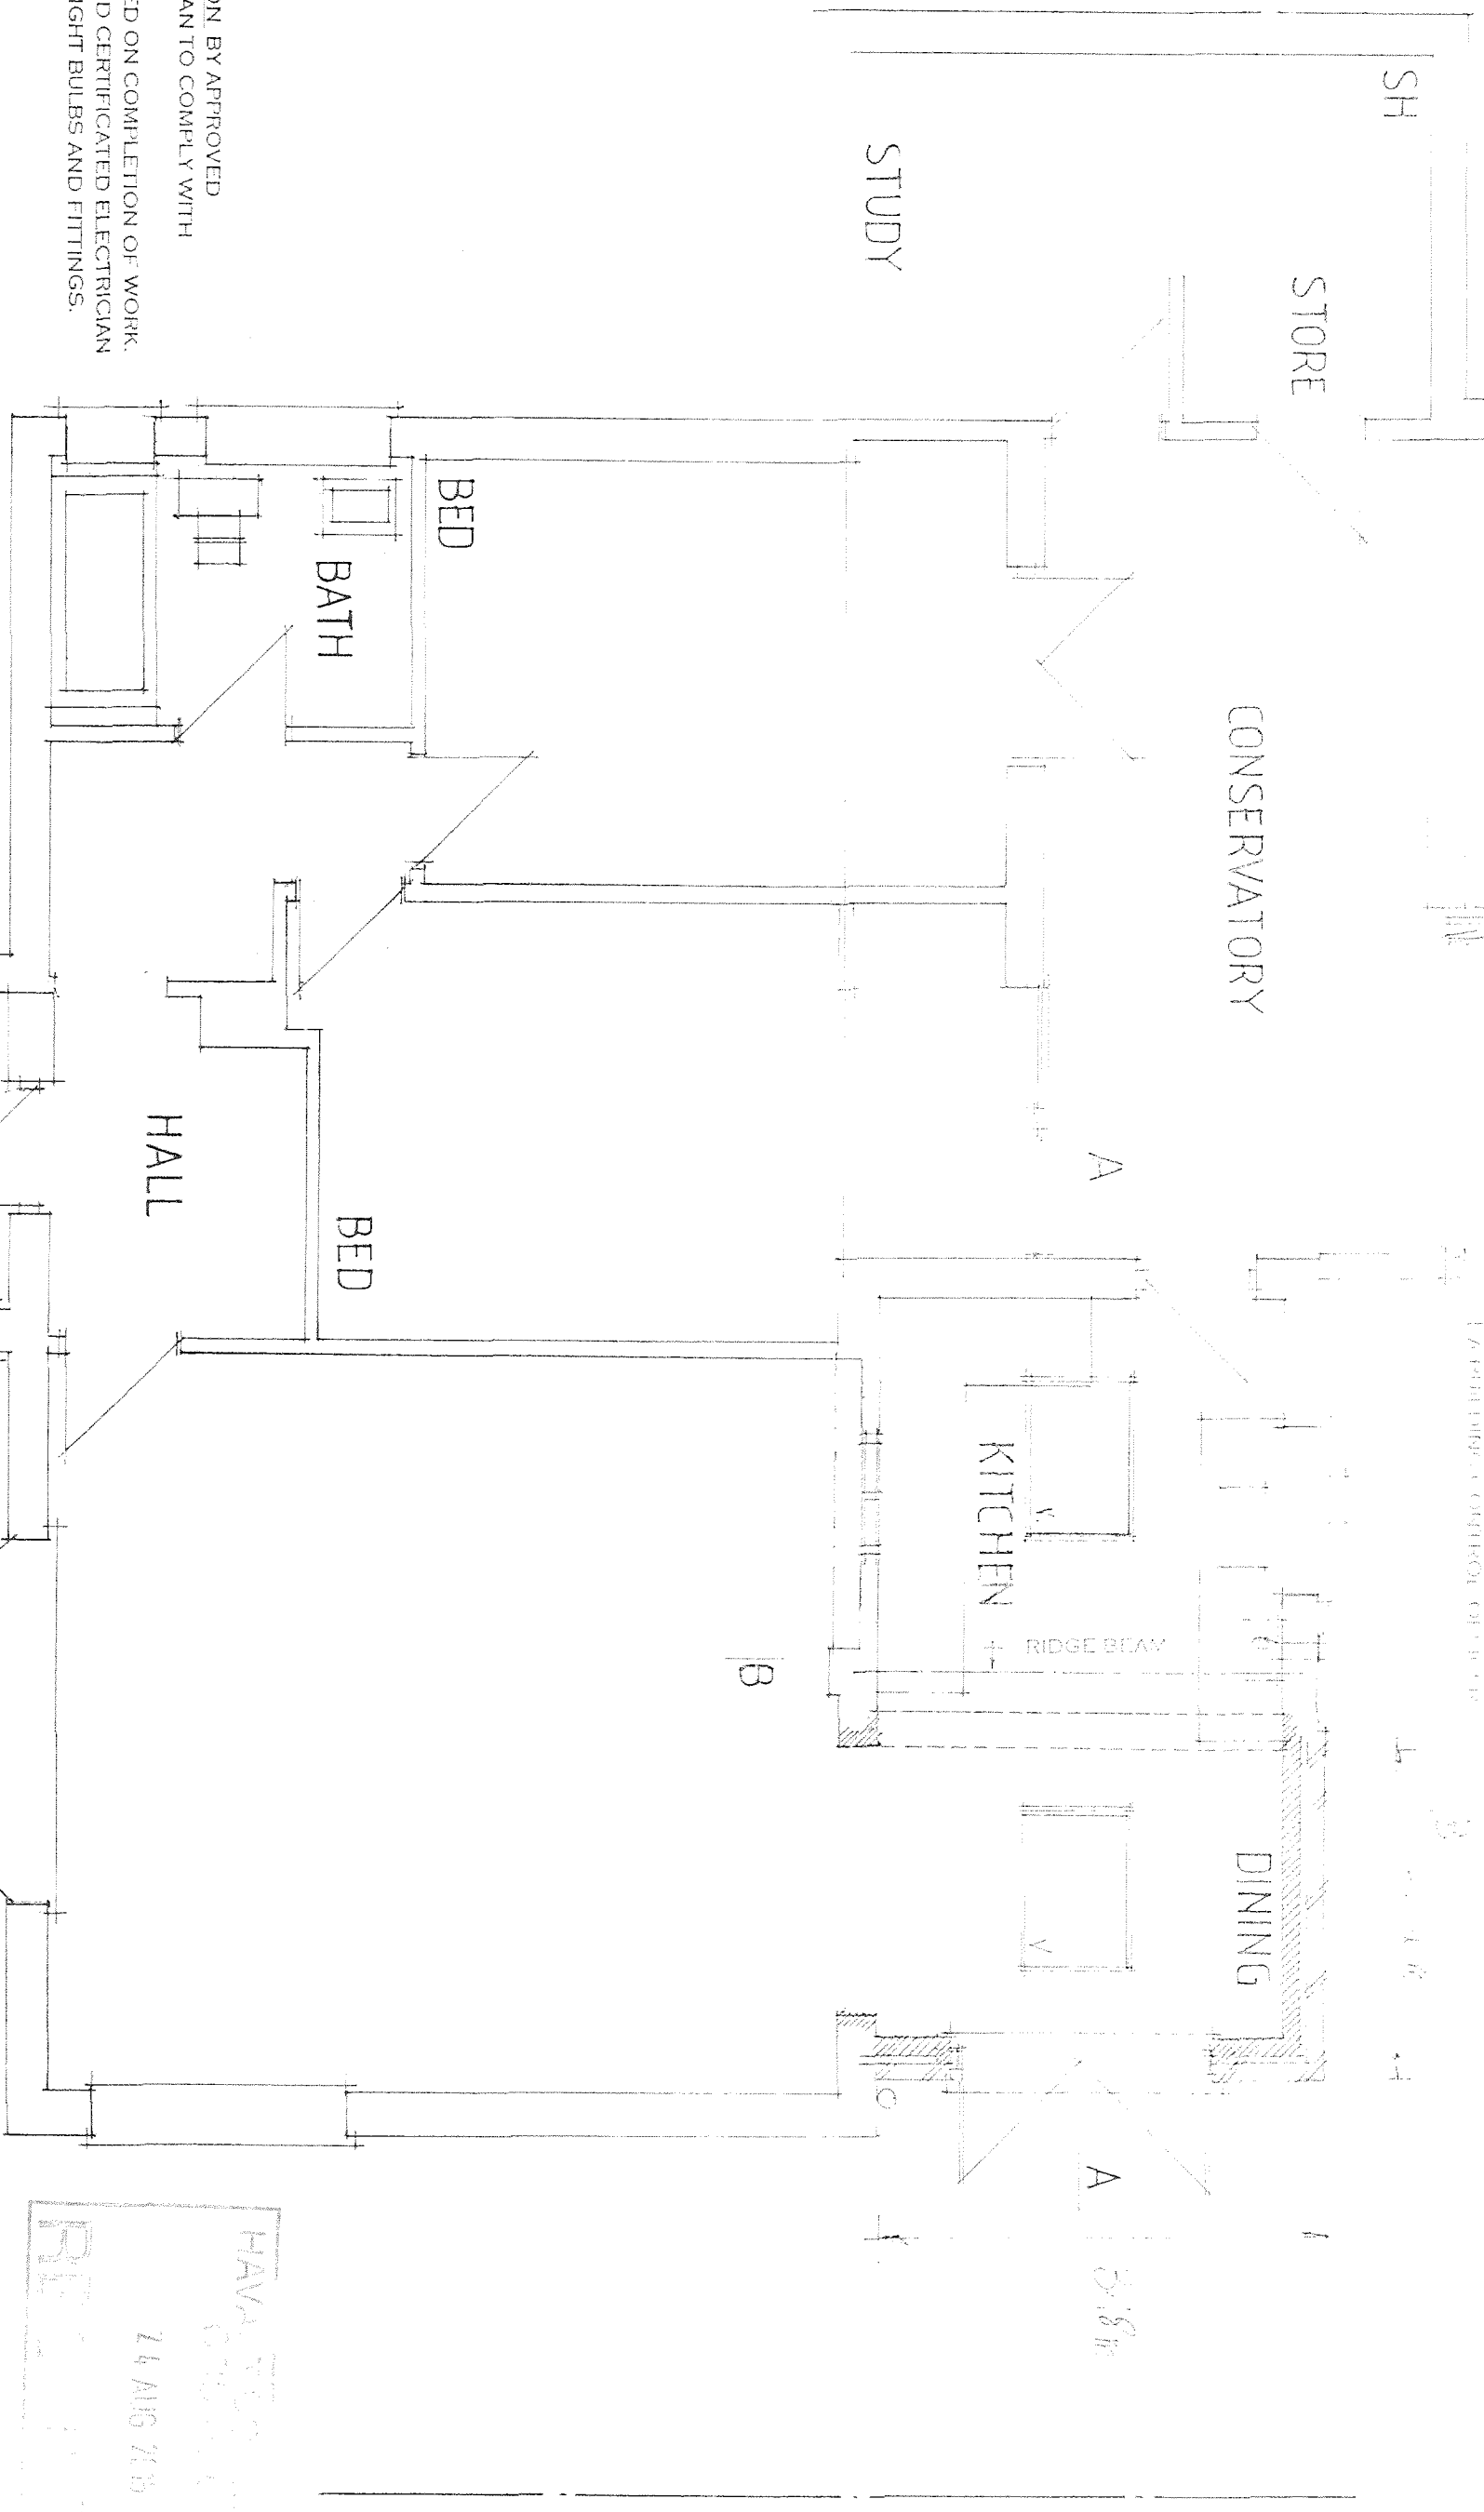

ELECTRICAL INSTALLATION BY APPROVED
CERTIFICATED ELECTRICIAN TO COMPLY WITH
APPROVED DOCUMENT P.
CERTIFICATE TO BE ISSUED ON COMPLETION OF WORK.
BY COMPETENT APPROVED CERTIFICATED ELECTRICIAN
USE ENERGY EFFICIENT LIGHT BULBS AND FITTINGS.

PROPOSED LAYOUT

DATE AUG 15
SCALE 1:50

HAYLING ISLAND
24 AUG 71
RECEIVED

PETER J. WALKER MRICS
CHARTERED SURVEYOR
182 SEAFRONT, HAYLING ISLAND, HANTS
PO11 9 AN