




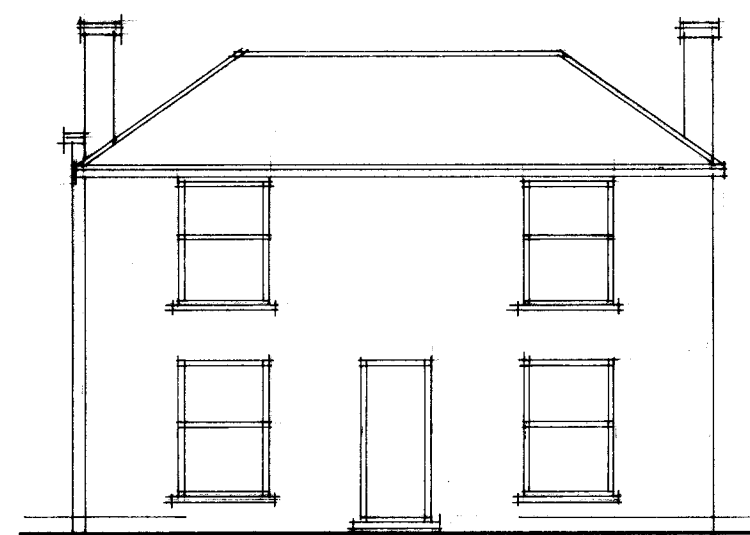


existing front

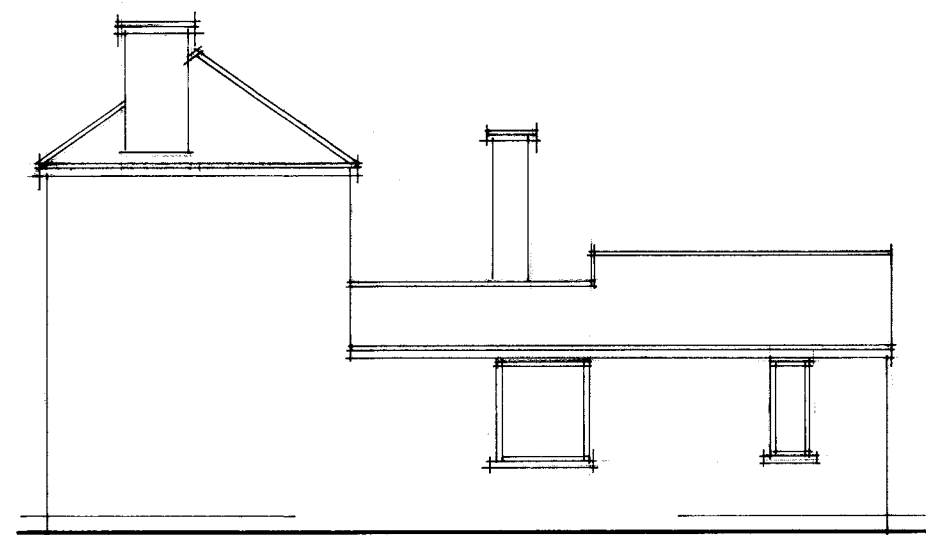


existing side

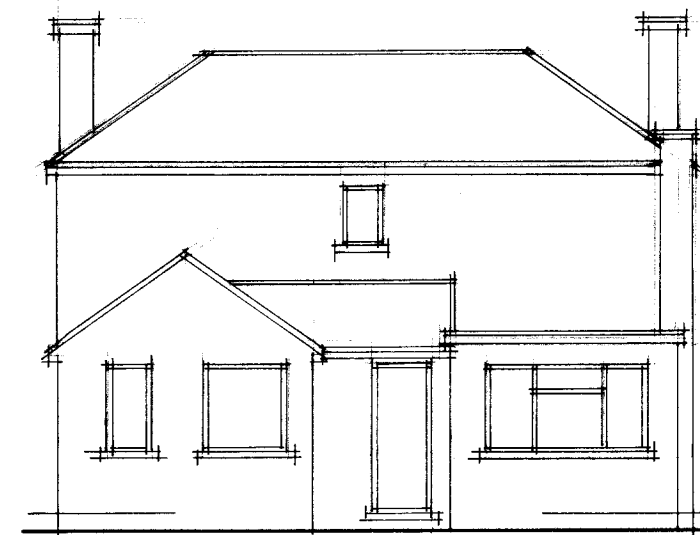

existing rear

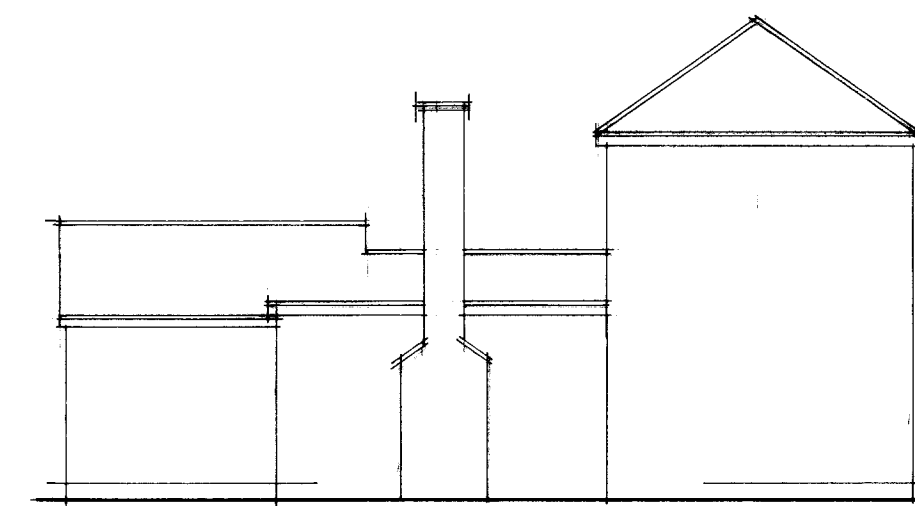


existing side

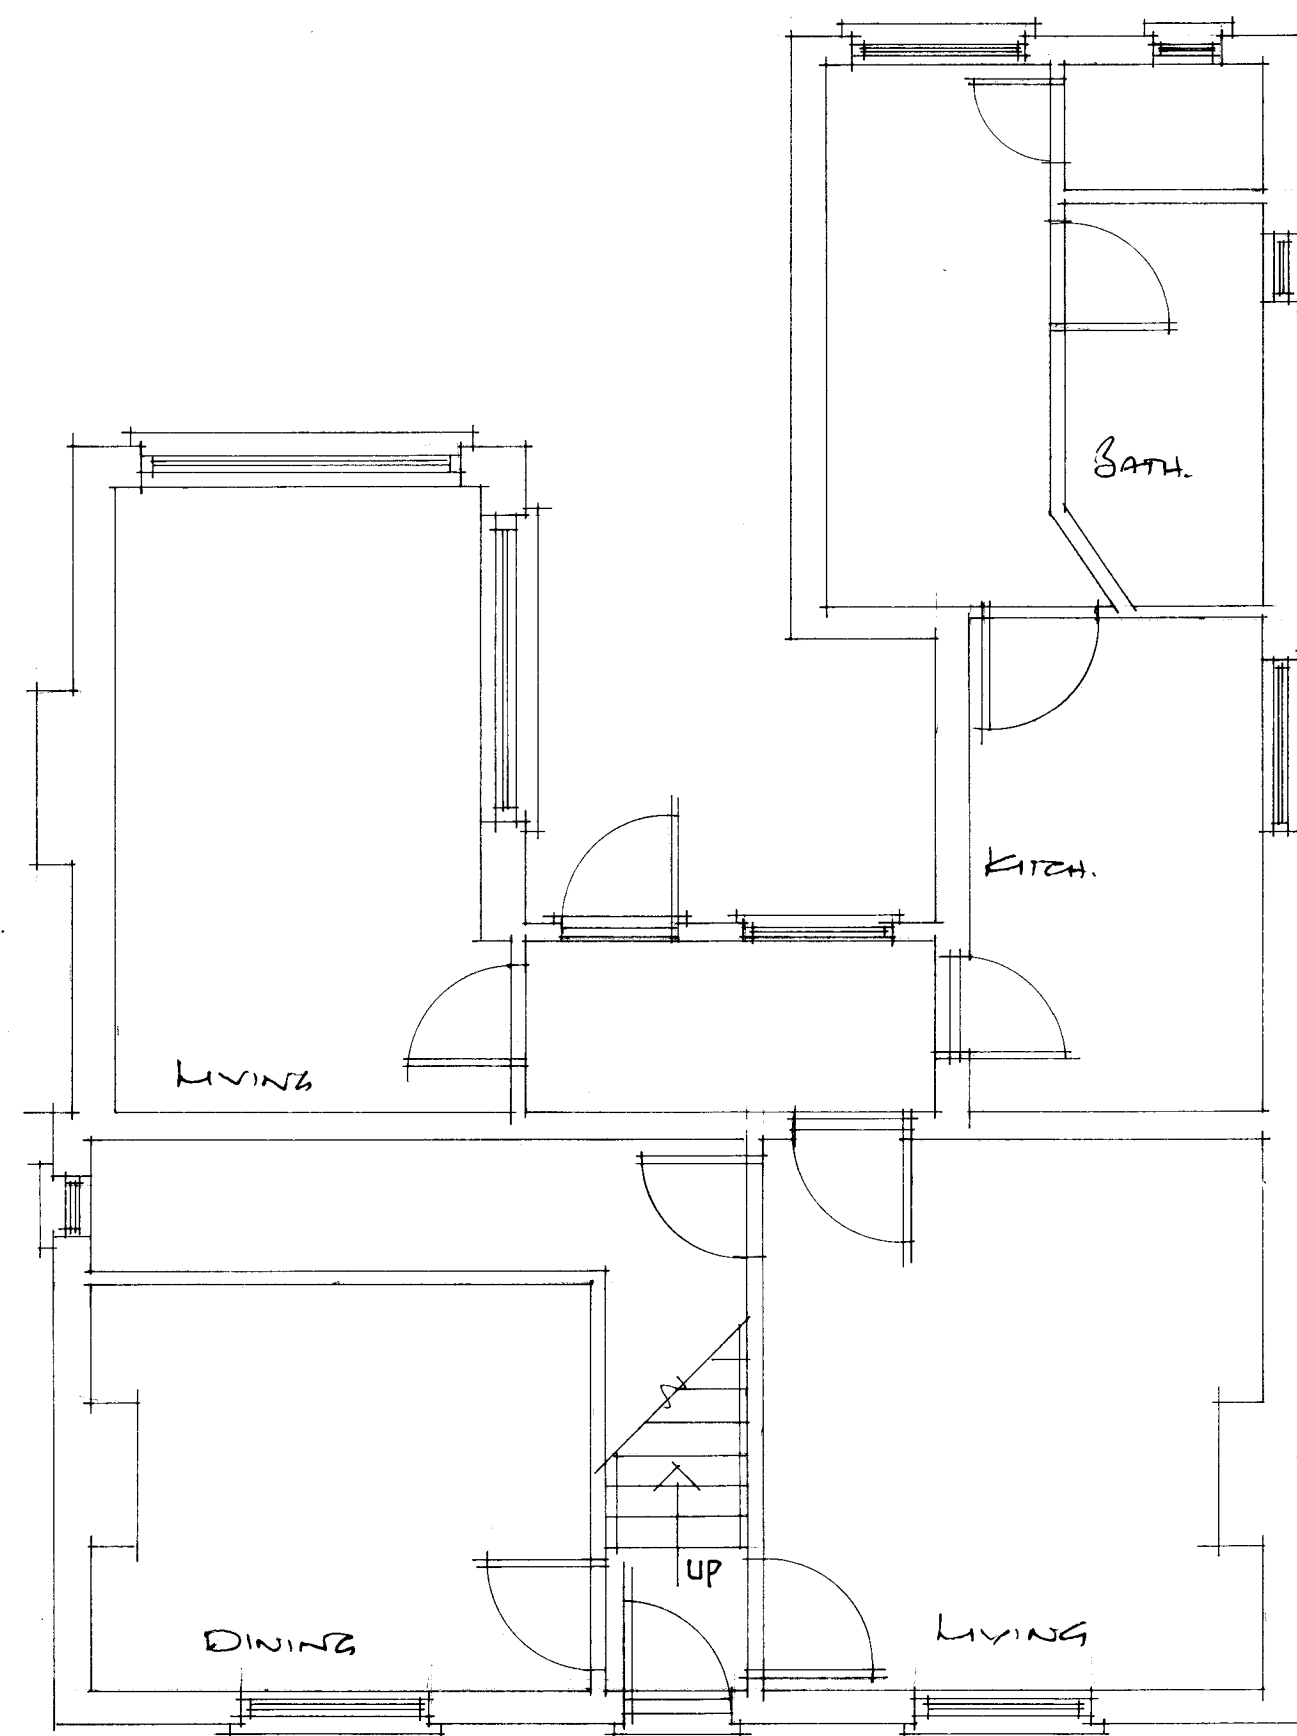

existing ground floor

8.2

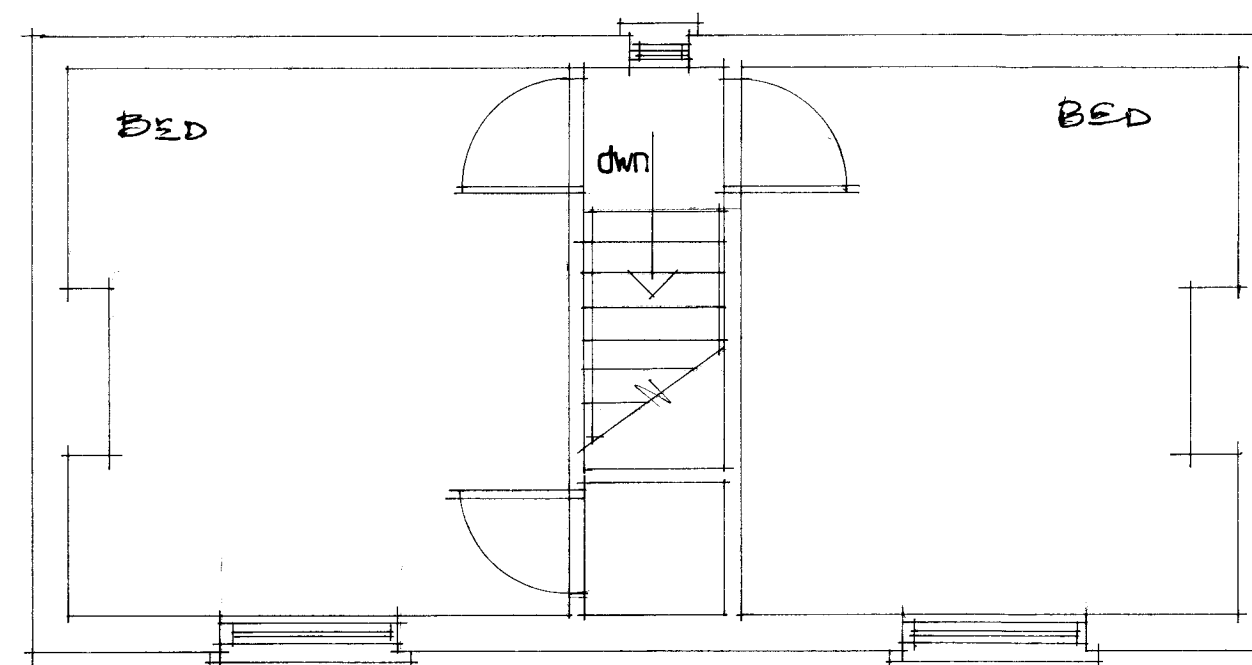

existing first floor

A	Date	Revision
---	------	----------

© copyright

THORNS-YOUNG
ARCHITECTURAL

THORNS-YOUNG LTD
CHARTERED BUILDING CONSULTANTS
232 London Road, North End, Portsmouth PO2 9JQ
Tel: (023) 9267 2883 Fax: (023) 9266 3457
Website: www.thornsyoun.co.uk

Client

Mr K Hall

Job Title

Cranbrook Villa
Copse Lane
Hayling Island

Drawing Title

Existing plans

Scale 1:100 1:50 at A2

Date MAY 2014 Drawn by RN

Drg. No. 7013-14-1	Rev.
-----------------------	------