

All dimensions to be checked on site prior to commencement of any construction works. Planned dimensions are to be used in preference to stated dimensions.

mineral felt roof on firrings on raised roof section to gutter line on flat roof joists
47 x 195mm treated timbers notched and strapped to external walls

NOTES

150

285

195

100mm thick dense concrete block with 15mm thick render surface fair faced blockwork internally allow for brick piers as shown

24.75

car park to fall to Aco drain at abutment with cycle store

RAMPED APPROACH




REFUSE STORE

CYCLE STORE

50mm thick block paving or similar
50mm thick gft bed laid to falls
150mm compacted MOT type 1 or similar on terram membrane

150mm thick Gen 1 concrete floor slab light tamp finish
1200g DPM on 20mm sand blinding with 150mm thick well compacted MOT type 1

50mm thick block paving or similar
50mm thick gft bed laid to falls
150mm compacted mot type 1 or similar on terram membrane

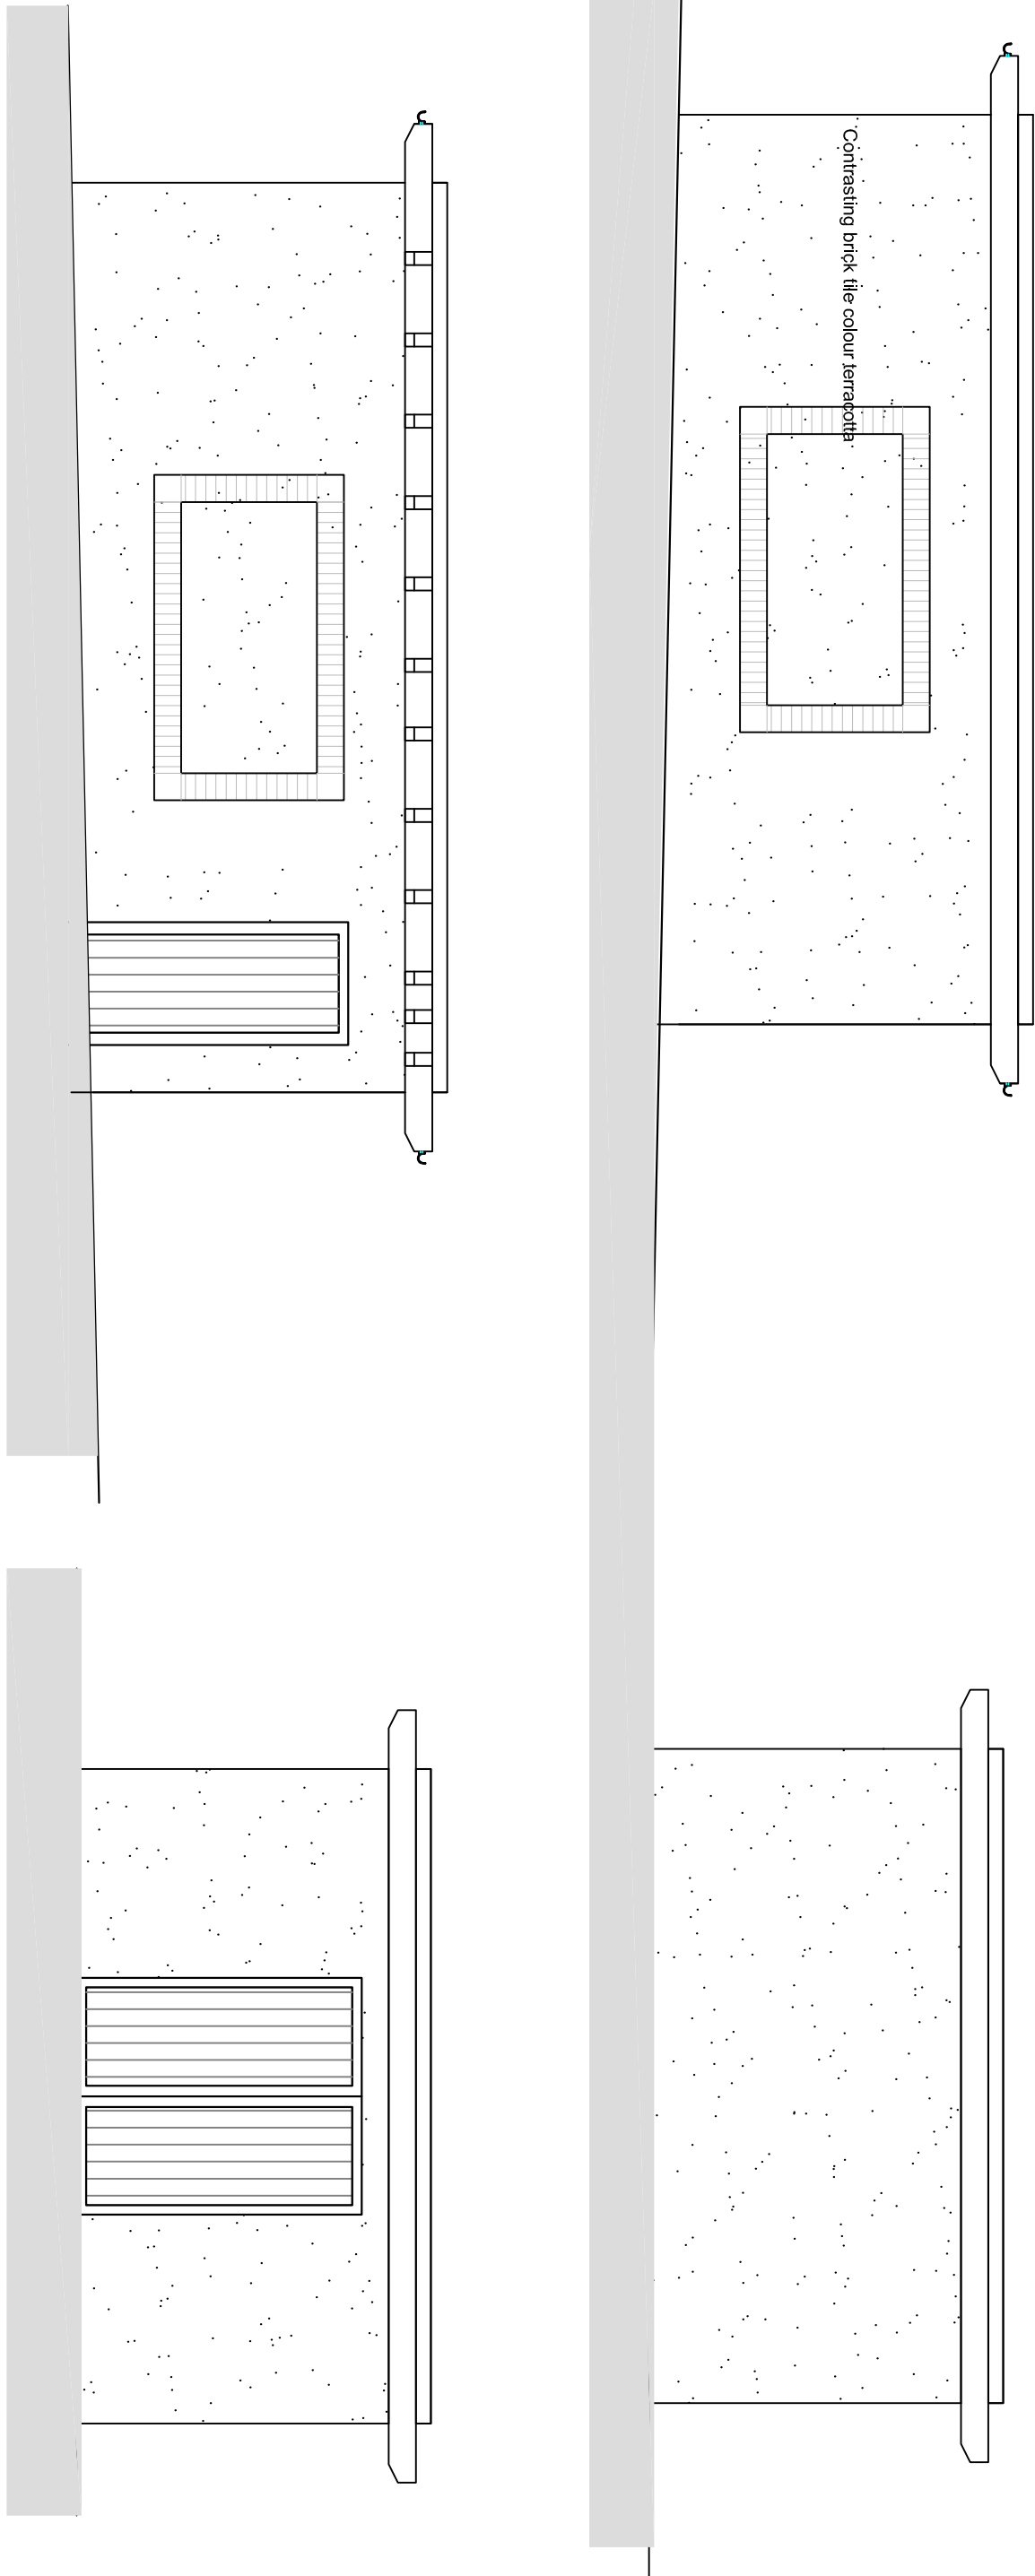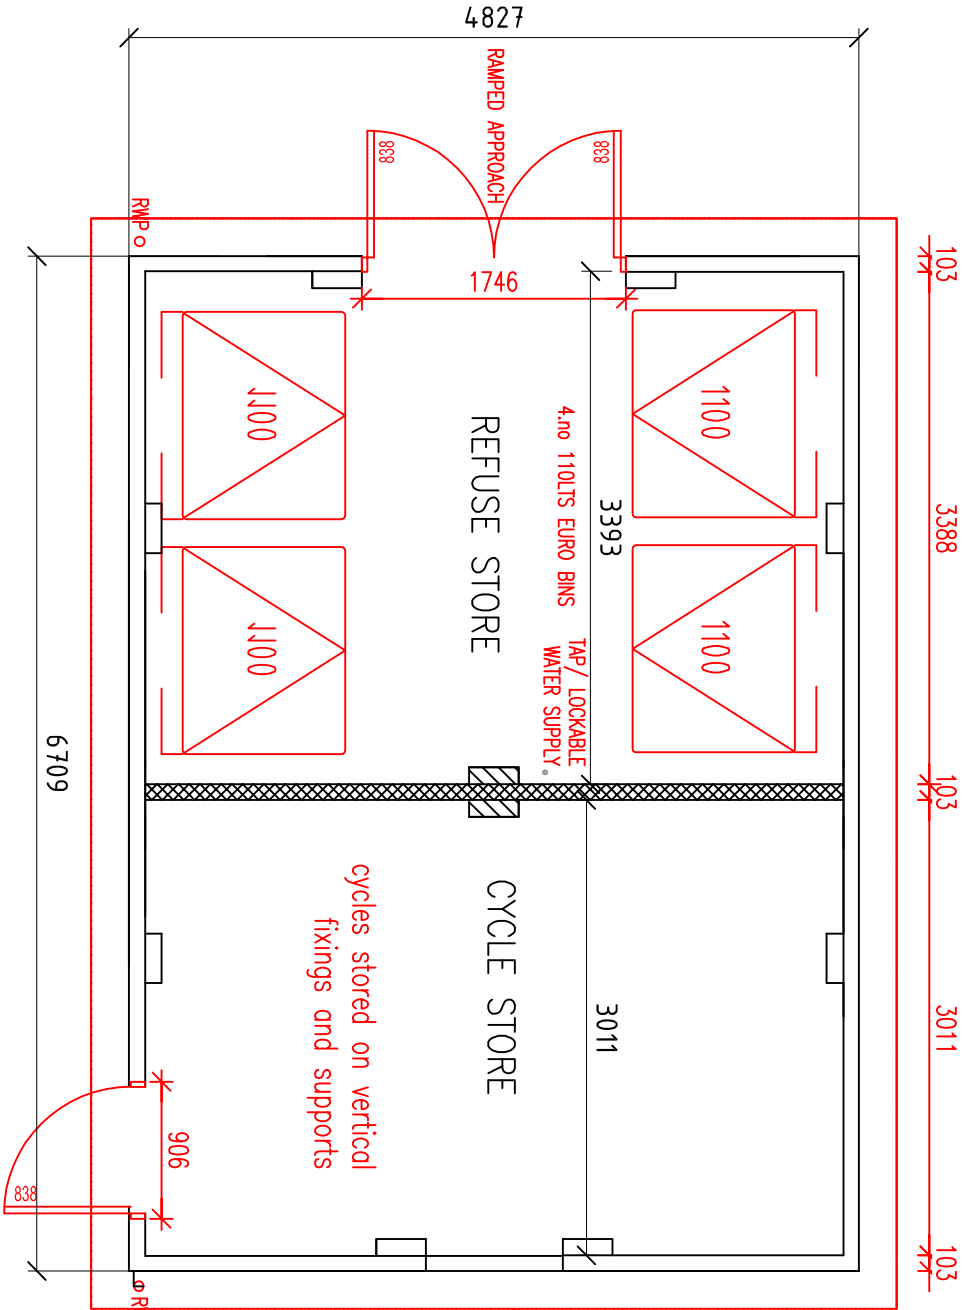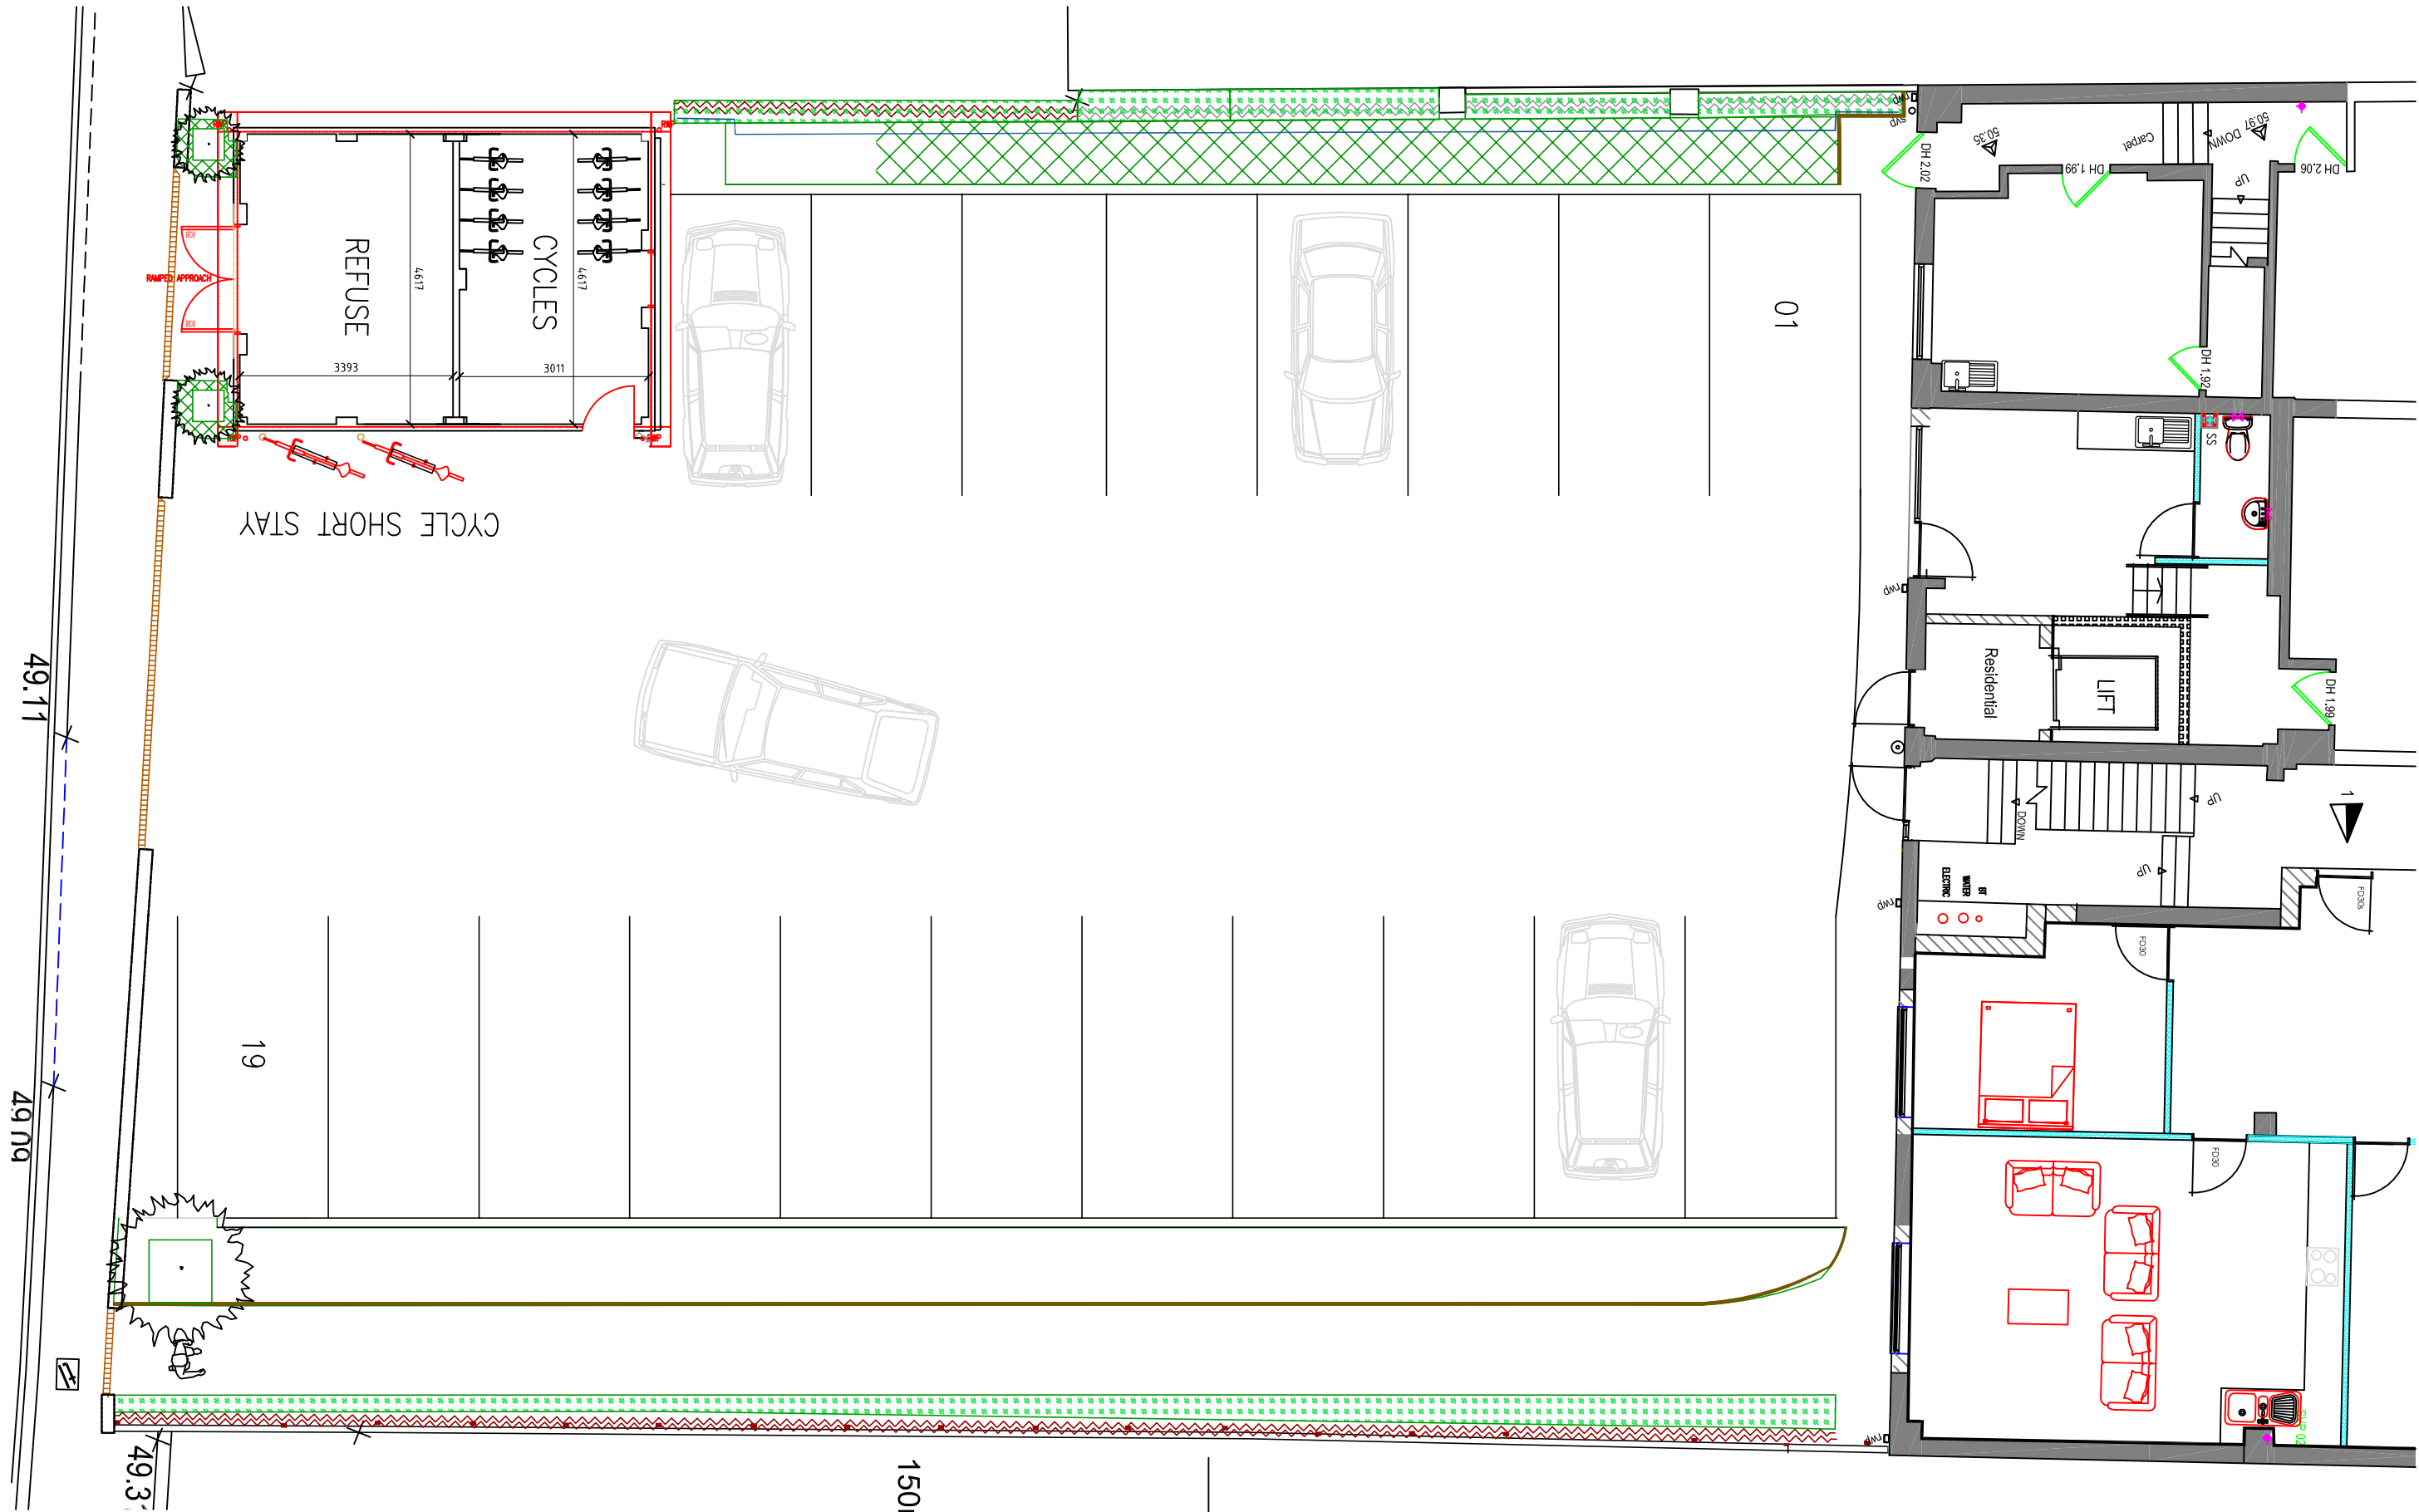

01	50mm thick block paving or similar 50mm thick gft bed laid to falls 150mm compacted MOT type 1 or similar on terram membrane	24.75	C/P
02	100mm thick dense concrete block with 15mm thick render surface fair faced blockwork internally allow for brick piers as shown	24.75	C/P
03	150mm thick Gen 1 concrete floor slab light tamp finish 1200g DPM on 20mm sand blinding with 150mm thick well compacted MOT type 1	24.75	C/P
04	50mm thick block paving or similar 50mm thick gft bed laid to falls 150mm compacted mot type 1 or similar on terram membrane	24.75	C/P

Project:
Cloud Living
314-318
London Road
Watlington

Drawing Title:
Proposed Cycle & Refuse Store
And Parking

Chris Flint Associates Ltd
CHARTERED SURVEYORS - PROJECT MANAGERS
DEVELOPMENT CONSULTANTS

Drawn By	Date	SHEET SIZE	Approved By	Date
CF	15 / 03 / 14	A1		

Drawn By	Date	Revised	Scale
CFA	FULL	CS1	01

CONSTRUCTION

2 Emerald Close Watlington, Hants PO7 7NZ
tel: 023 92 432484 fax: 023 92 358554
Email: chrisflintassociates@gmail.com