


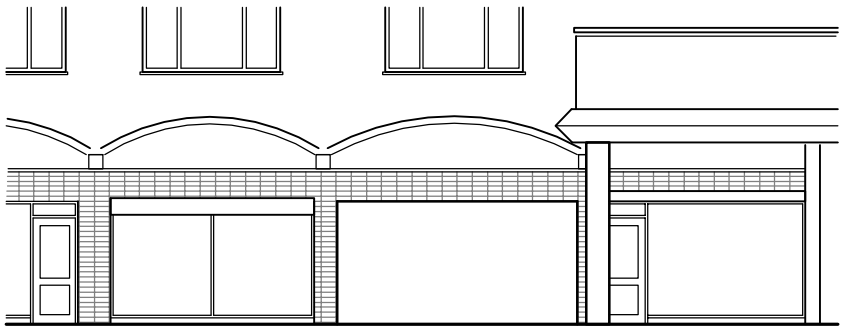
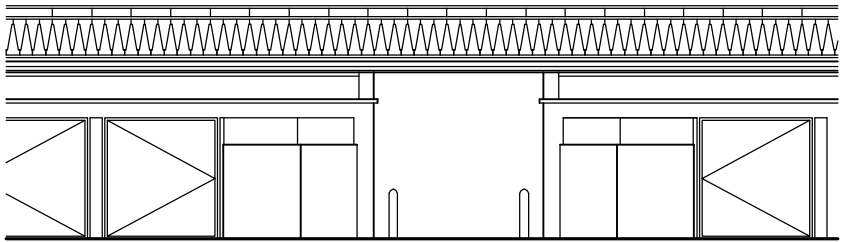
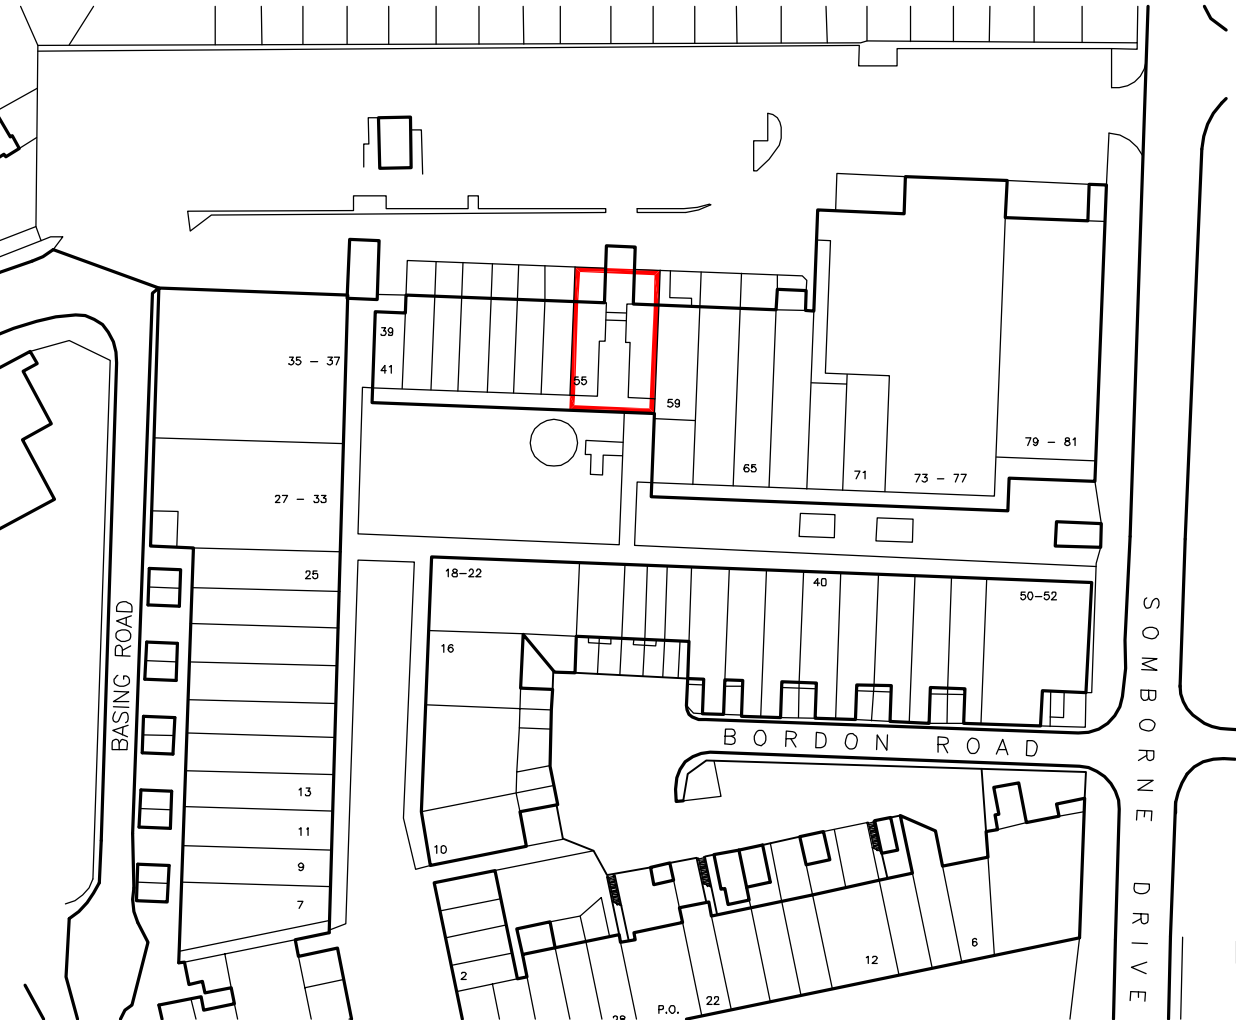
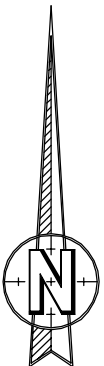
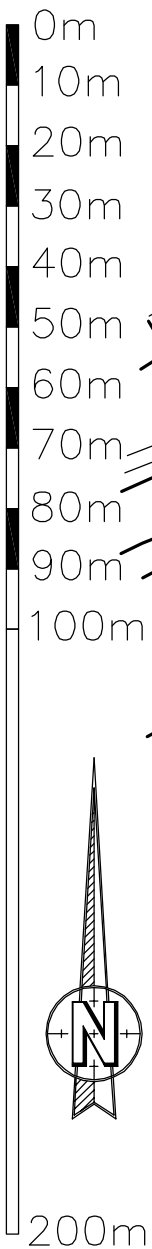


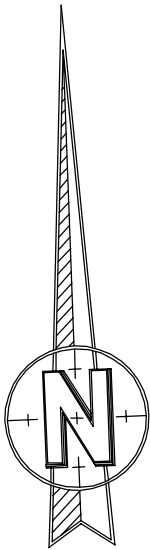

EXISTING FRONT
ELEVATION

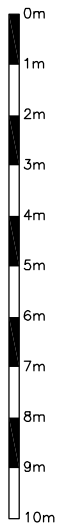

EXISTING REAR
ELEVATION

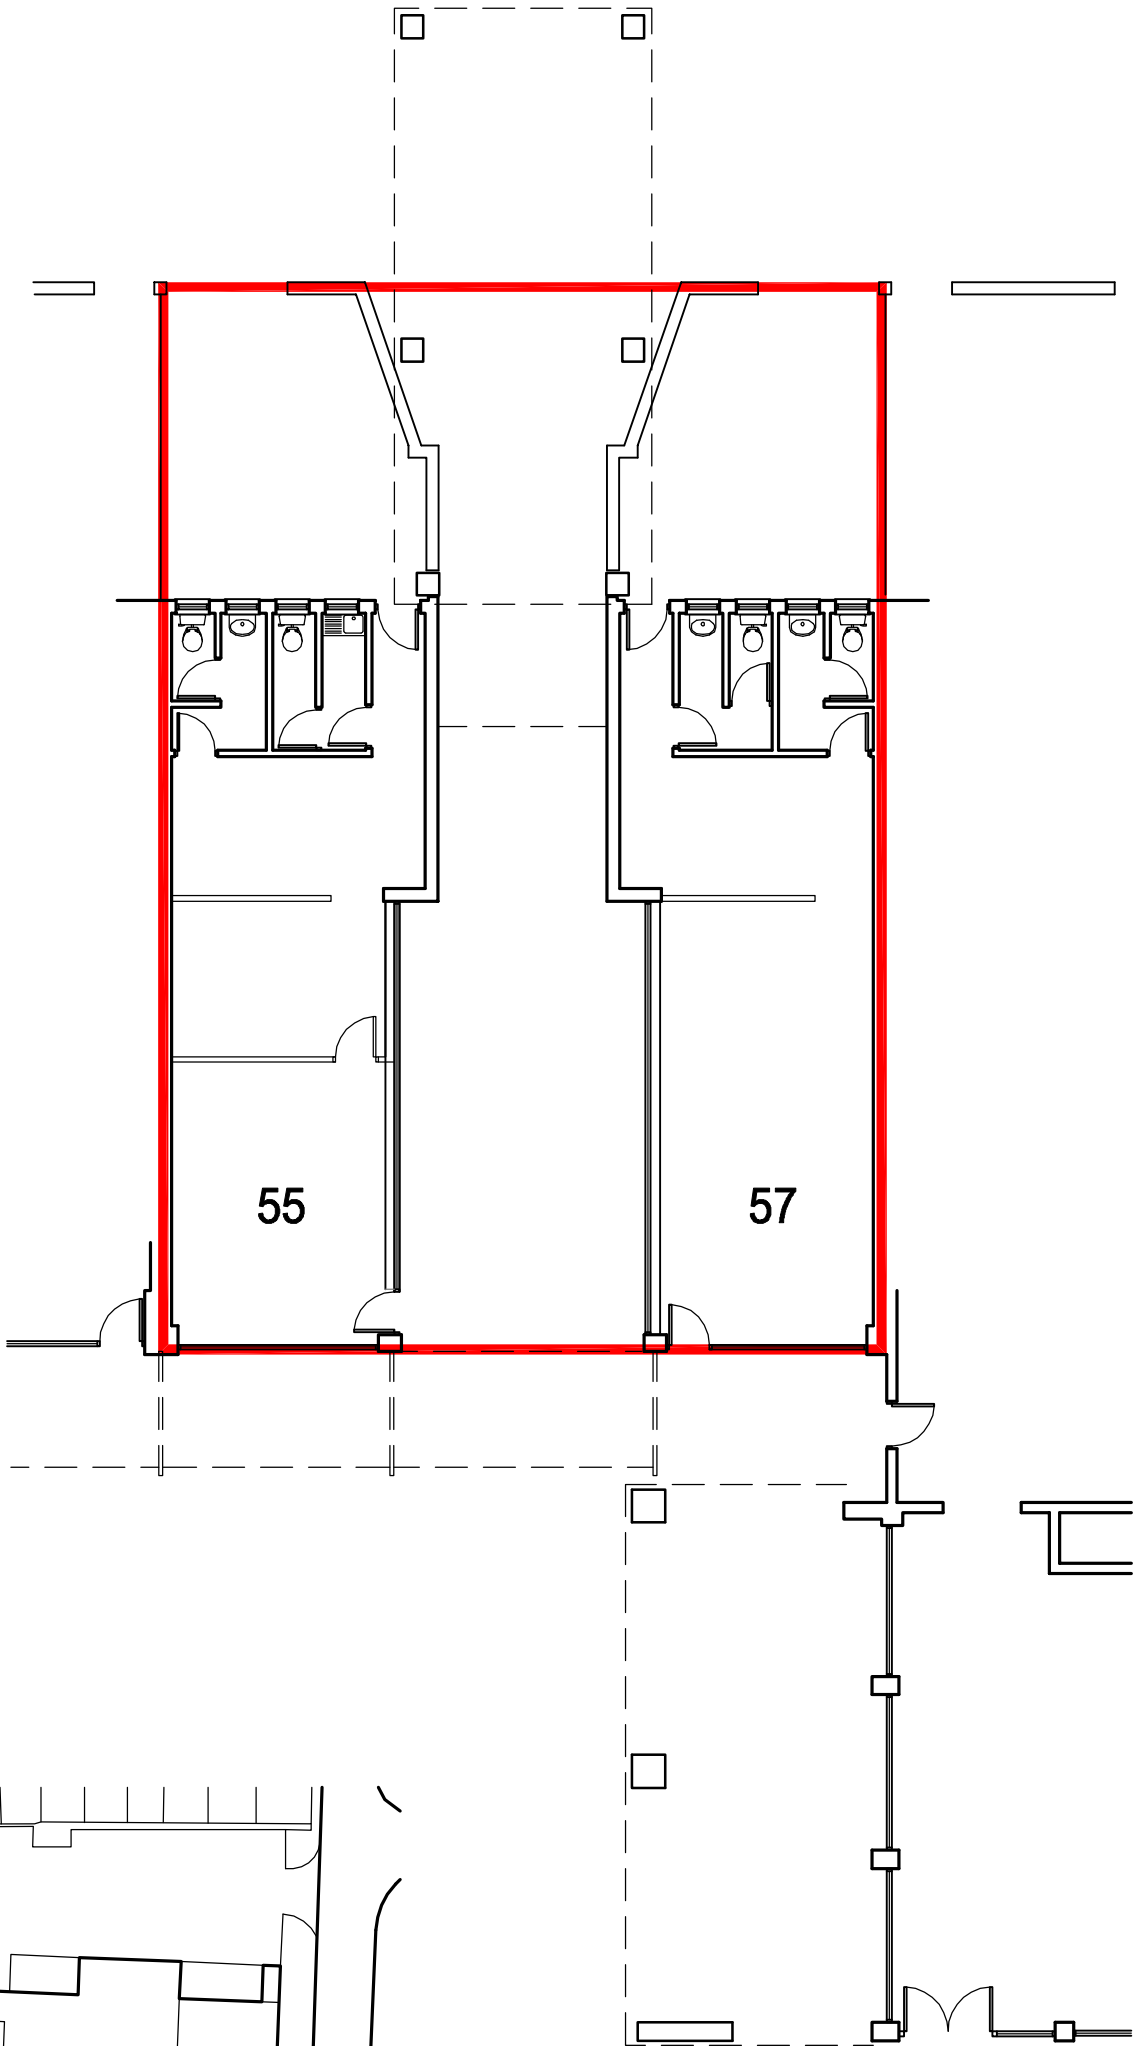

LOCATION PLAN
1:1250@A3

Rev	Revision	By	Date	
K NIGHT ARCHITECTURAL DESIGN The Gatehouse, Admirals Wood 7 Coldest Way Southampton SO31 7AT m: 07801 348 478 t: 01489 660 194 e: kadm@k-a-d.co.uk				
Client SINCLAIR CLARK ALLEGRA				
Project 55-57 GREYWELL SHOPPING CENTRE HAVANT				
Drawing EXISTING PLAN & ELEVATIONS				
Scale 1:150@A3		Date NOV 15		
Project no.	Sequential	Bldg/Floor	Detail	Rev
KAD	01	A	EXT	.