

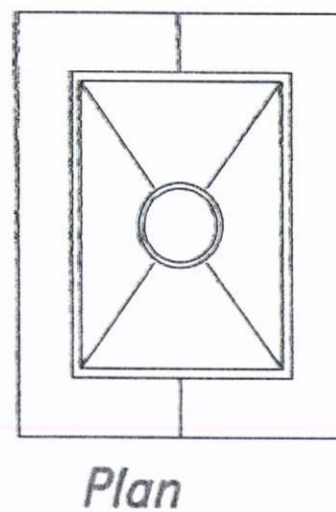
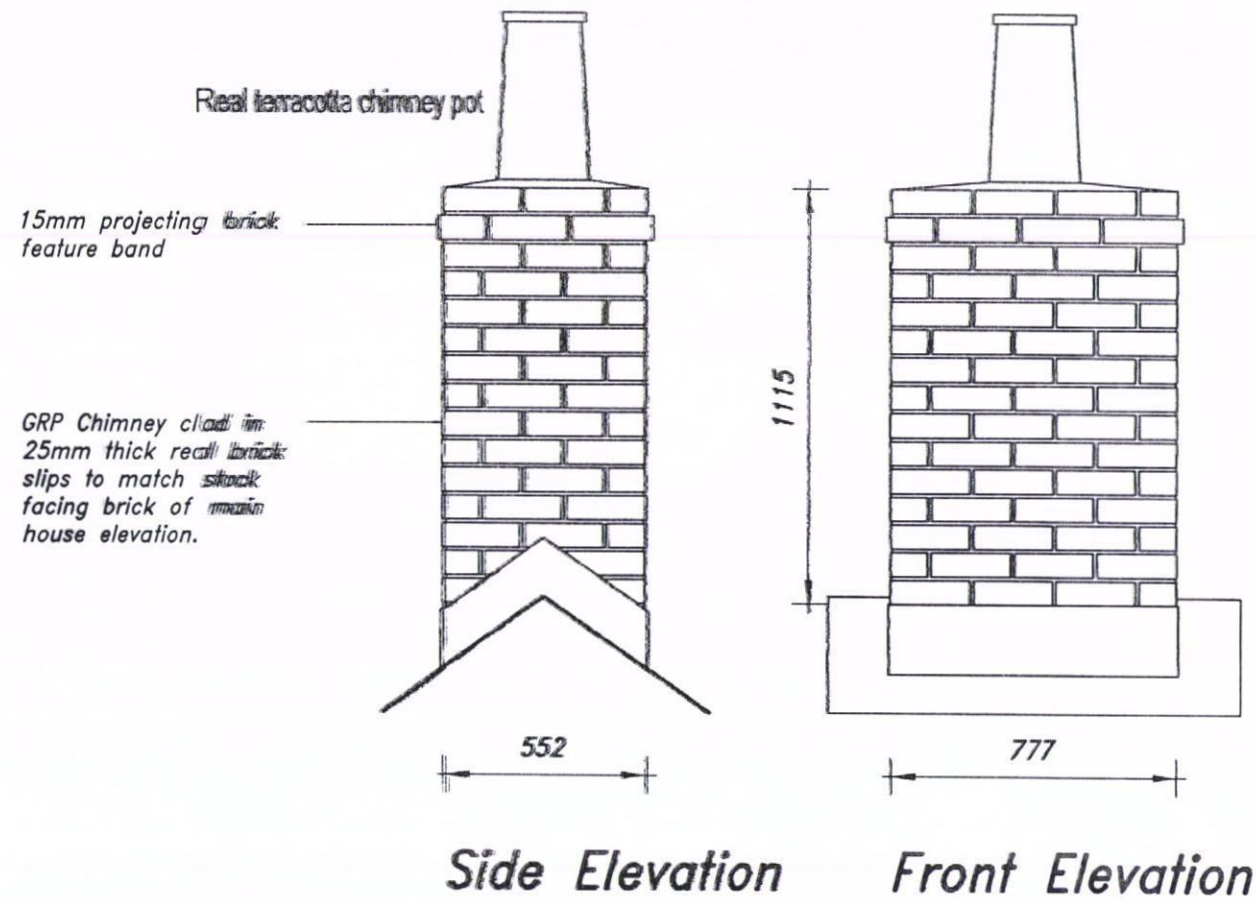


Brick mid-ridge chimney

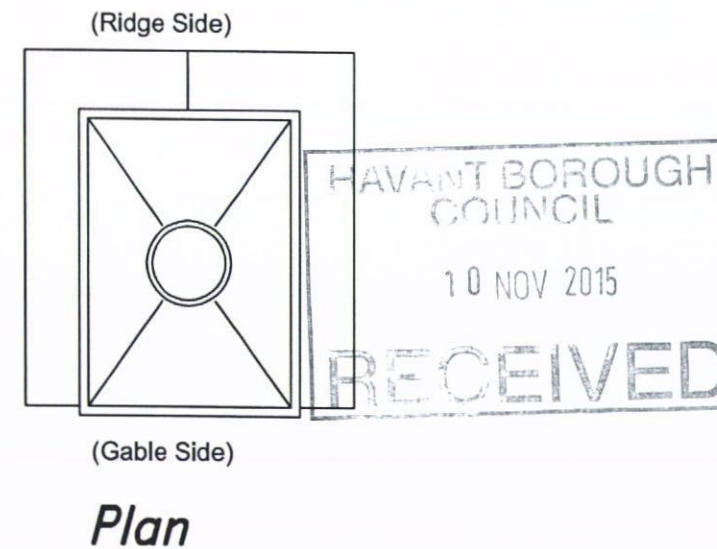

Brick end-gable chimney

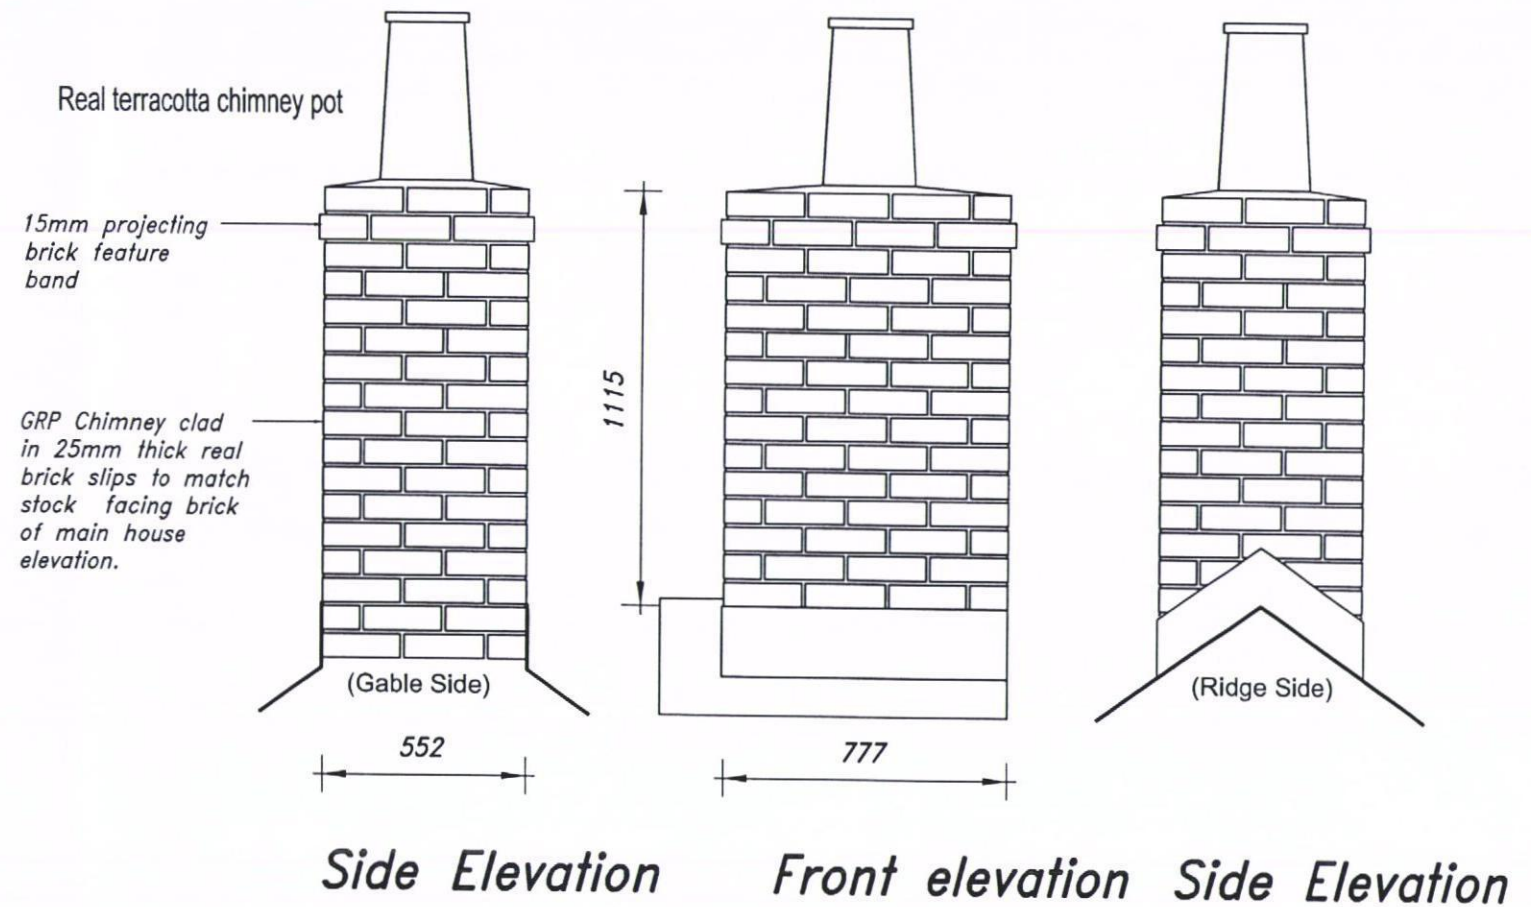

Drawing Based Upon:	
Status: Planning Application	
Notes: Contractors are not to scale from this drawing. All dimensions to be checked on site and any discrepancies, ambiguities and/or omissions between this drawing and information given elsewhere must be reported to this office. If in doubt, ask.	
Suites 55 & 58 Cherry Orchard East Knebworth Park Swindon Wilts SN2 6UQ 01793 816100 01793 816101 rpsan@rpsgroup.com www.rpsgroup.com	
Client: Taylor Wimpey	
Project: Old Park Farm, Waterloooville.	
Title: GRP Brick Chimney Details	
Date: 25.03.09	Scale: 1:20
Original Paper Size: A3	
Drawn: AJC	Checked: CHx
Job Ref: JWW.986	
Figure Number: 611-15 Rev: -	
www.rpsgroup.com	