

Notes

- 1
- Figured dimensions are to be taken in preference to scaled dimensions. Site dimensions are to be checked before work is put in hand.
- 2
- All works to comply with the CDM Regulations 1994.
- 3

Revision	Date

A	Proposed bedroom window revised and balcony to have privacy screen Window opens shown for clarity.	04.11.15.
---	--	-----------

Client
MR. A. WOOD

Job Description 7 CULVER DRIVE, HAYLING ISLAND, HANTS. PO11 9LX
--

Drawing Title


PROPOSED ELEVATIONS

Scale (A1)	1:50	Date	SEPT. 2015
------------	------	------	------------


Job No.	2000	Drg.No.	04	Rev.	A
---------	------	---------	----	------	---

Drawn By
G.L.


GILLIAN LIGHT
97 St.Marys Road,
Hayling Island, Hants. PO11 9DD
023 9246 3472

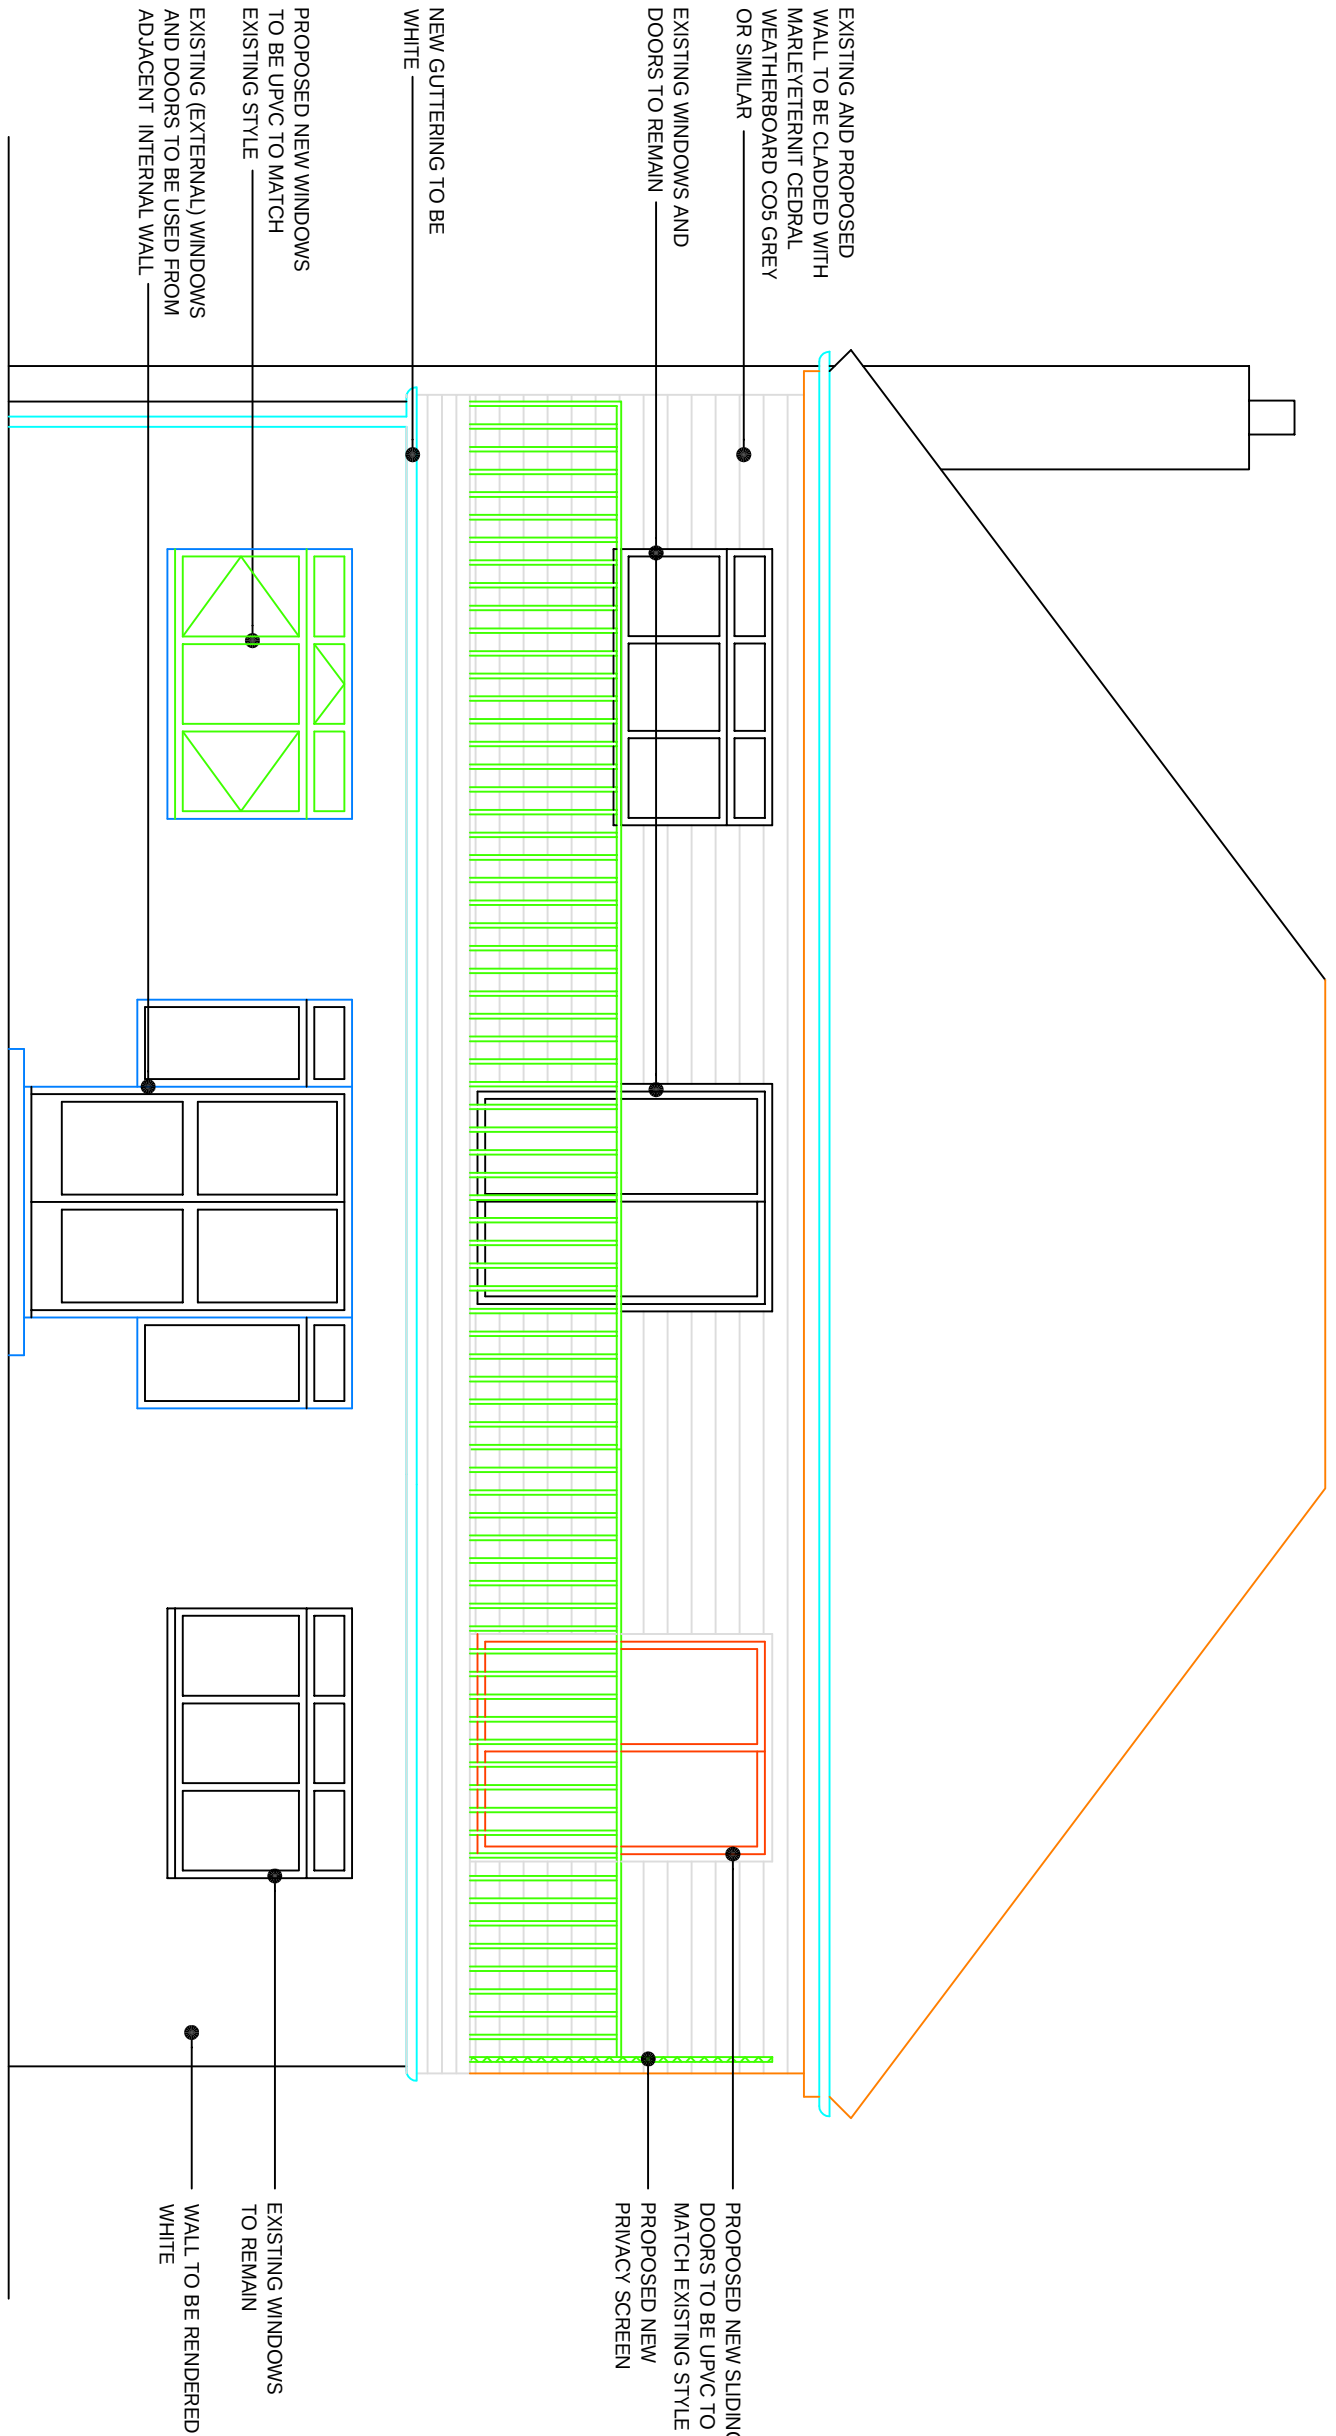


PROPOSED SOUTH
ELEVATION

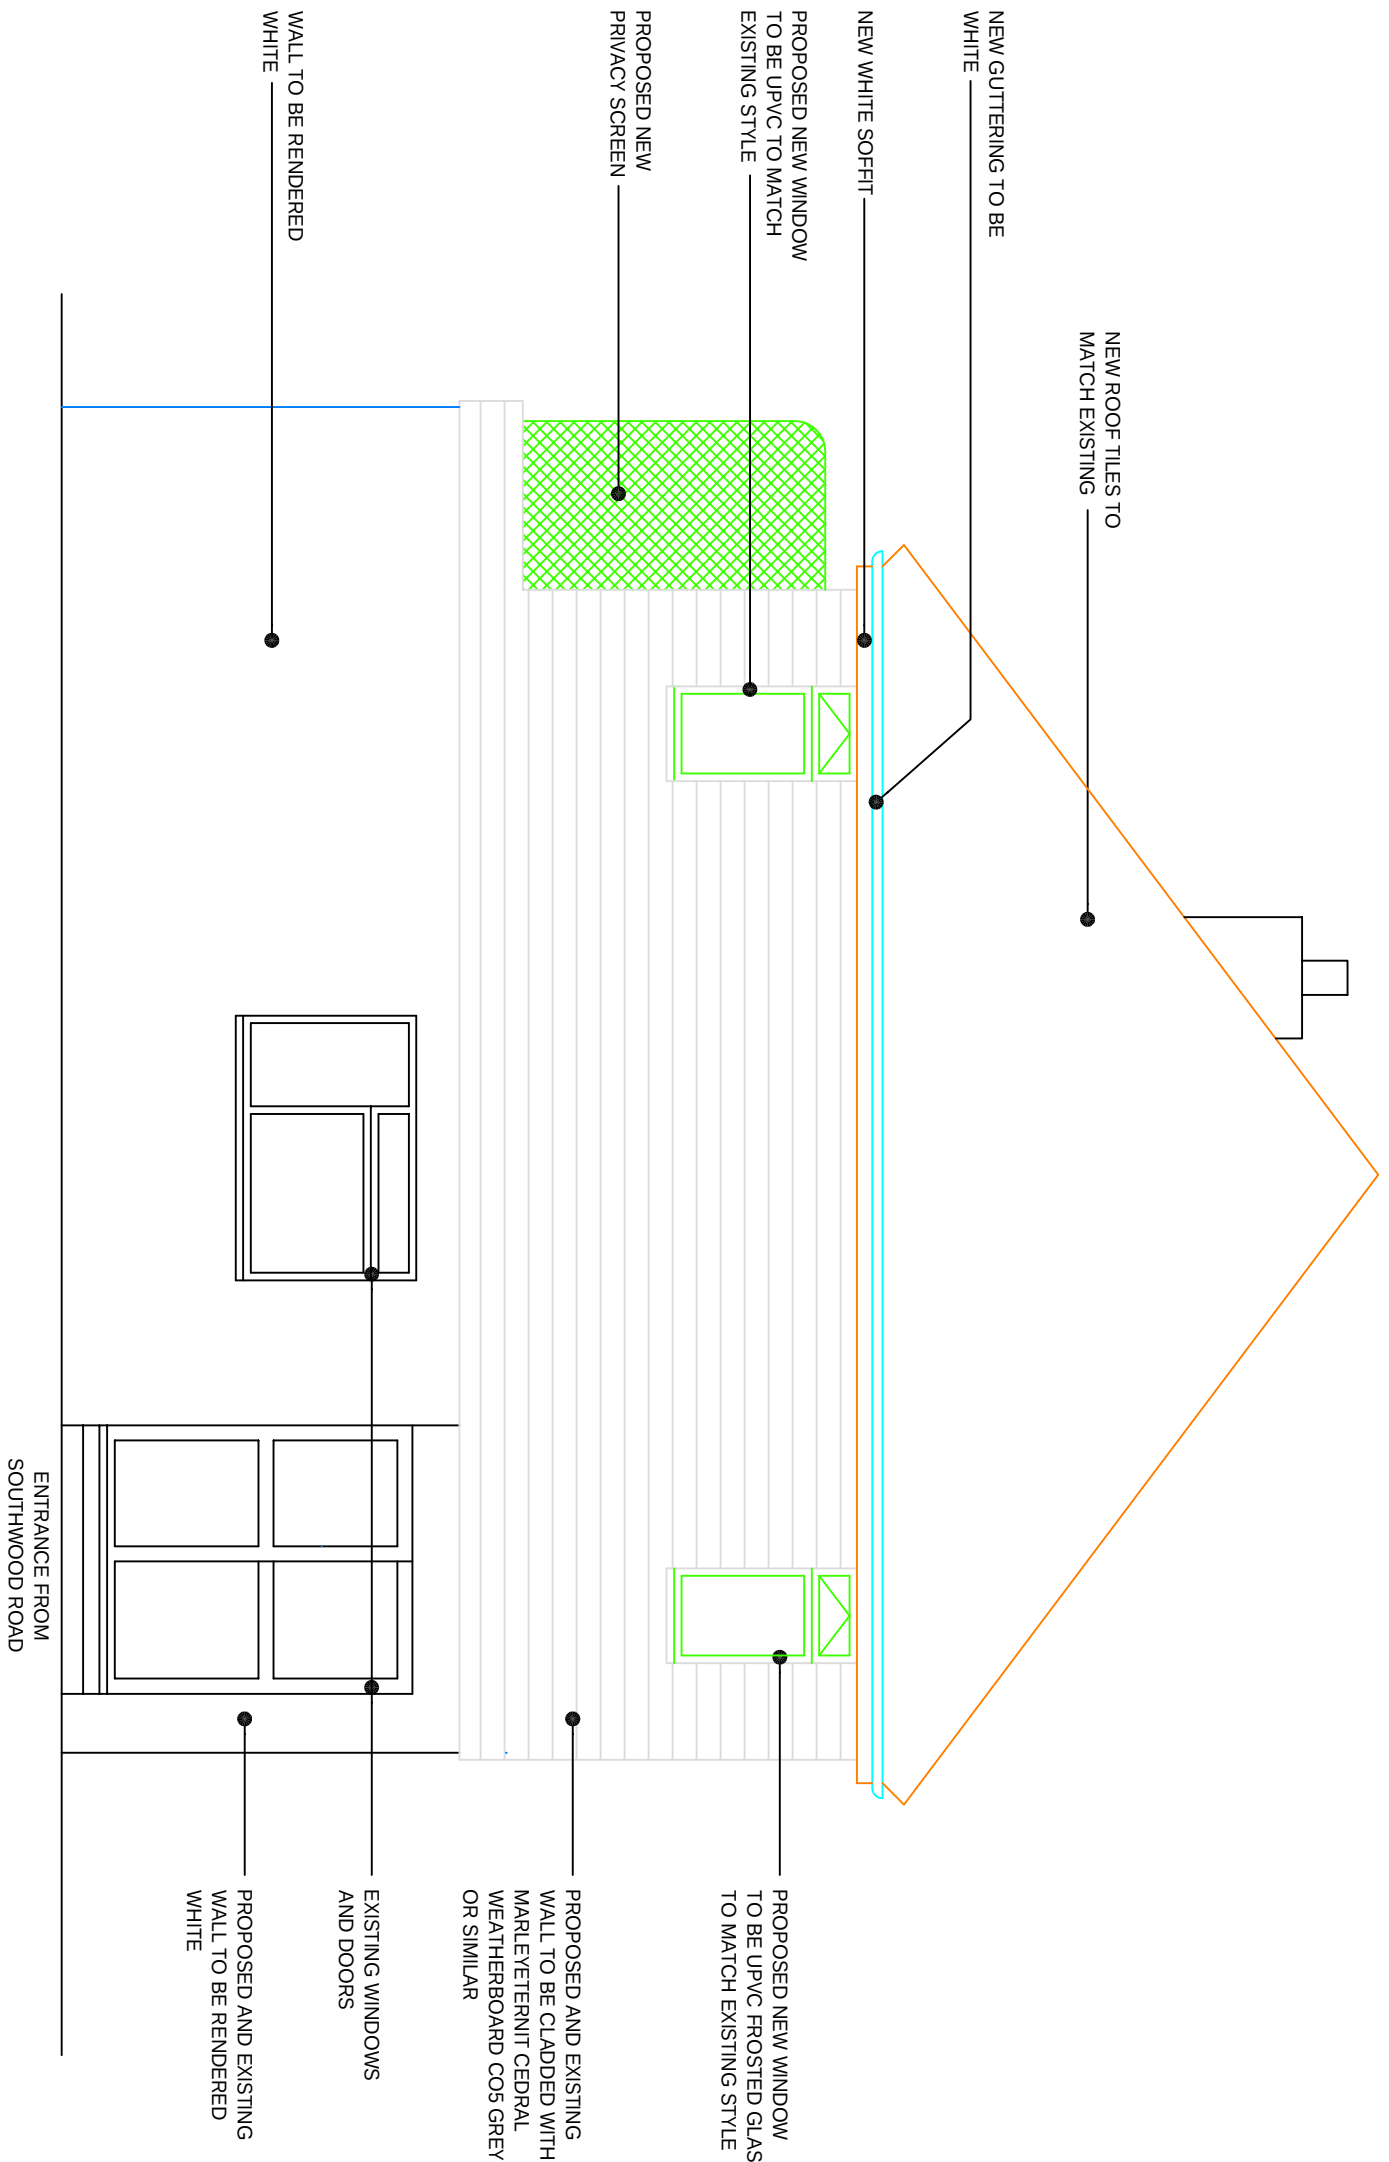

PROPOSED EAST
ELEVATION

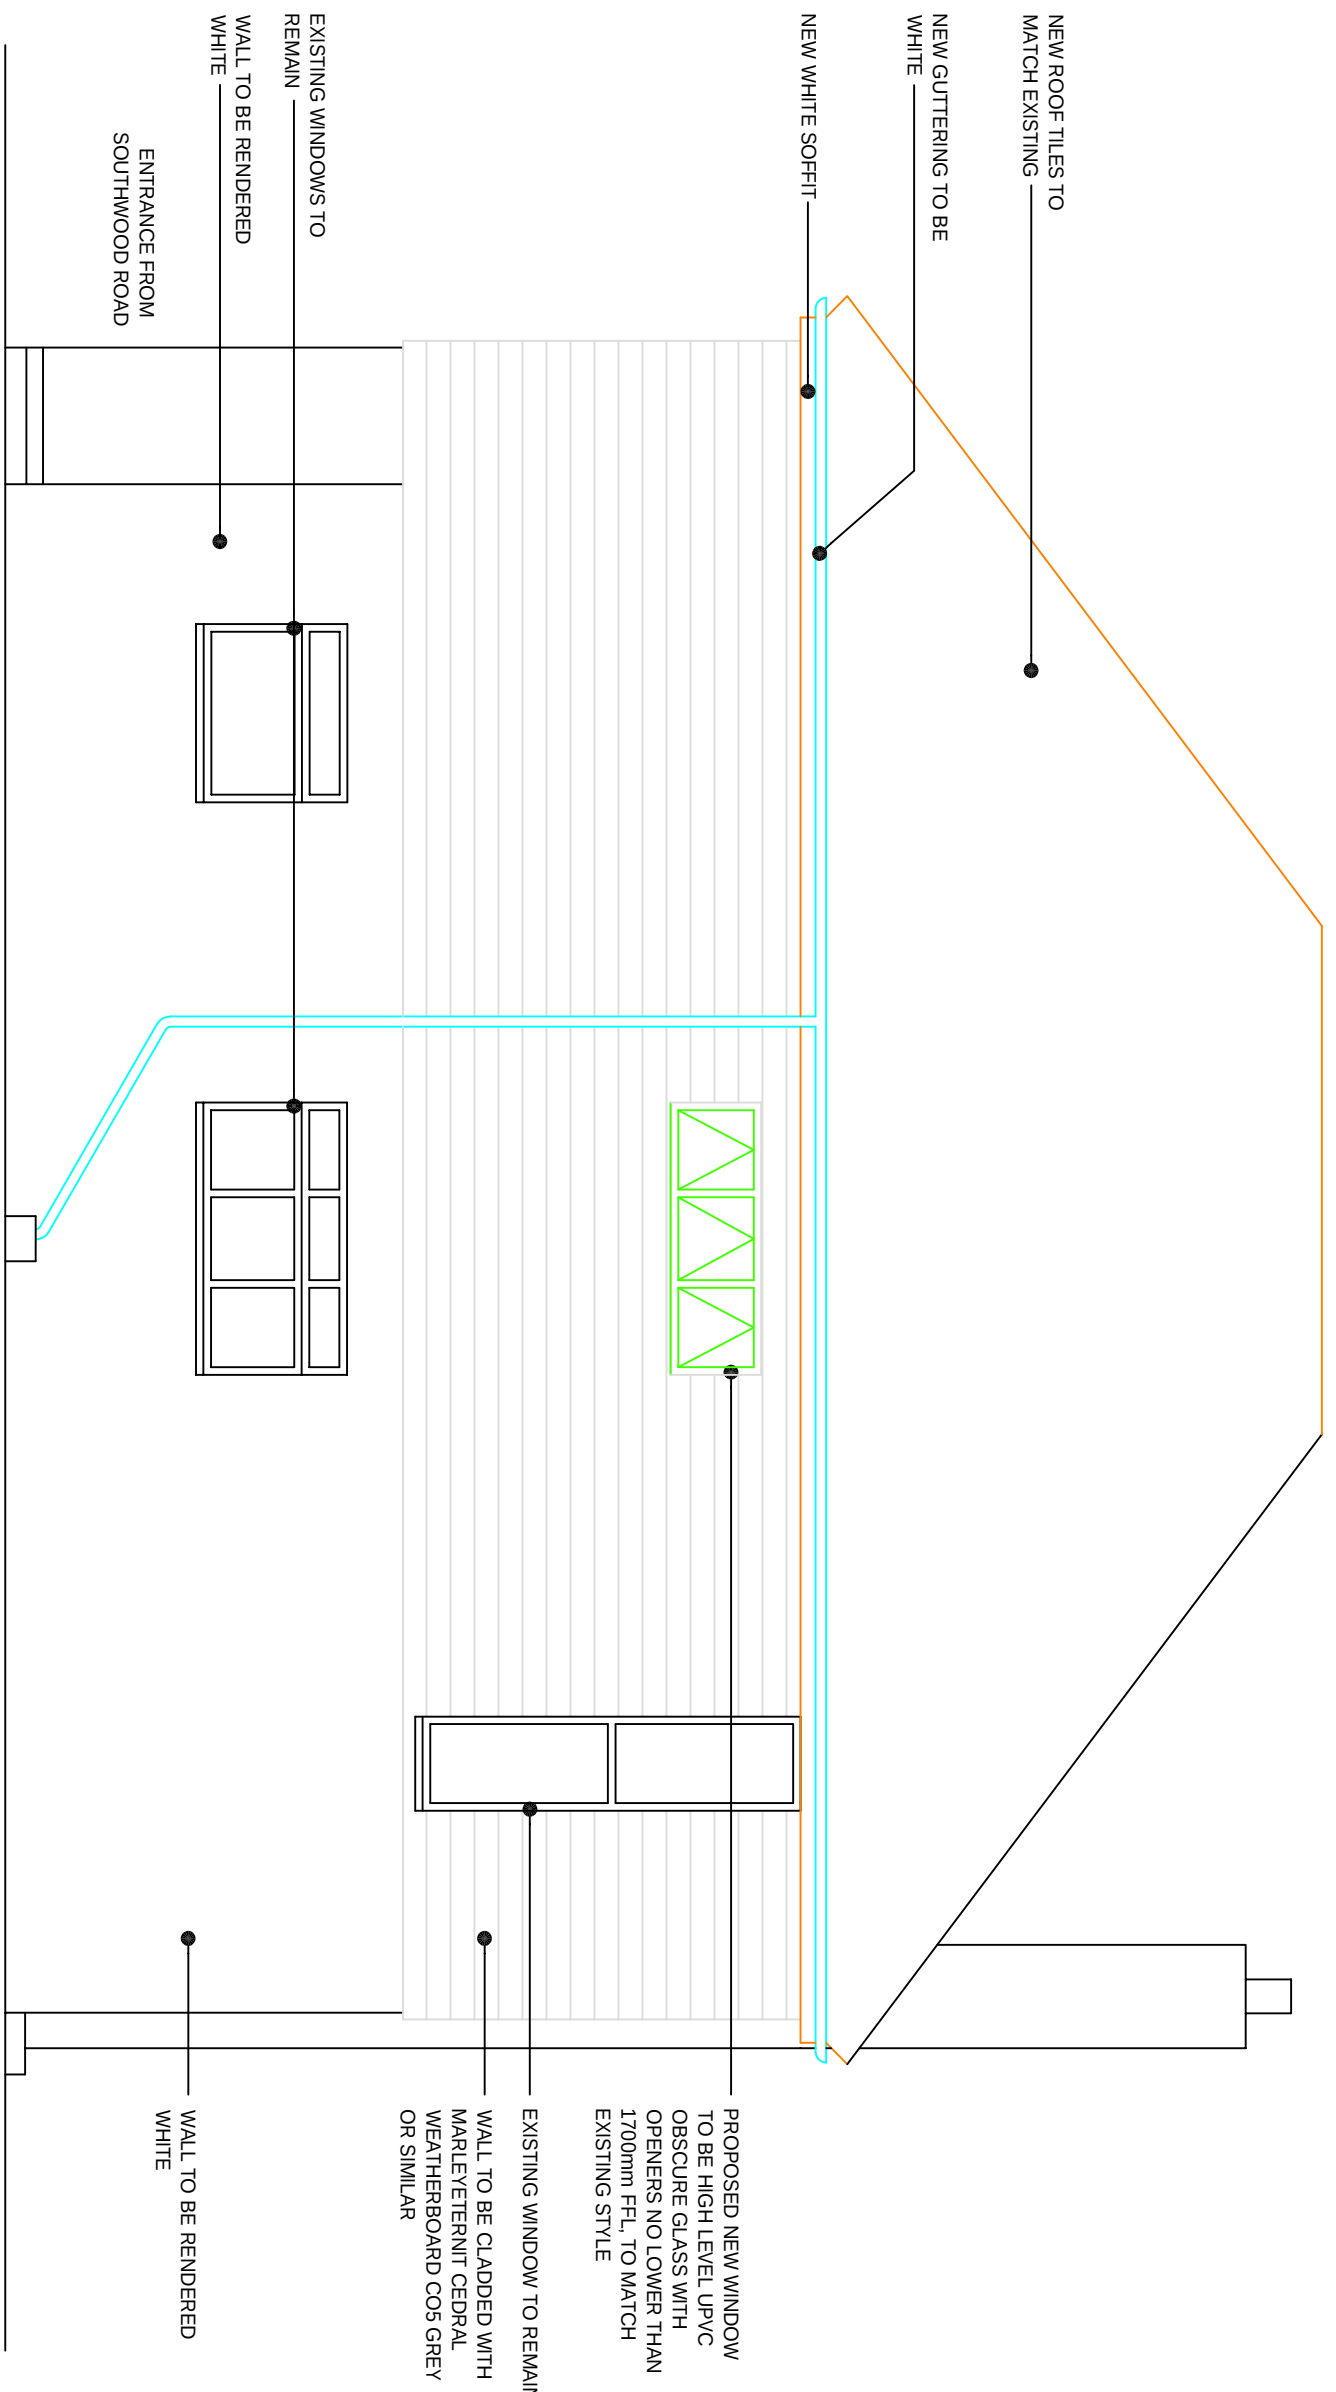

PROPOSED NORTH
ELEVATION

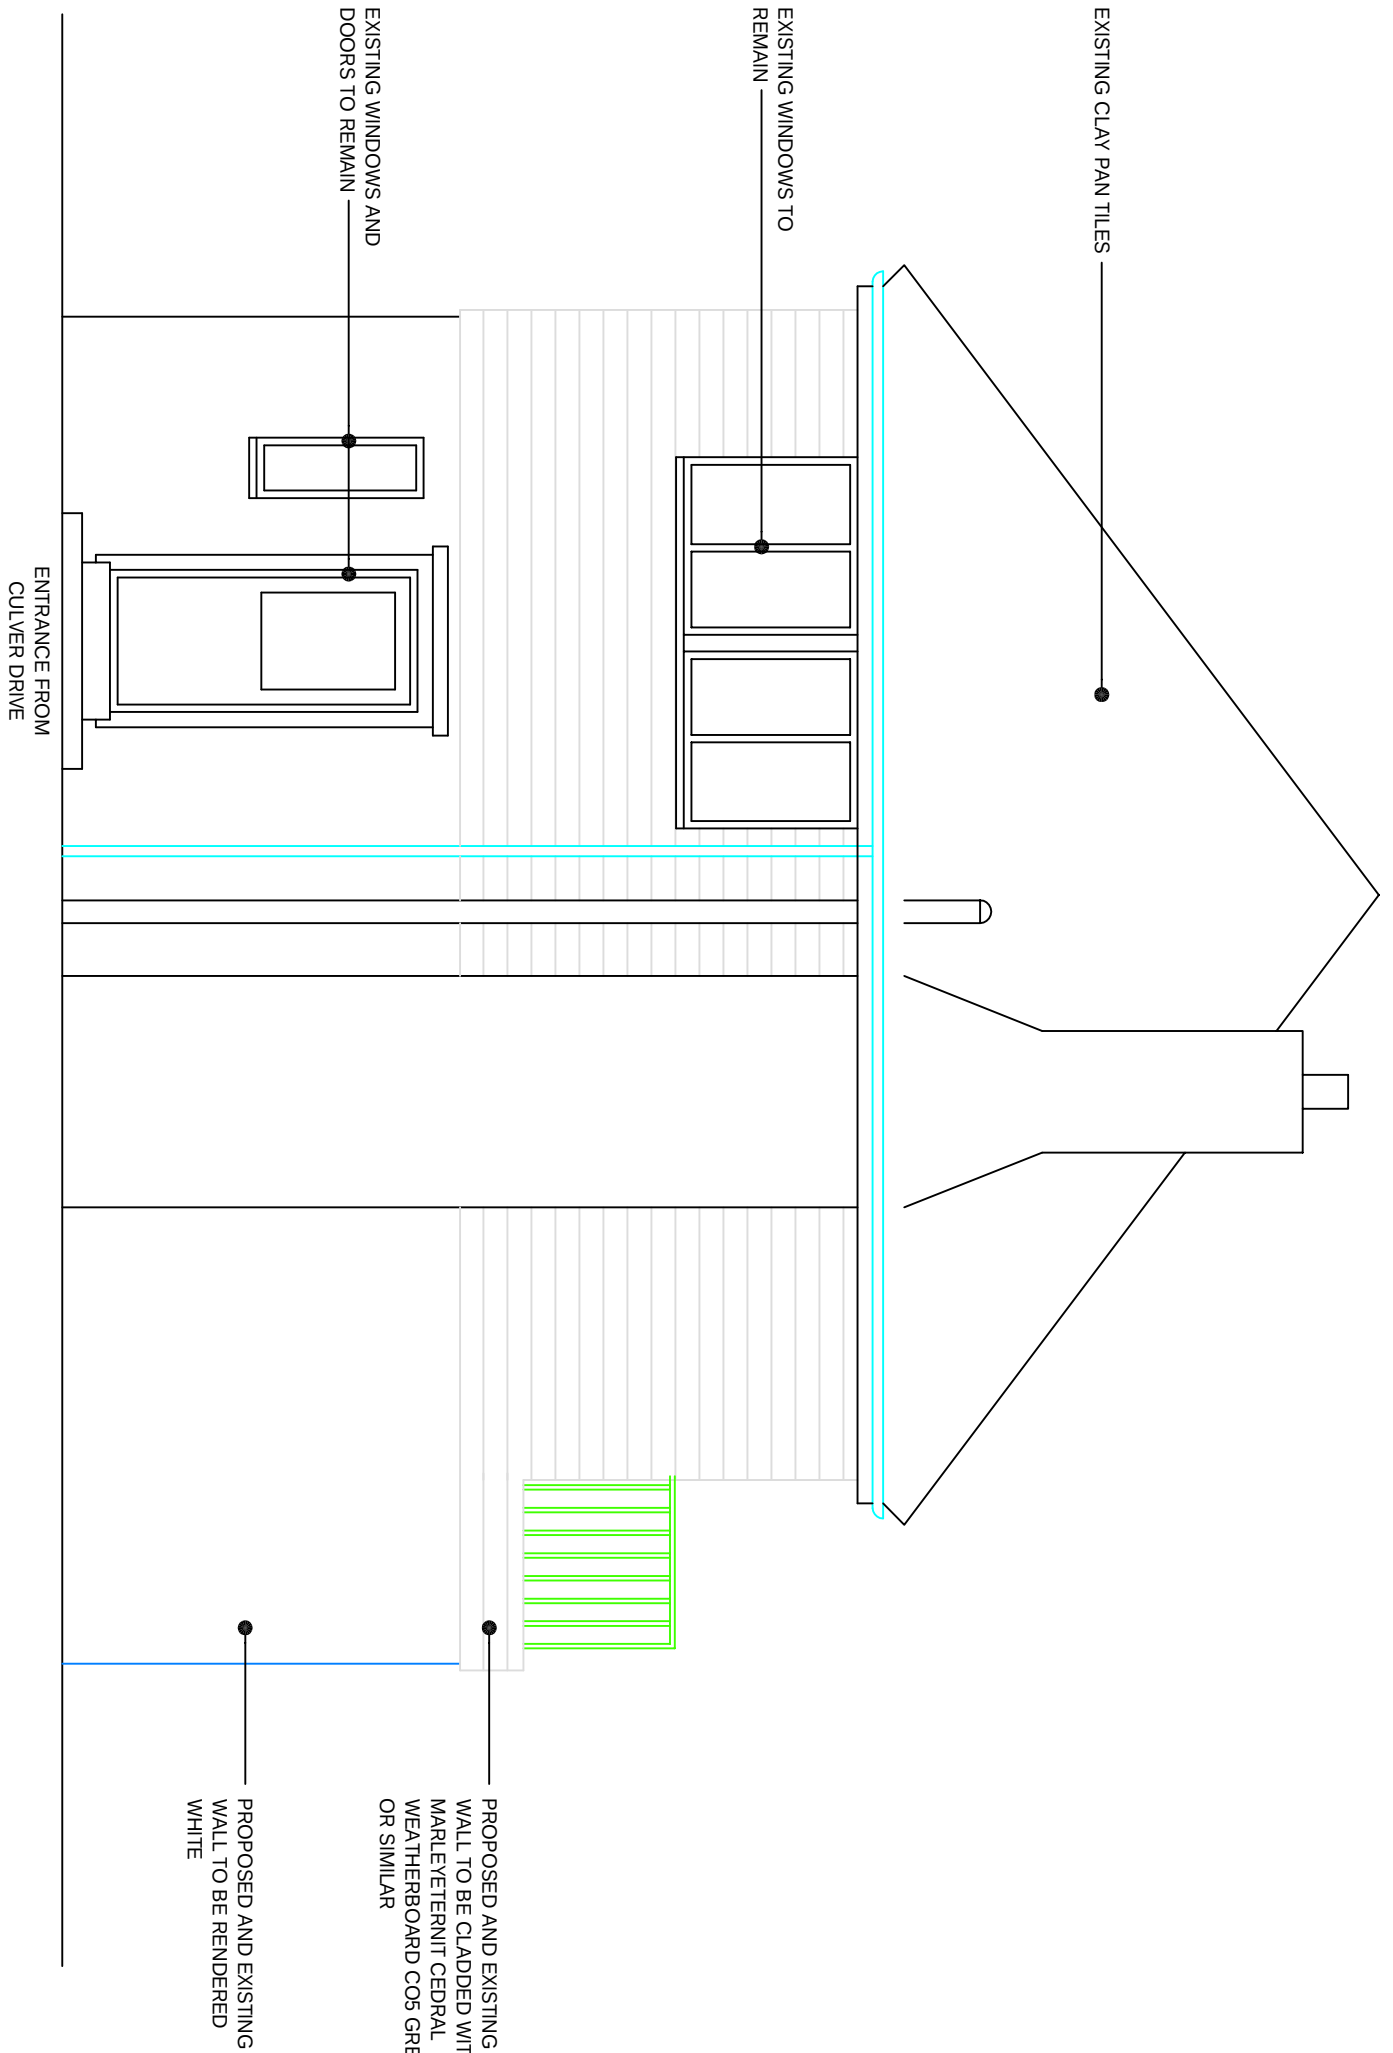

PROPOSED WEST
ELEVATION