


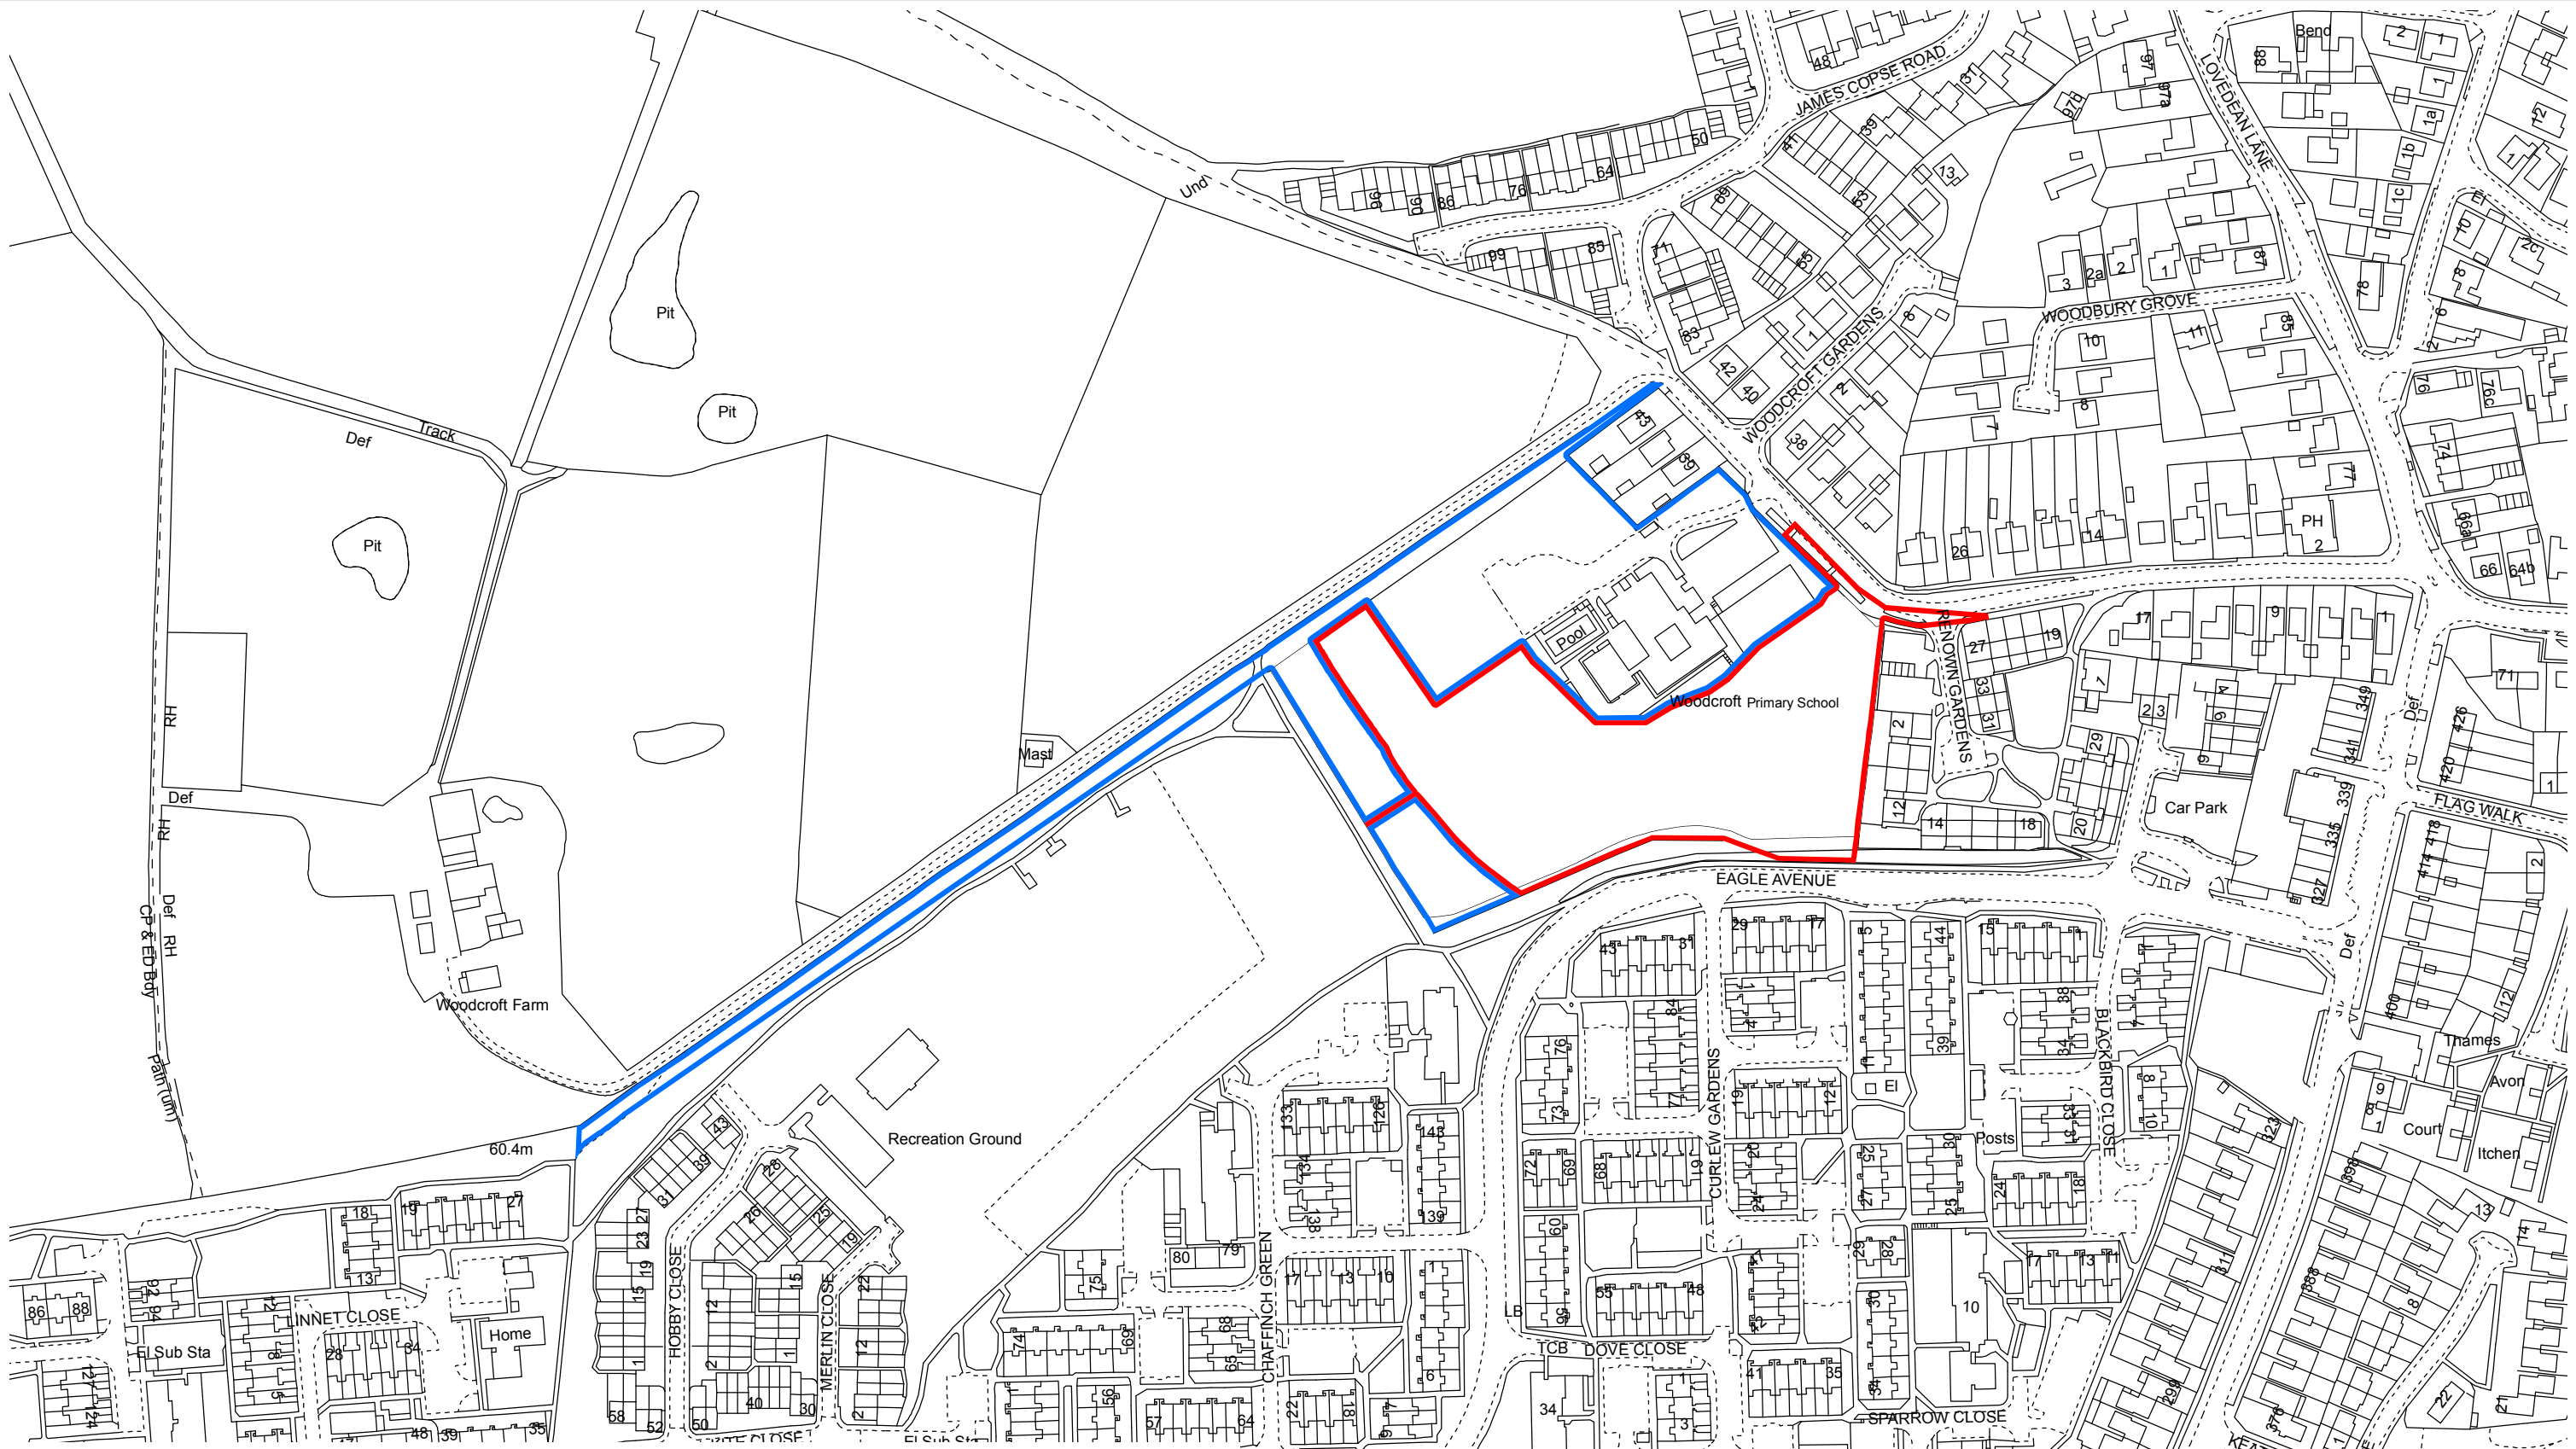

LAND SOUTH OF WOODCROFT PRIMARY SCHOOL - RED LINE PLAN



Hampshire
County Council

PLAN NO. A / 13 / 732	REV. F	0 50 100 m
FILE REF. Unknown	© Crown Copyright and database rights 2013. All rights reserved. HCC 100019180.	
DATE December 2013	Property Services	
SCALE 1:2500 @ A3		