



Department of Planning and
Development
Havant Borough Council
Public Service Plaza
Civic Centre Road
Havant
Hampshire
PO9 2AX



Developer Services
Southern Water
Sparrowgrove House
Sparrowgrove
Otterbourne
Hampshire
SO21 2SW

Tel: 0330 303 0119
Email: developerservices@southernwater.co.uk

Your Ref
APP/15/00994
Our Ref
PLAN-011267
Date
01/10/2015

Dear Sir

Proposal: Loft conversion incorporating rear hip to gable roof alteration and conversion of rear conservatory to extension.
Site: 4 Fairmead Walk, Waterloooville PO8 9AL.
APP/15/00994

Thank you for your letter of 18/09/2015.

Please find attached a plan of the sewer records showing the approximate position of a public surface water sewer within the site. The exact position of the public sewers must be determined on site by the applicant before the layout of the proposed development is finalised

Please note:

1. No construction works parallel to the sewer within 500mm (in plan).
2. No new soakaways should be located within 5 metres of a public sewer.
3. All existing infrastructure should be protected during the course of construction works.

Furthermore, due to changes in legislation that came in to force on 1st October 2011 regarding the future ownership of sewers it is possible that a sewer now deemed to be public could be crossing the above property. Therefore, should any sewer be found during construction works, an investigation of the sewer will be required to ascertain its condition, the number of properties served, and potential means of access before any further works commence on site.

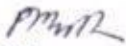
The applicant is advised to discuss the matter further with Southern Water, Sparrowgrove House Sparrowgrove, Otterbourne, Hampshire SO21 2SW (Tel: 0330 303 0119) or www.southernwater.co.uk.

Southern Water requires a formal application for any new connection to the public foul and surface water sewer to be made by the applicant or developer.

We request that should this application receive planning approval, the following informative is attached to the consent:

"A formal application for connection to the public sewerage system is required in order to service this development, please contact Southern Water, Sparrowgrove House Sparrowgrove, Otterbourne, Hampshire SO21 2SW (Tel: 0330 303 0119) or www.southernwater.co.uk".

Yours sincerely

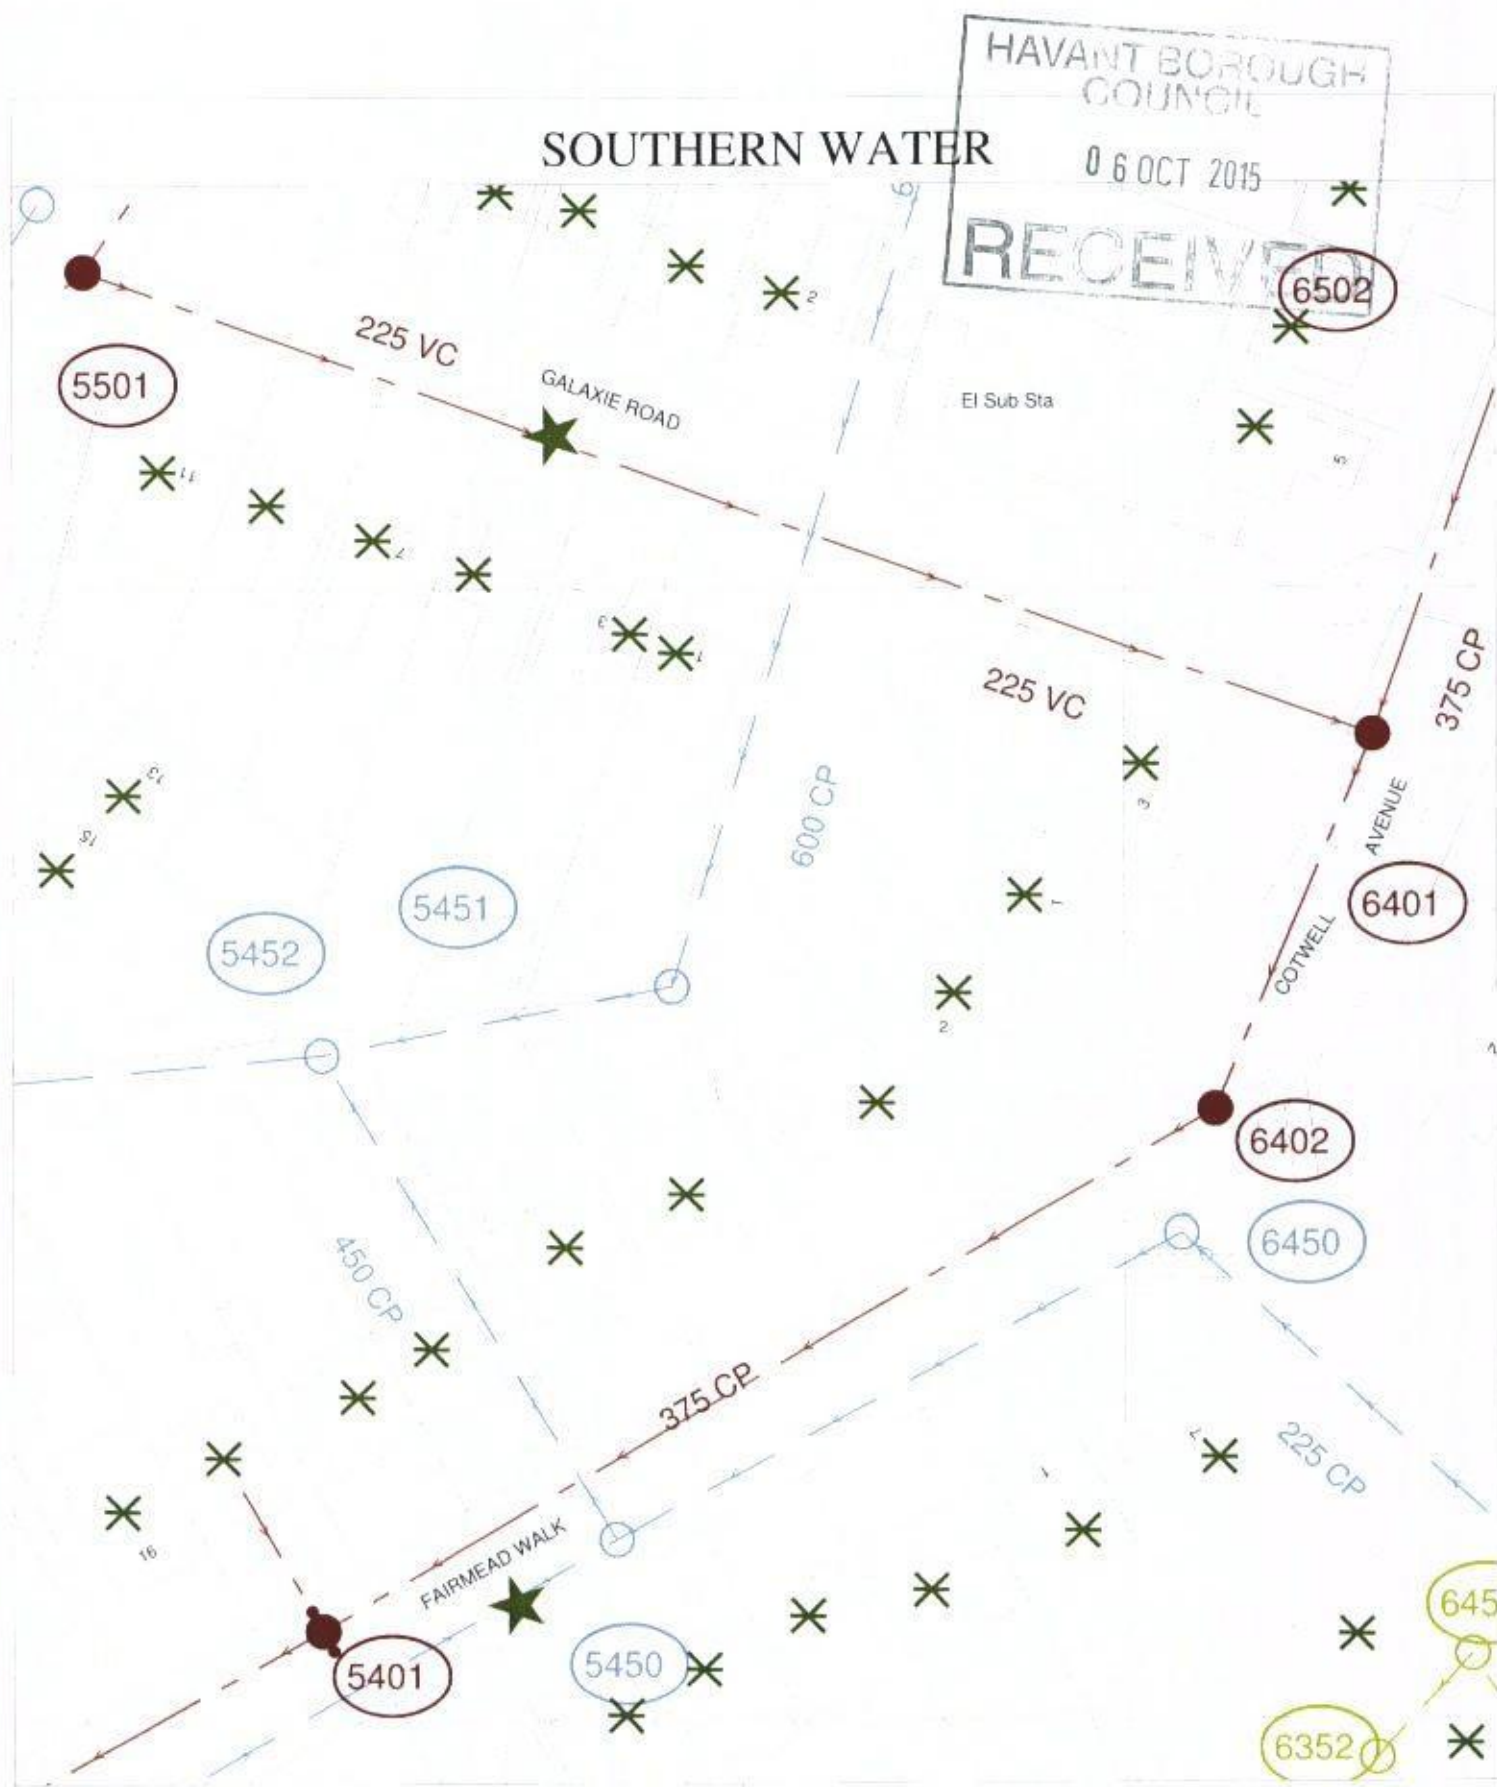

Developer Services

HAVANT BOROUGH COUNCIL

06 OCT 2015

RECEIVED

SOUTHERN WATER



The positions of pipes shown on this plan are believed to be correct, but Southern Water Services Ltd accept no responsibility in the event of inaccuracy. The actual positions should be determined on site.

Based upon Ordnance Survey Digital Data with the permission of the controller of H.M.S.O. Crown Copyright Reserved Licence No. W11 2985/01

O.S. REF: SU6911SE

Scale: 1:625

Screen Print

WARNING: BAC pipes are constructed of Bonded Asbestos Cement
WARNING: Unknown (UNK) materials may include Bonded Asbestos Cement



Printed By: banuh

Date: 1-10-2015

Southern Water MapGuide Browser

Requested By: