

www.ijma.co.uk

These drawings are for planning and building regulation purposes only and are not for construction. All dimensions should be checked on site before work commences

[illegible]

24 Sinah Lane HI

Project number	Project Number
Date	Issue Date
Drawn by	Author
Checked by	Checker


Scale	As indicated
-------	--------------



- Please note**
Should the required fall not be available for the proposed foul drainage system a direct foul drain will be required under the new extension floor to the existing foul drainage system This will need to be to the full approval of the building Inspector



The boundaries are made up of 1.8m timber panel fences and hedging to various heights between 1.5m and 2.5m and a wall to the front no changes to the boundaries are proposed

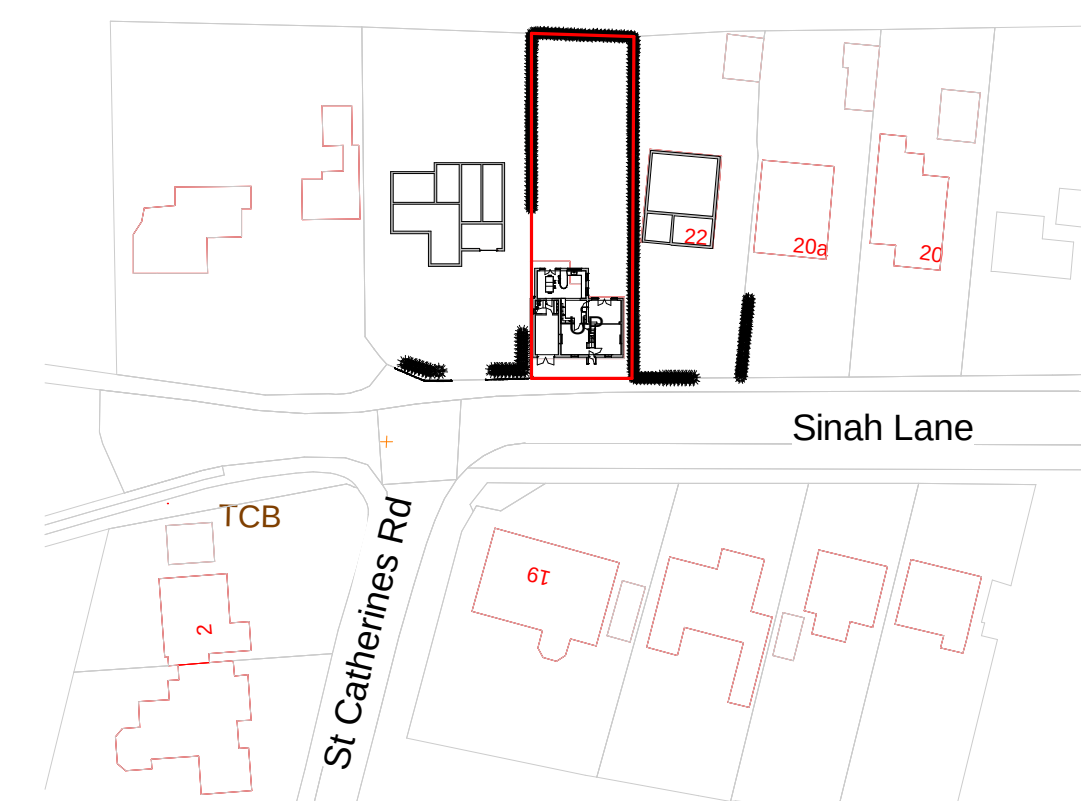

Location Plan Scale 1:1000 at A1