




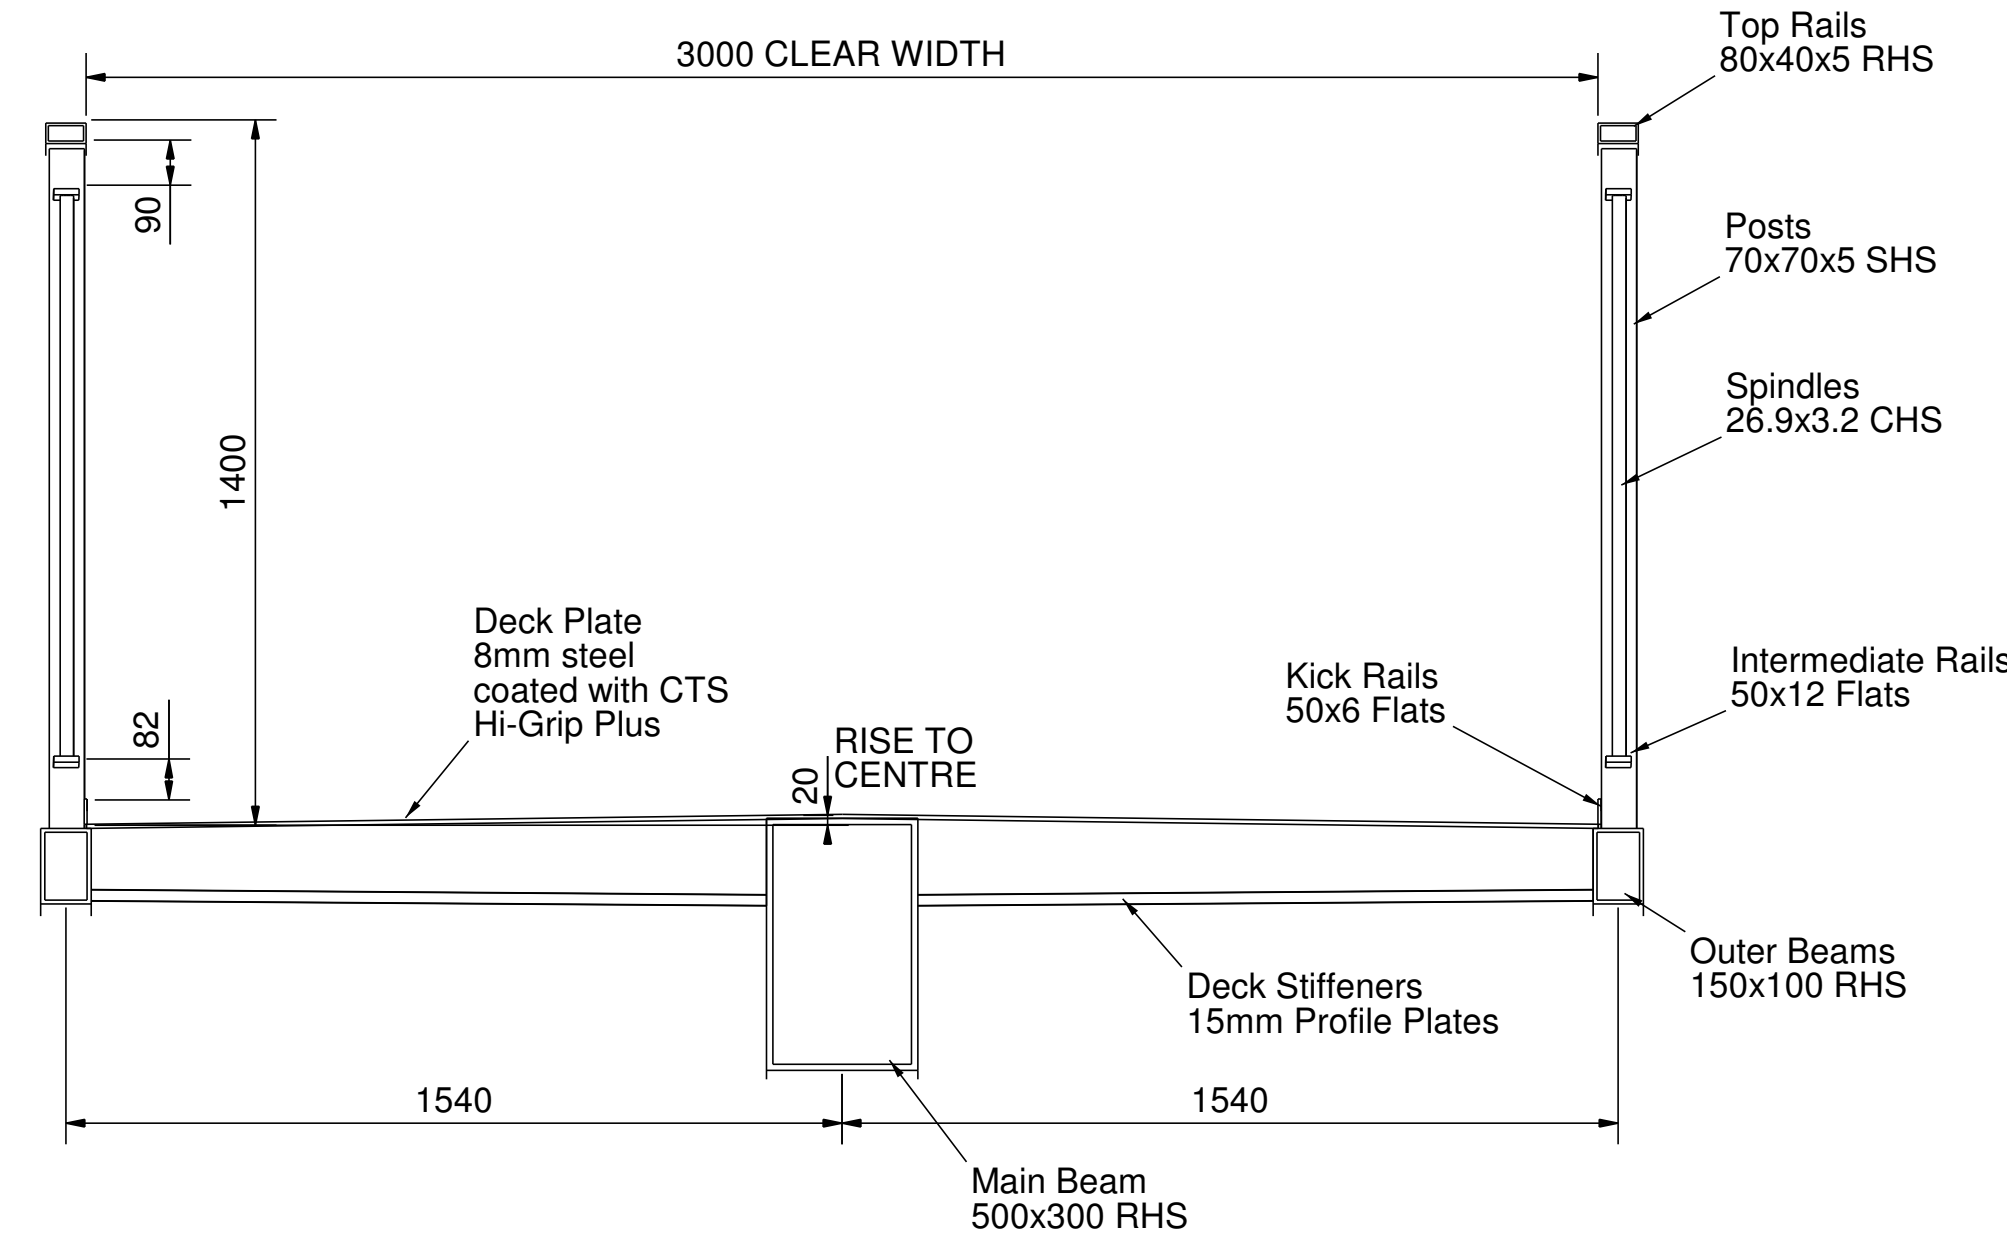


A - A
1:15

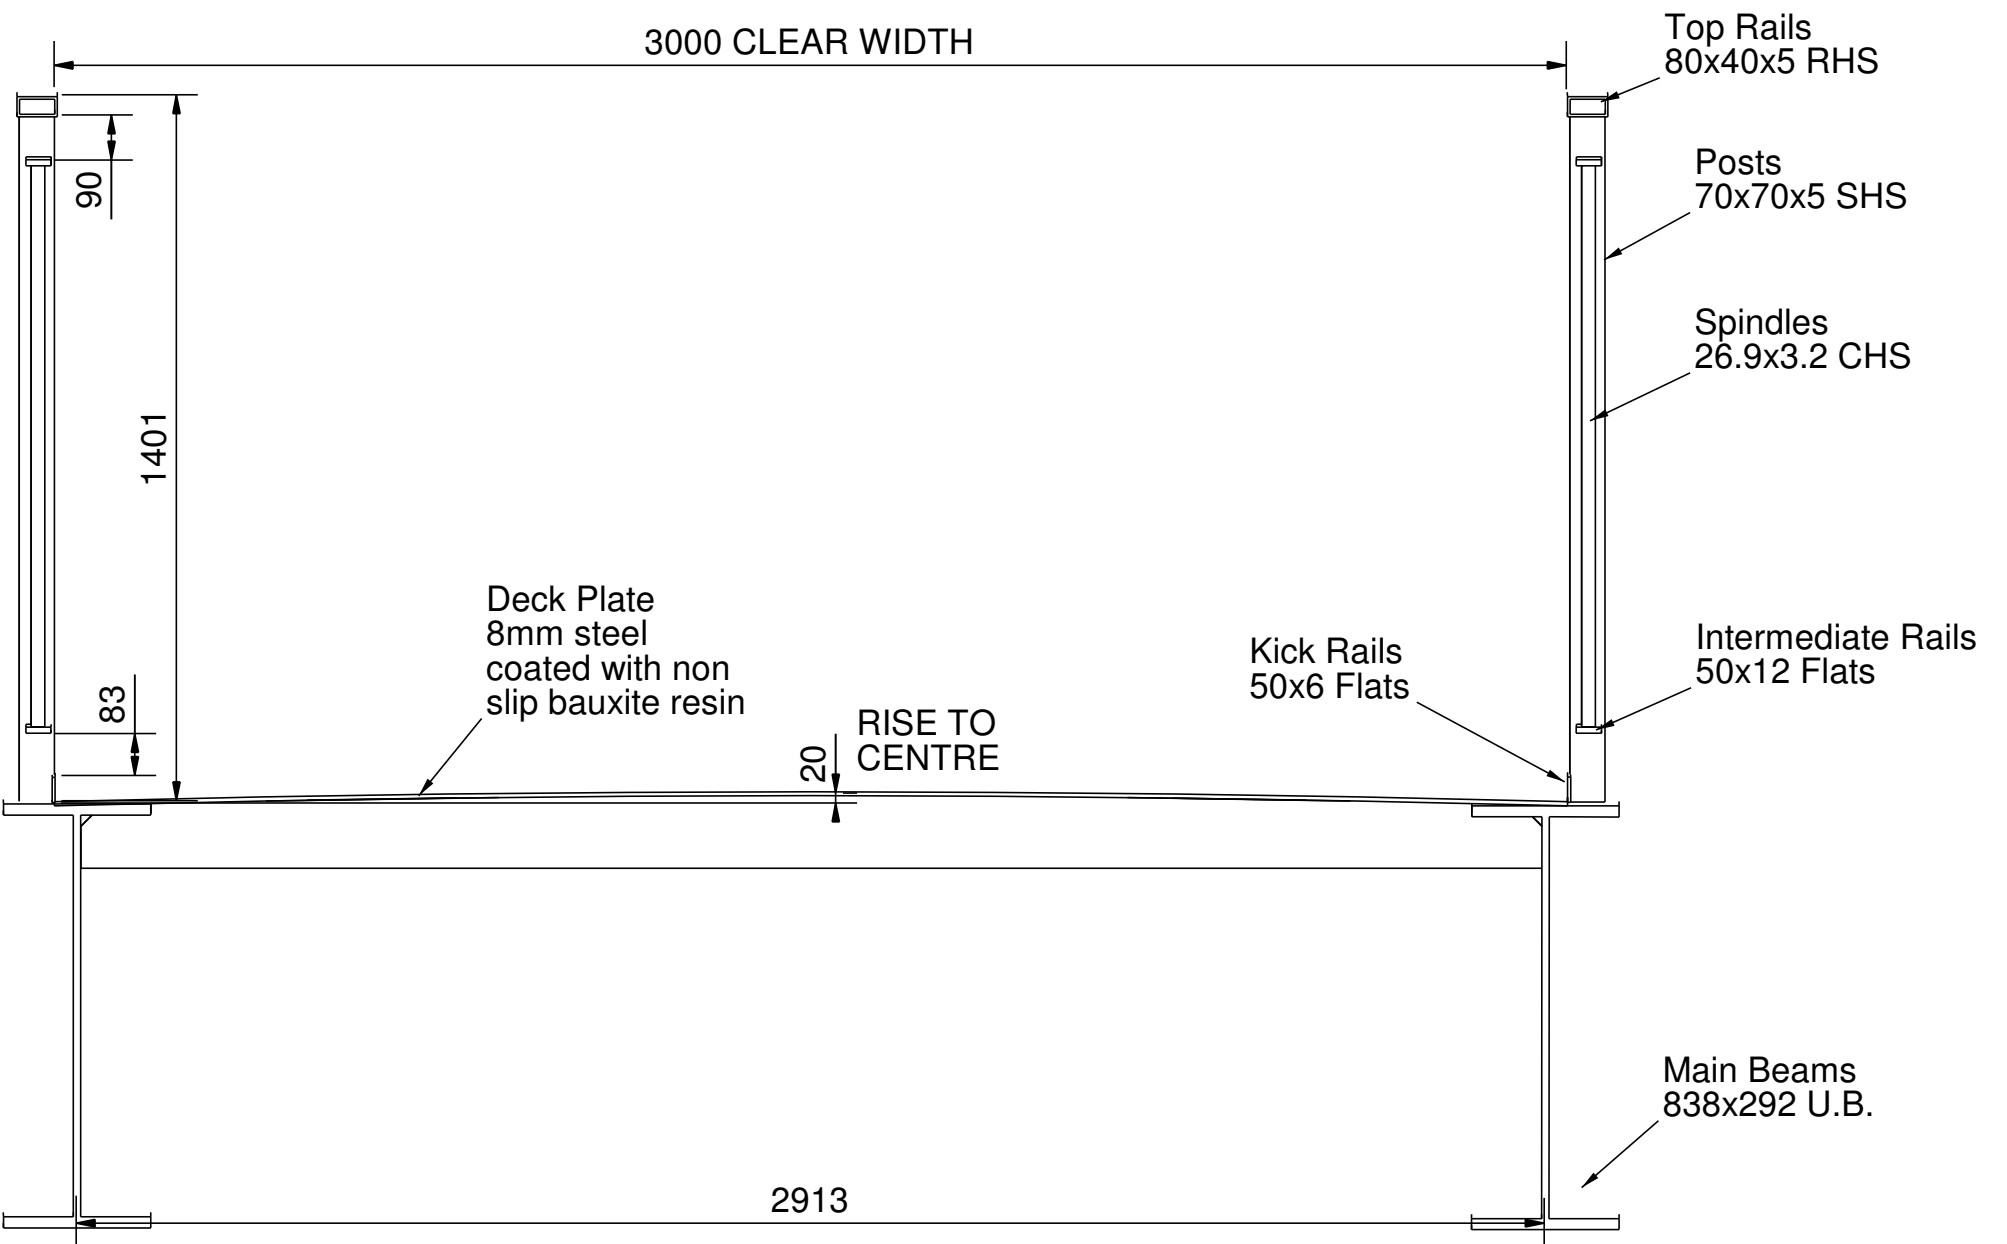


B - B
1:15

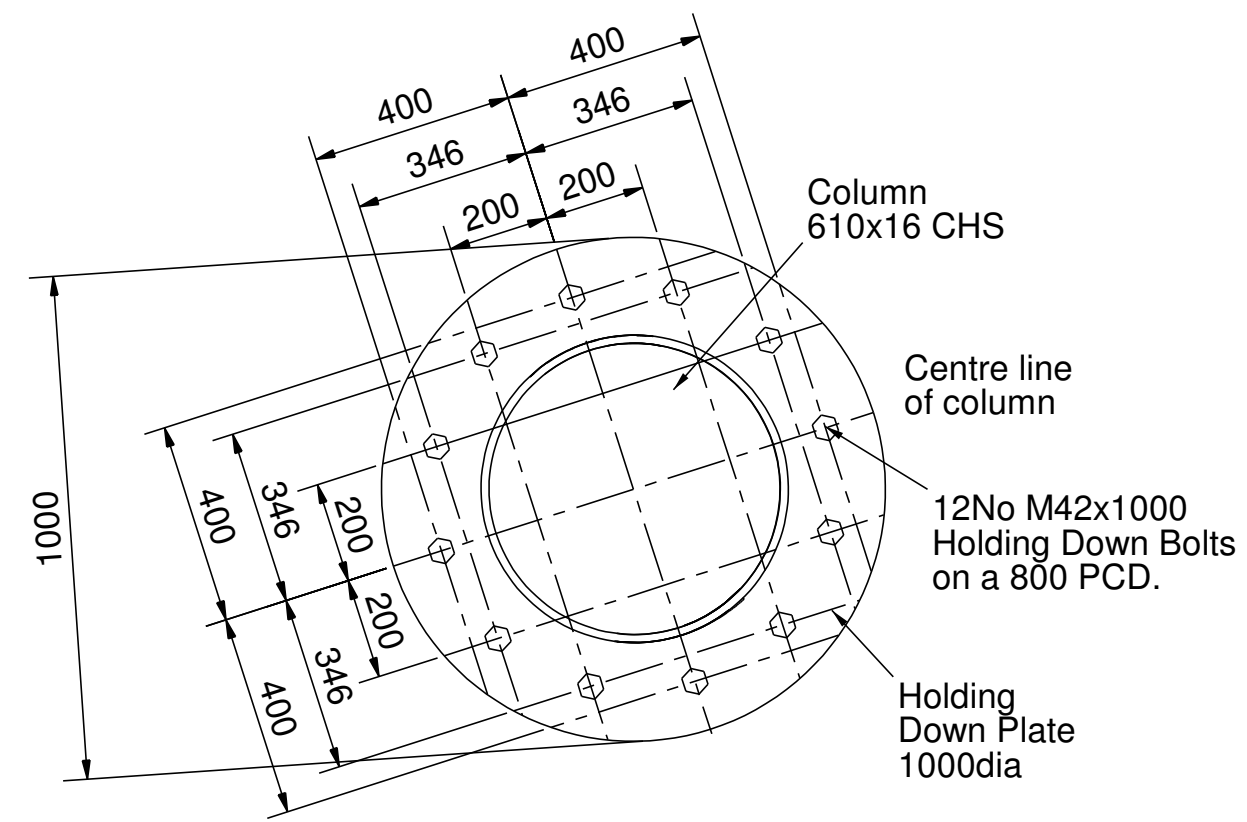


DETAIL A
TAKEN FROM DRAWING 02

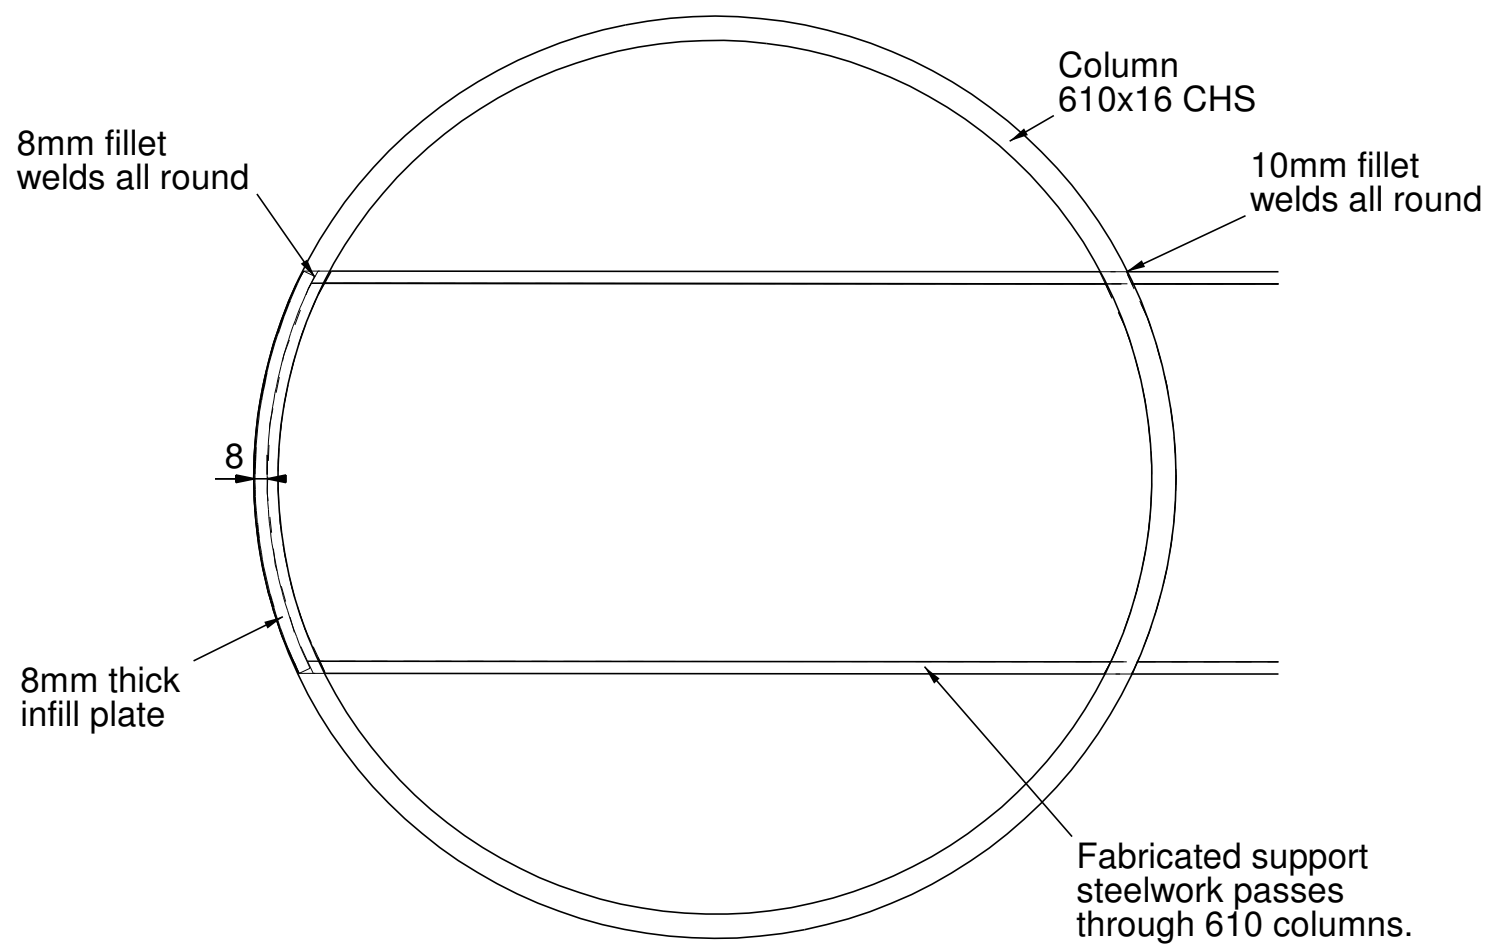


DETAIL C
1:5

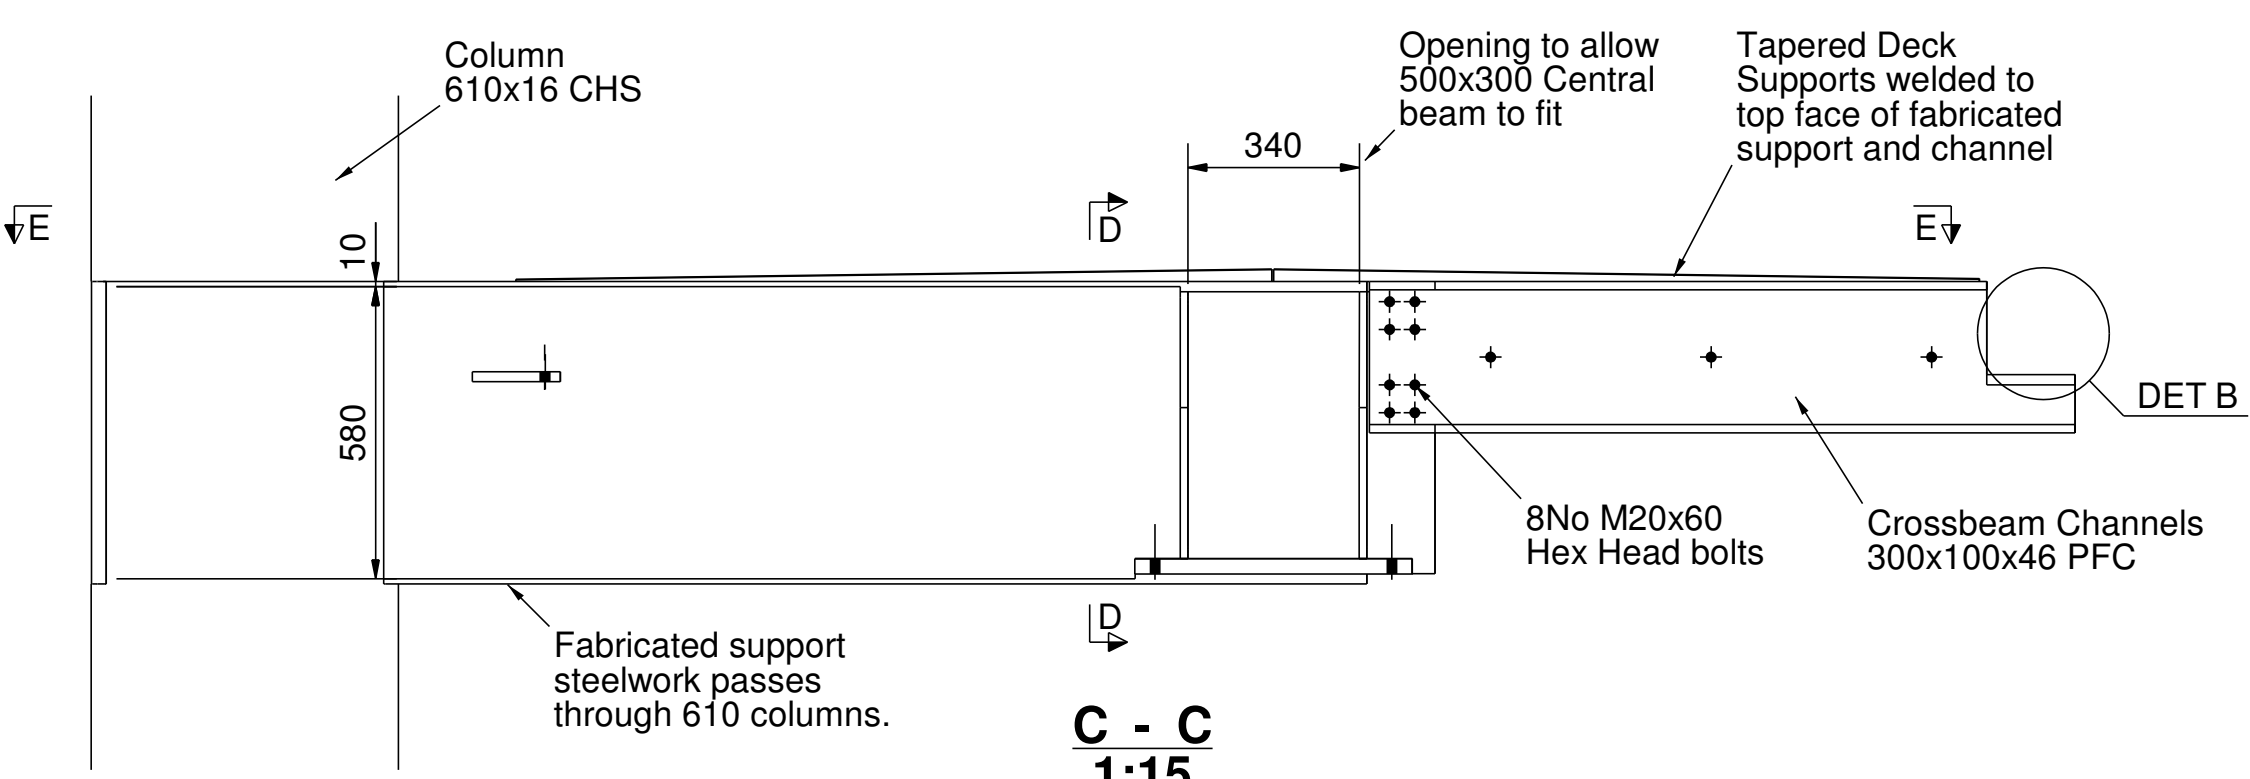


C - C
1:15

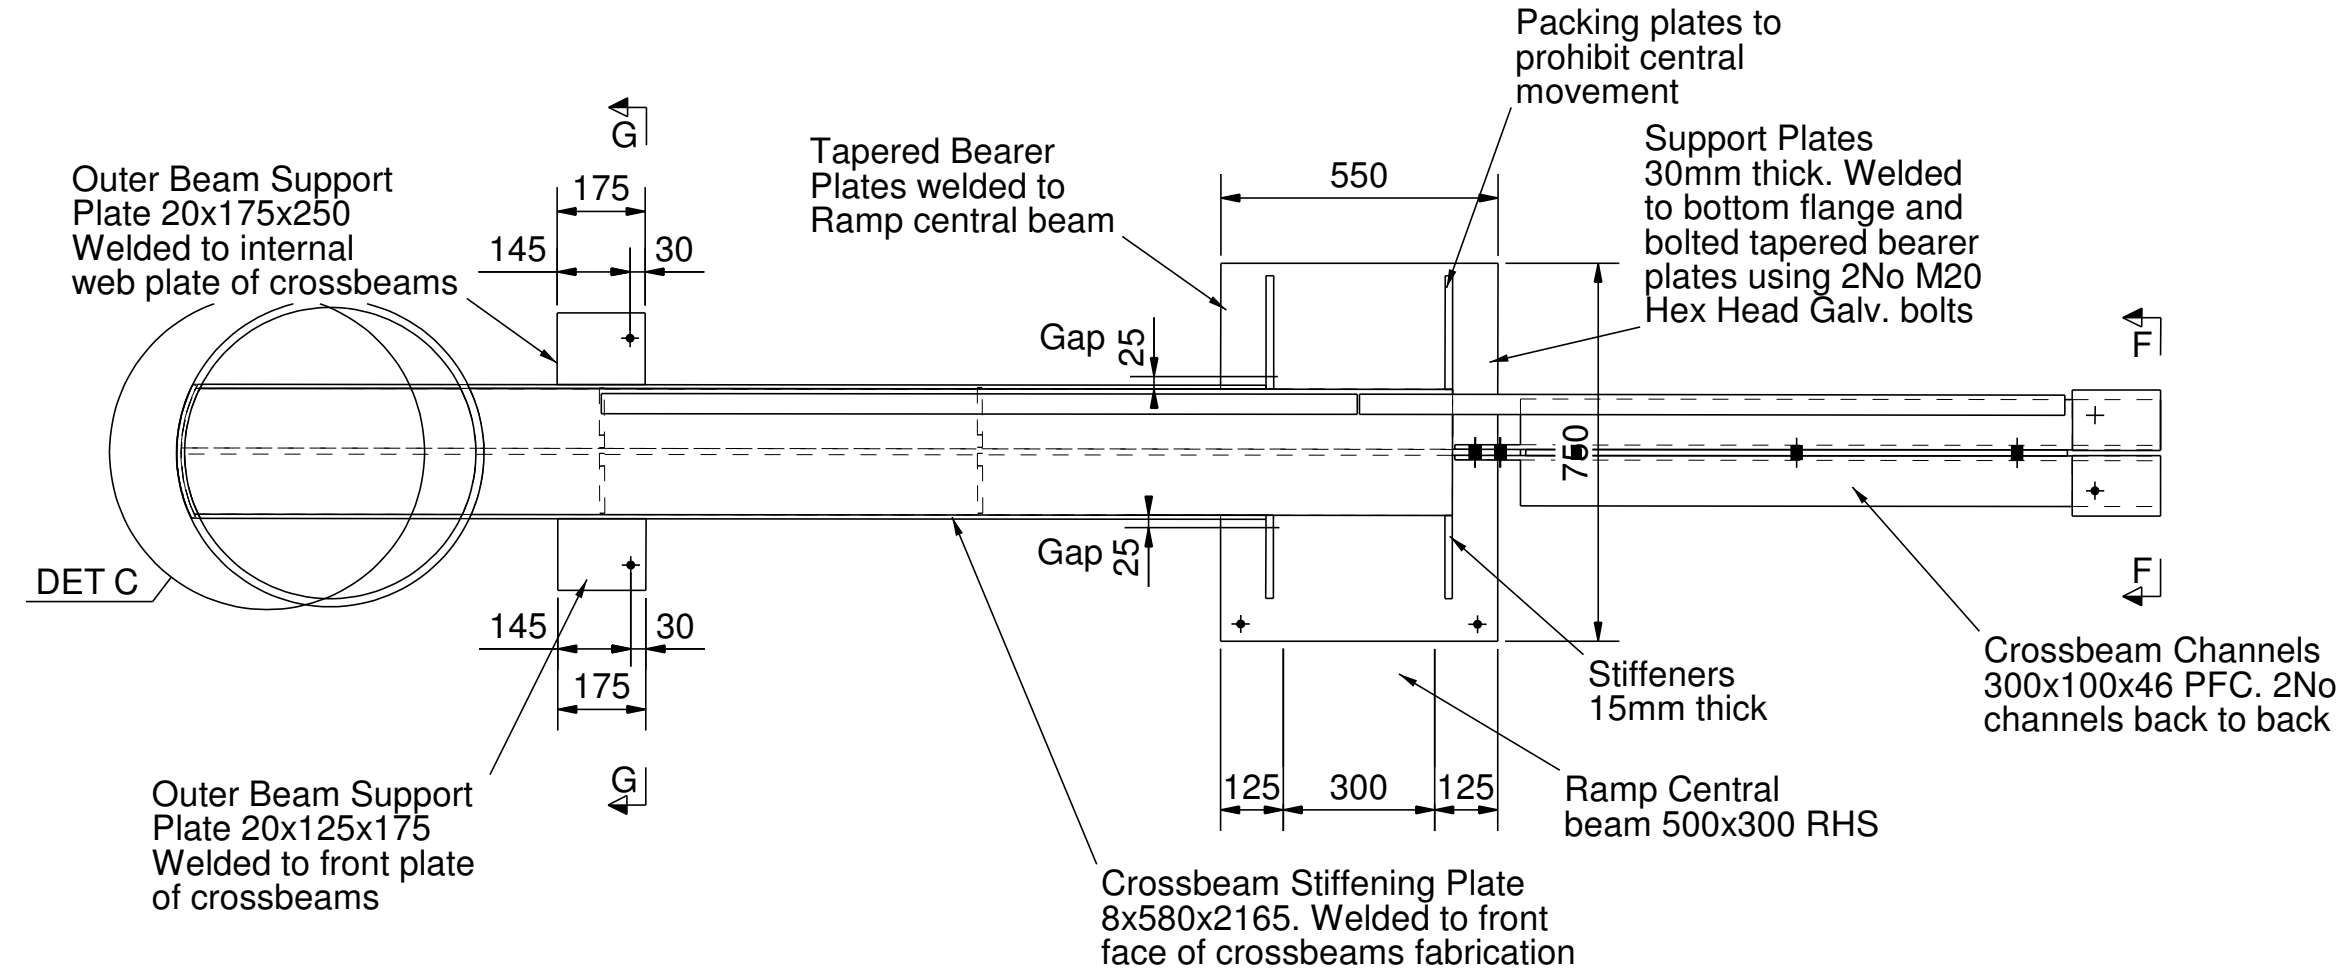


E - E
1:15

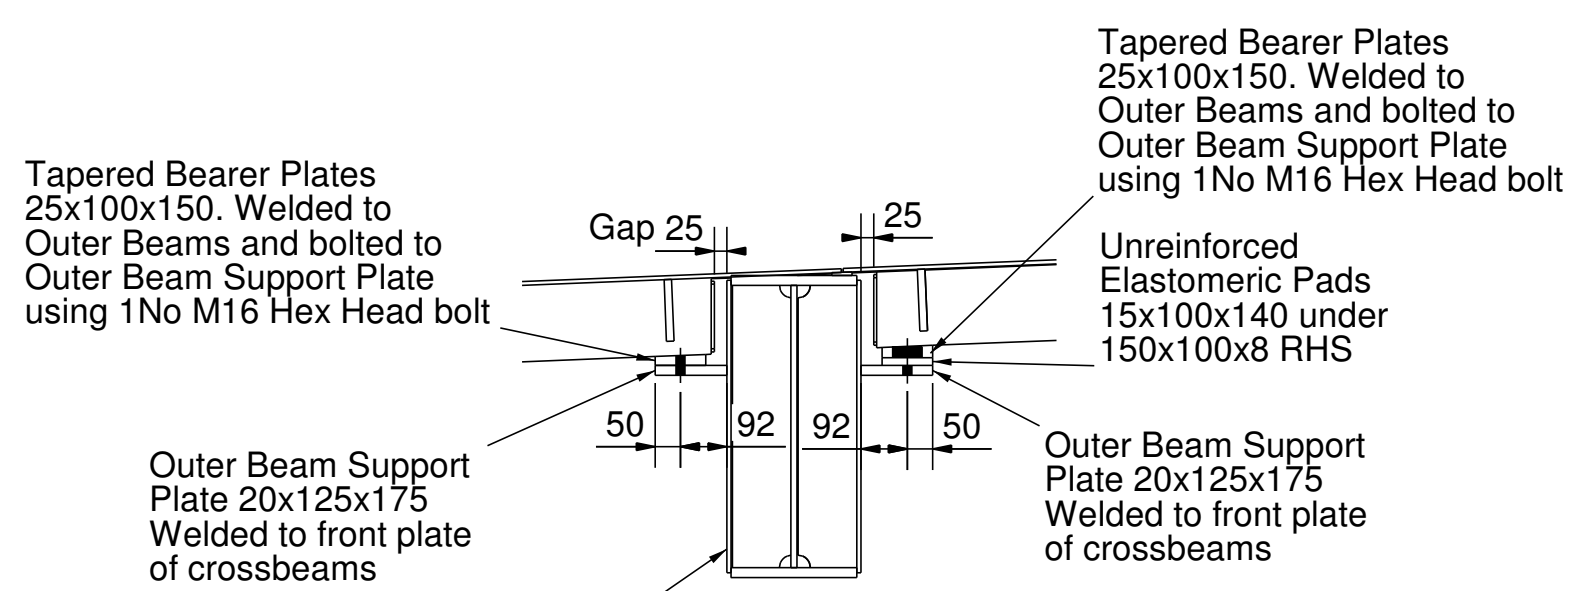


G - G
1:15

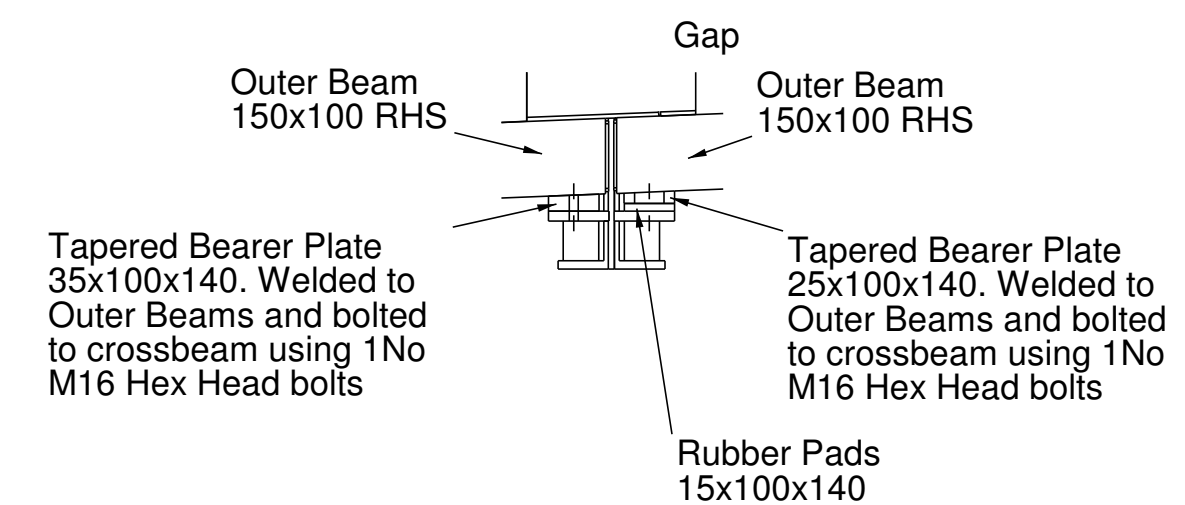

F - F
1:15

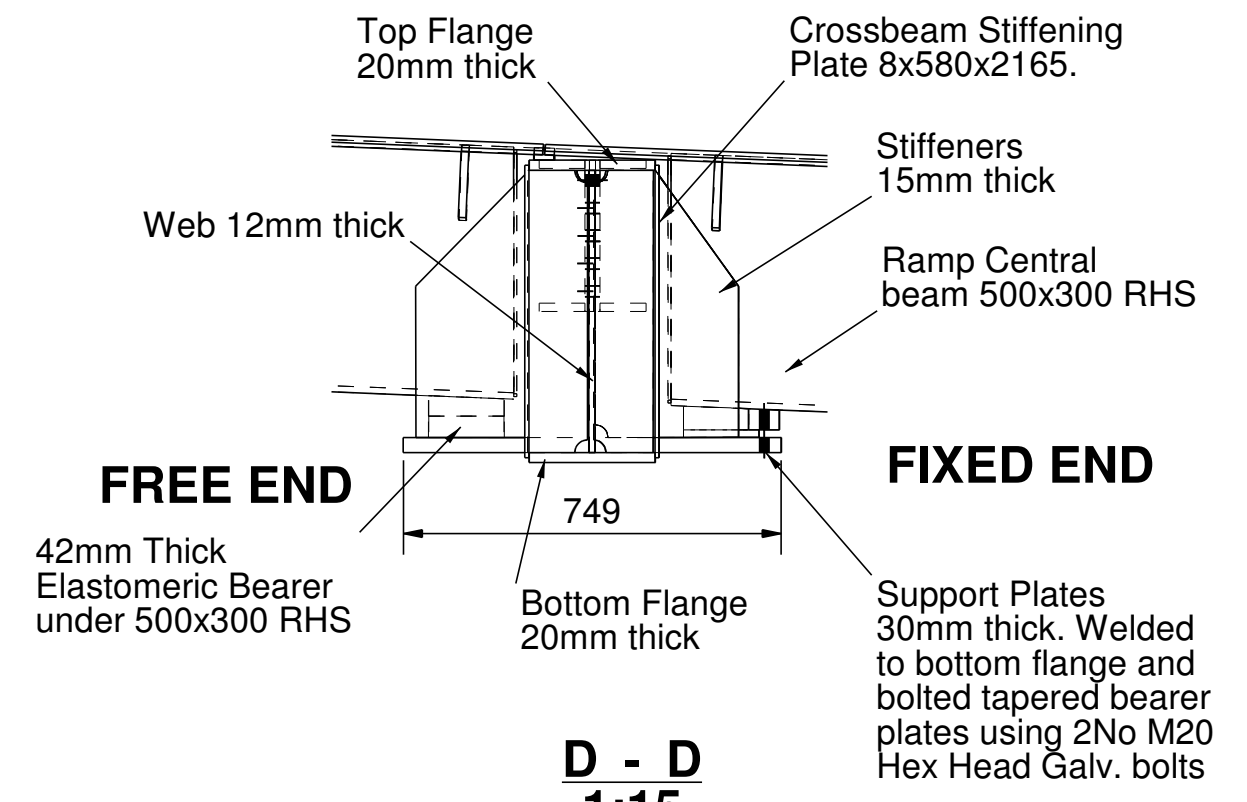

D - D
1:15

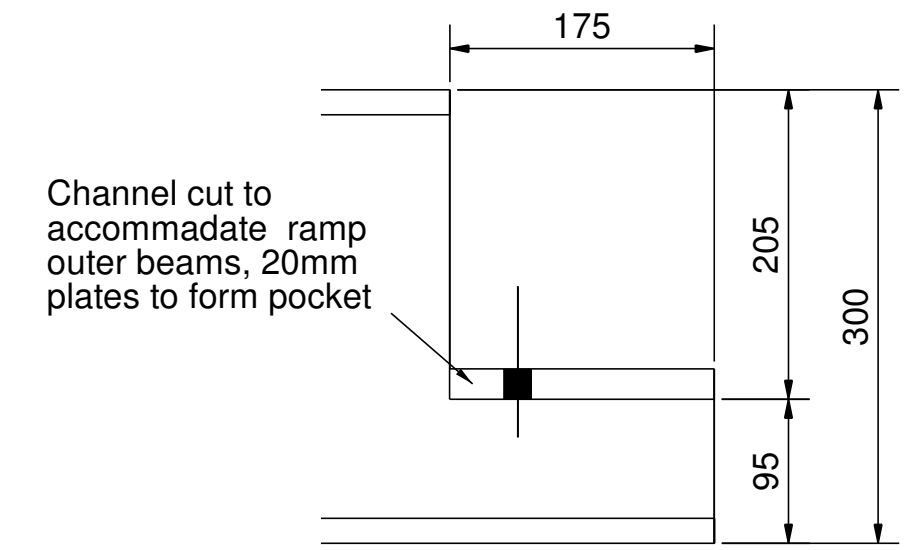

DETAIL B
1:5

A	PL	SP	25/06/14	Drawing upgated
-	PL	SP	12/05/14	First Issue
REV	DRN	CHK	DATE	NOTE
Concrete & Timber Services Ltd Abbey Road, Shepley, Huddersfield, West Yorkshire, HD8 8BX www.ctsbridges.co.uk Tel: 01484 606 416				
CLIENT	R G GROUP			
SCHEME	T14019 NEW SAINSBURY STORE, WATERLOOVILLE			
STRUCTURE	118.25m x 3m ramps			
DRAWING	SECTIONS AND DETAILS			
DRAWING NUMBER	4003-04			REV A
SCALE	1:5 1:15		SHEET A1	DO NOT SCALE