
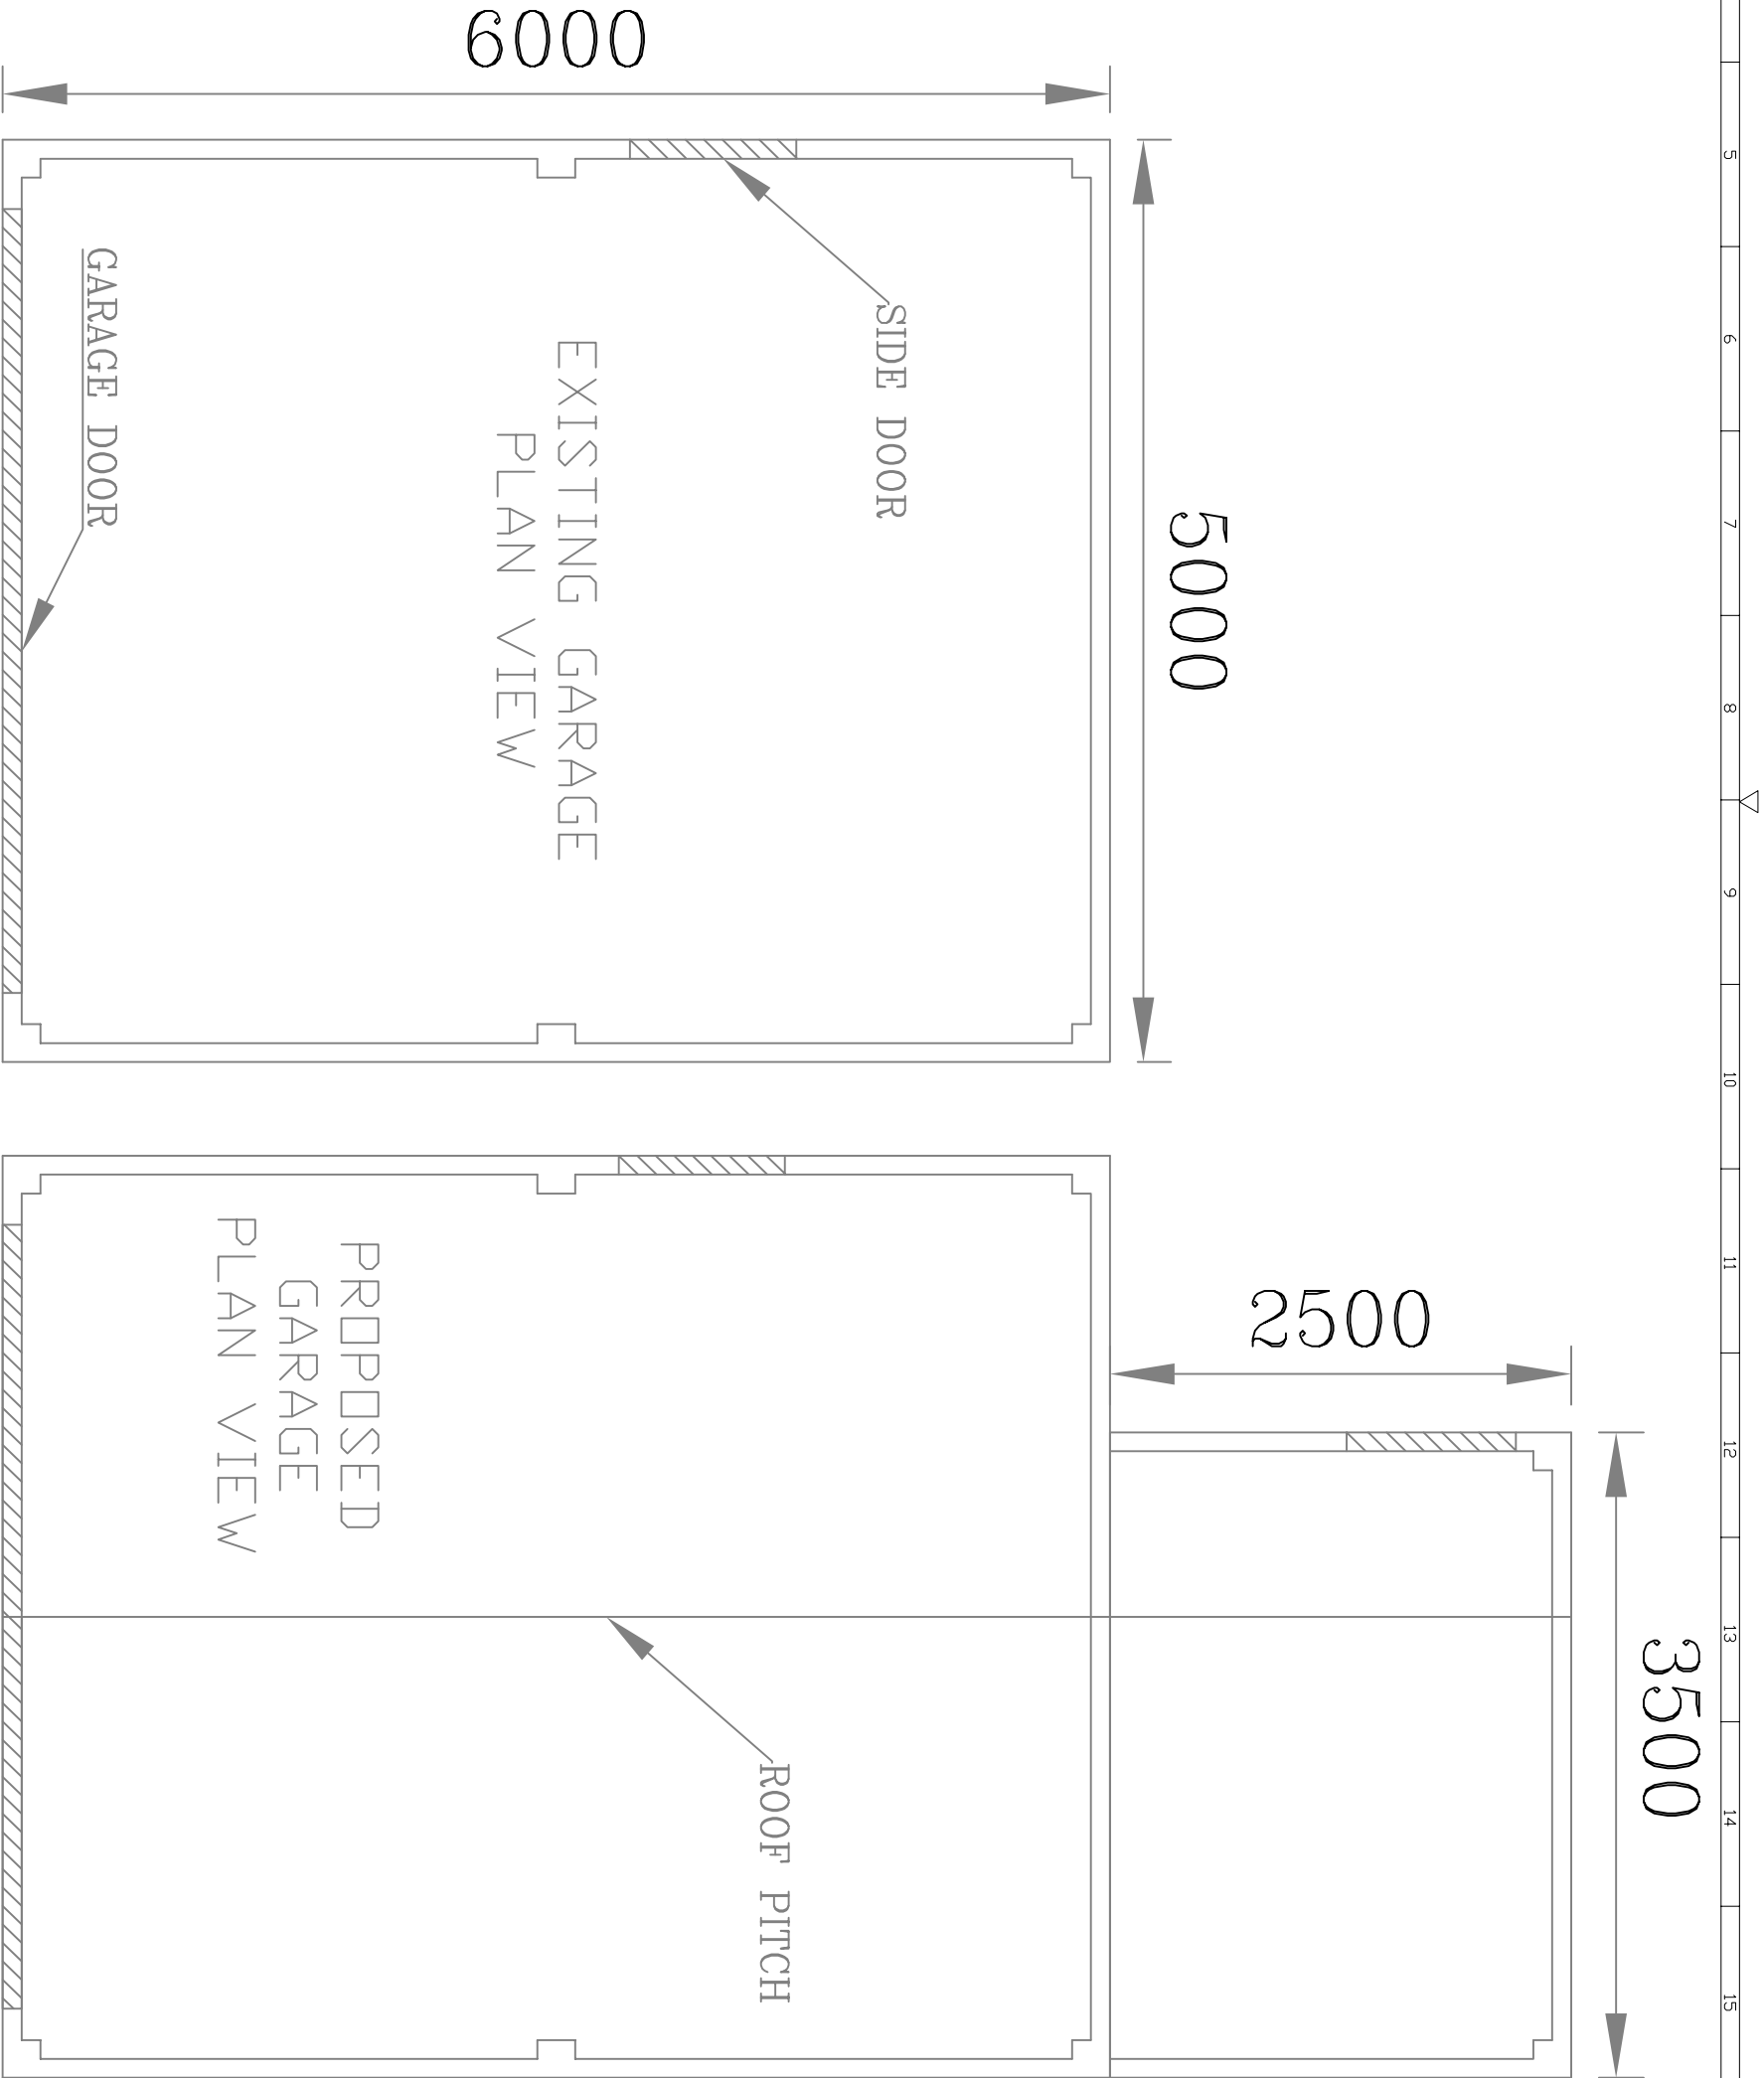


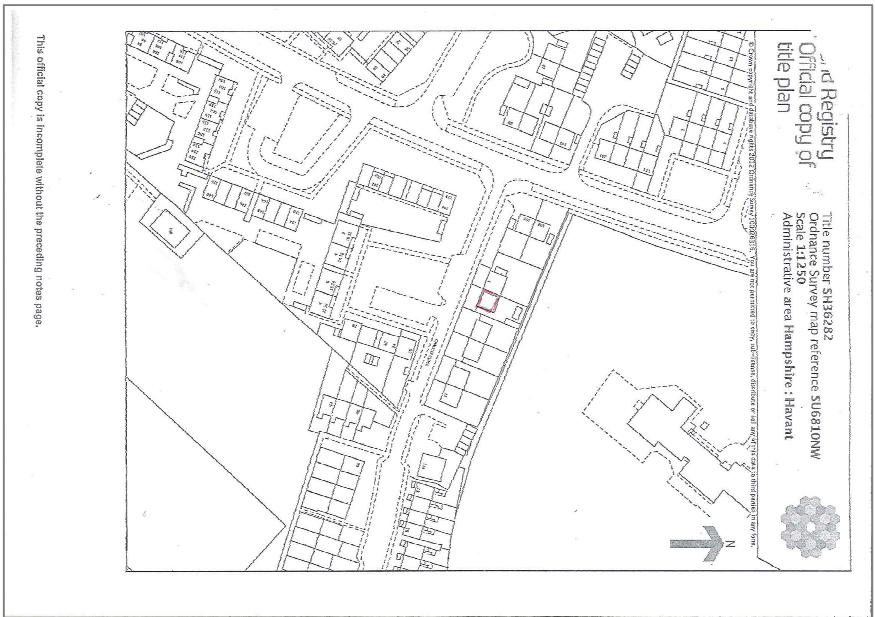

TITLE				MODIFICATIONS			
GARAGE MODIFICATIONS							
3 CHAUCER CLOSE WATERLOOVILLE PO7 6AQ							
MARK SKELTON - 07877 674 877							
DIMENSIONS							
mm							
SCALE 1:20 UNL							
SHEET 1 OF 2							