


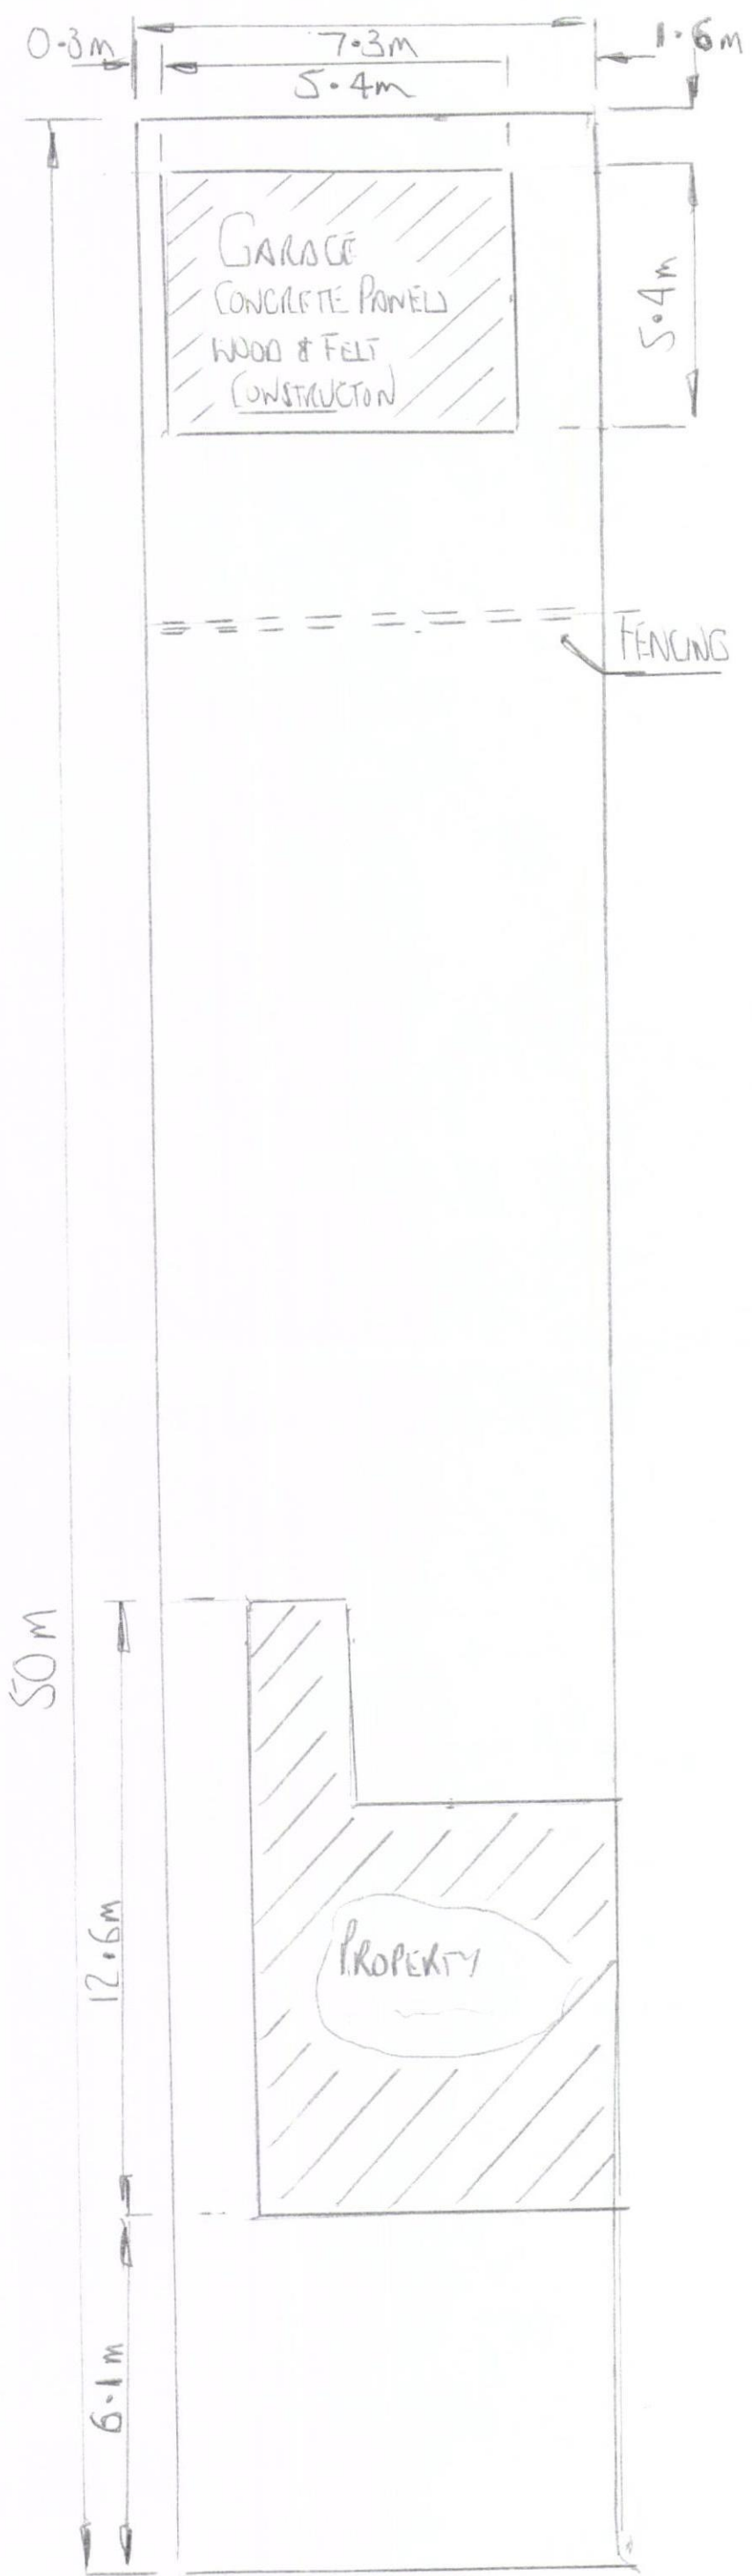

18 ST CHRISTOPHERS WAY

GARAGE LOCATION TO PROPERTY

GARAGE CONSTRUCTION CONCRETE SECTIONAL

PANELS 2.3x0.8m BOLTED TOGETHER

ROOF - TIMBER WITH WATER PROOF MEMBRANE

COVERING COLOUR "GREY"

RECEIVED
HAVANT BOROUGH
COUNCIL
03 FEB 2014