

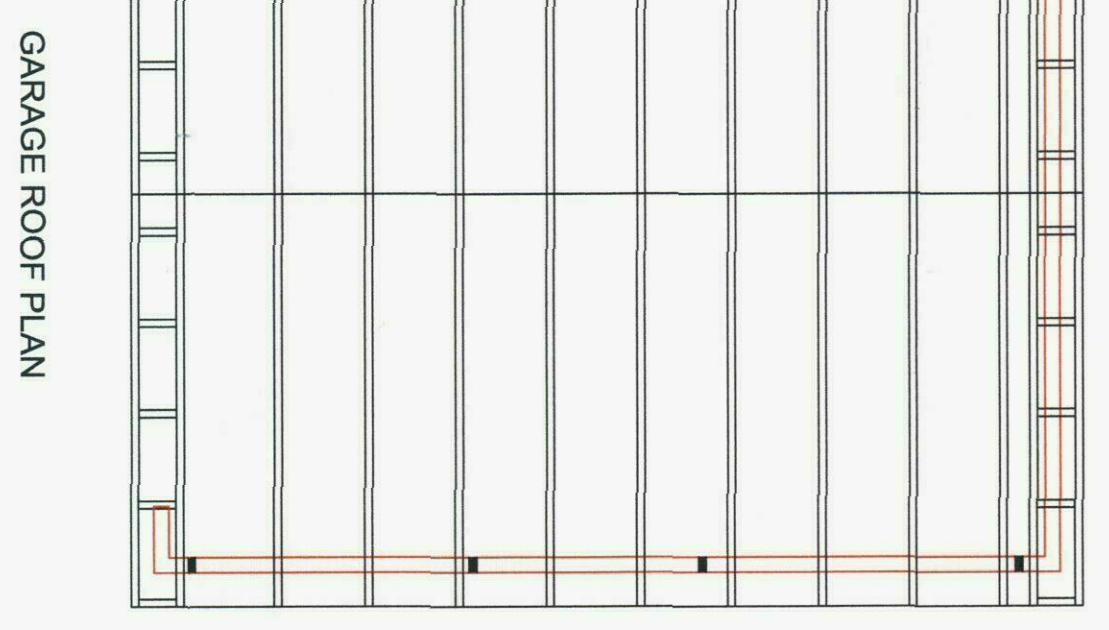
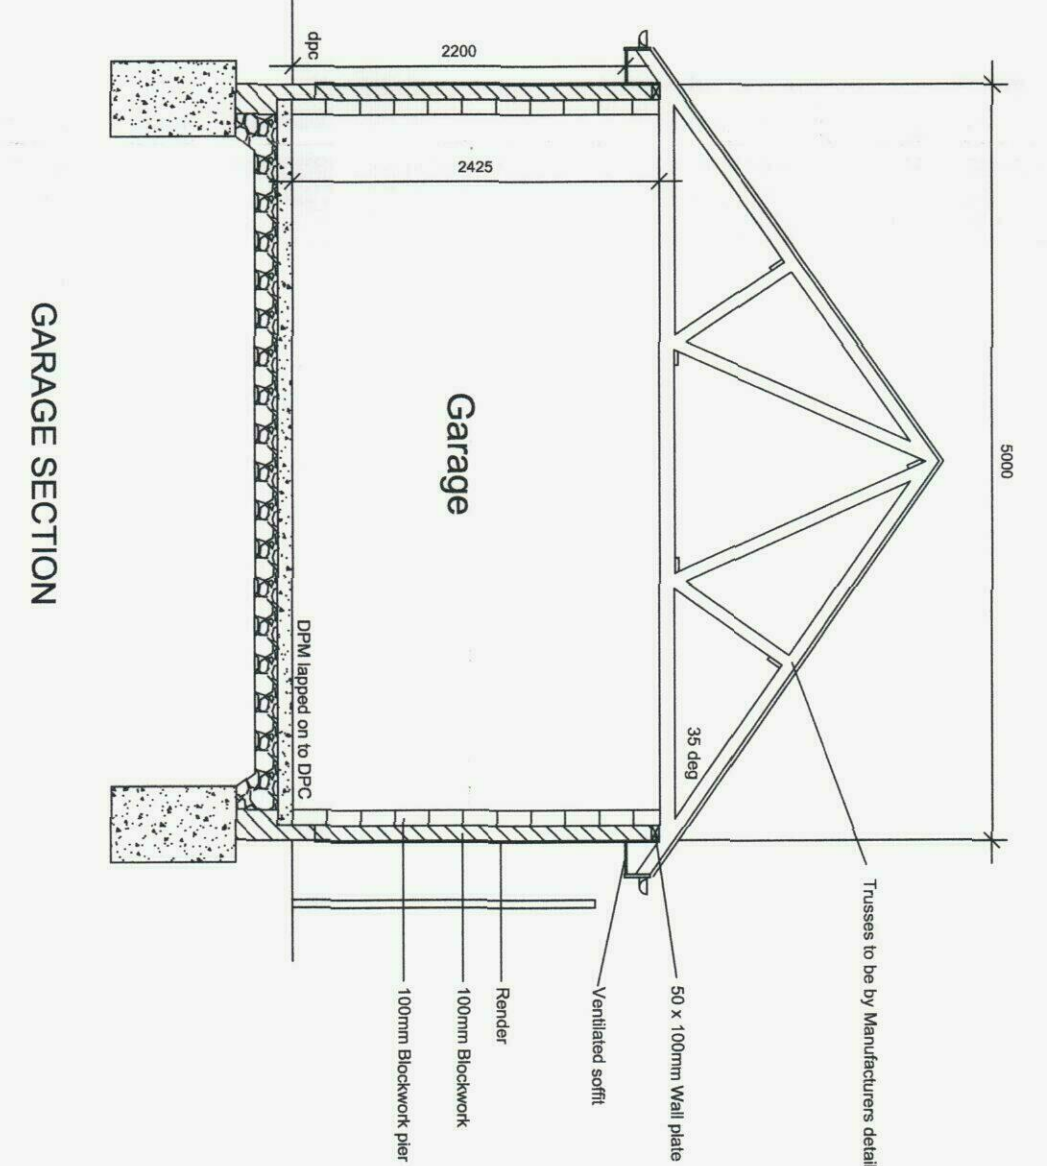
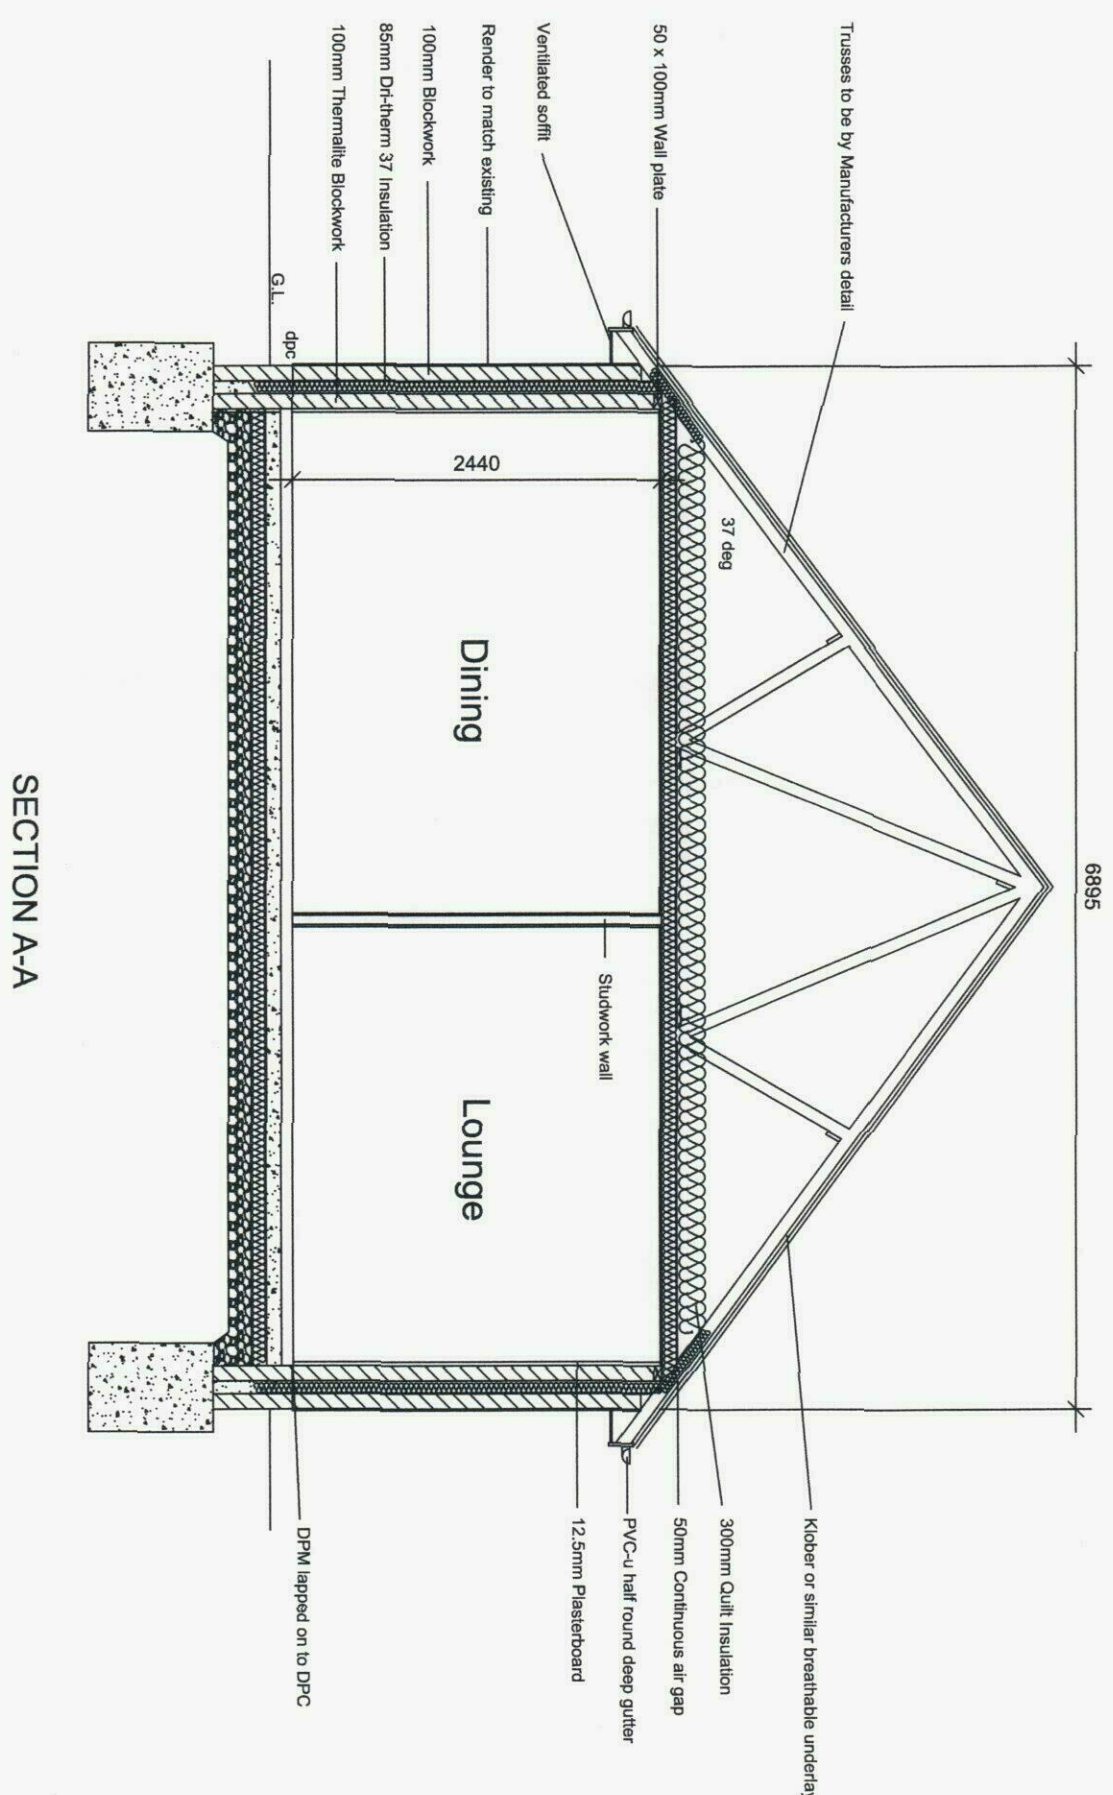
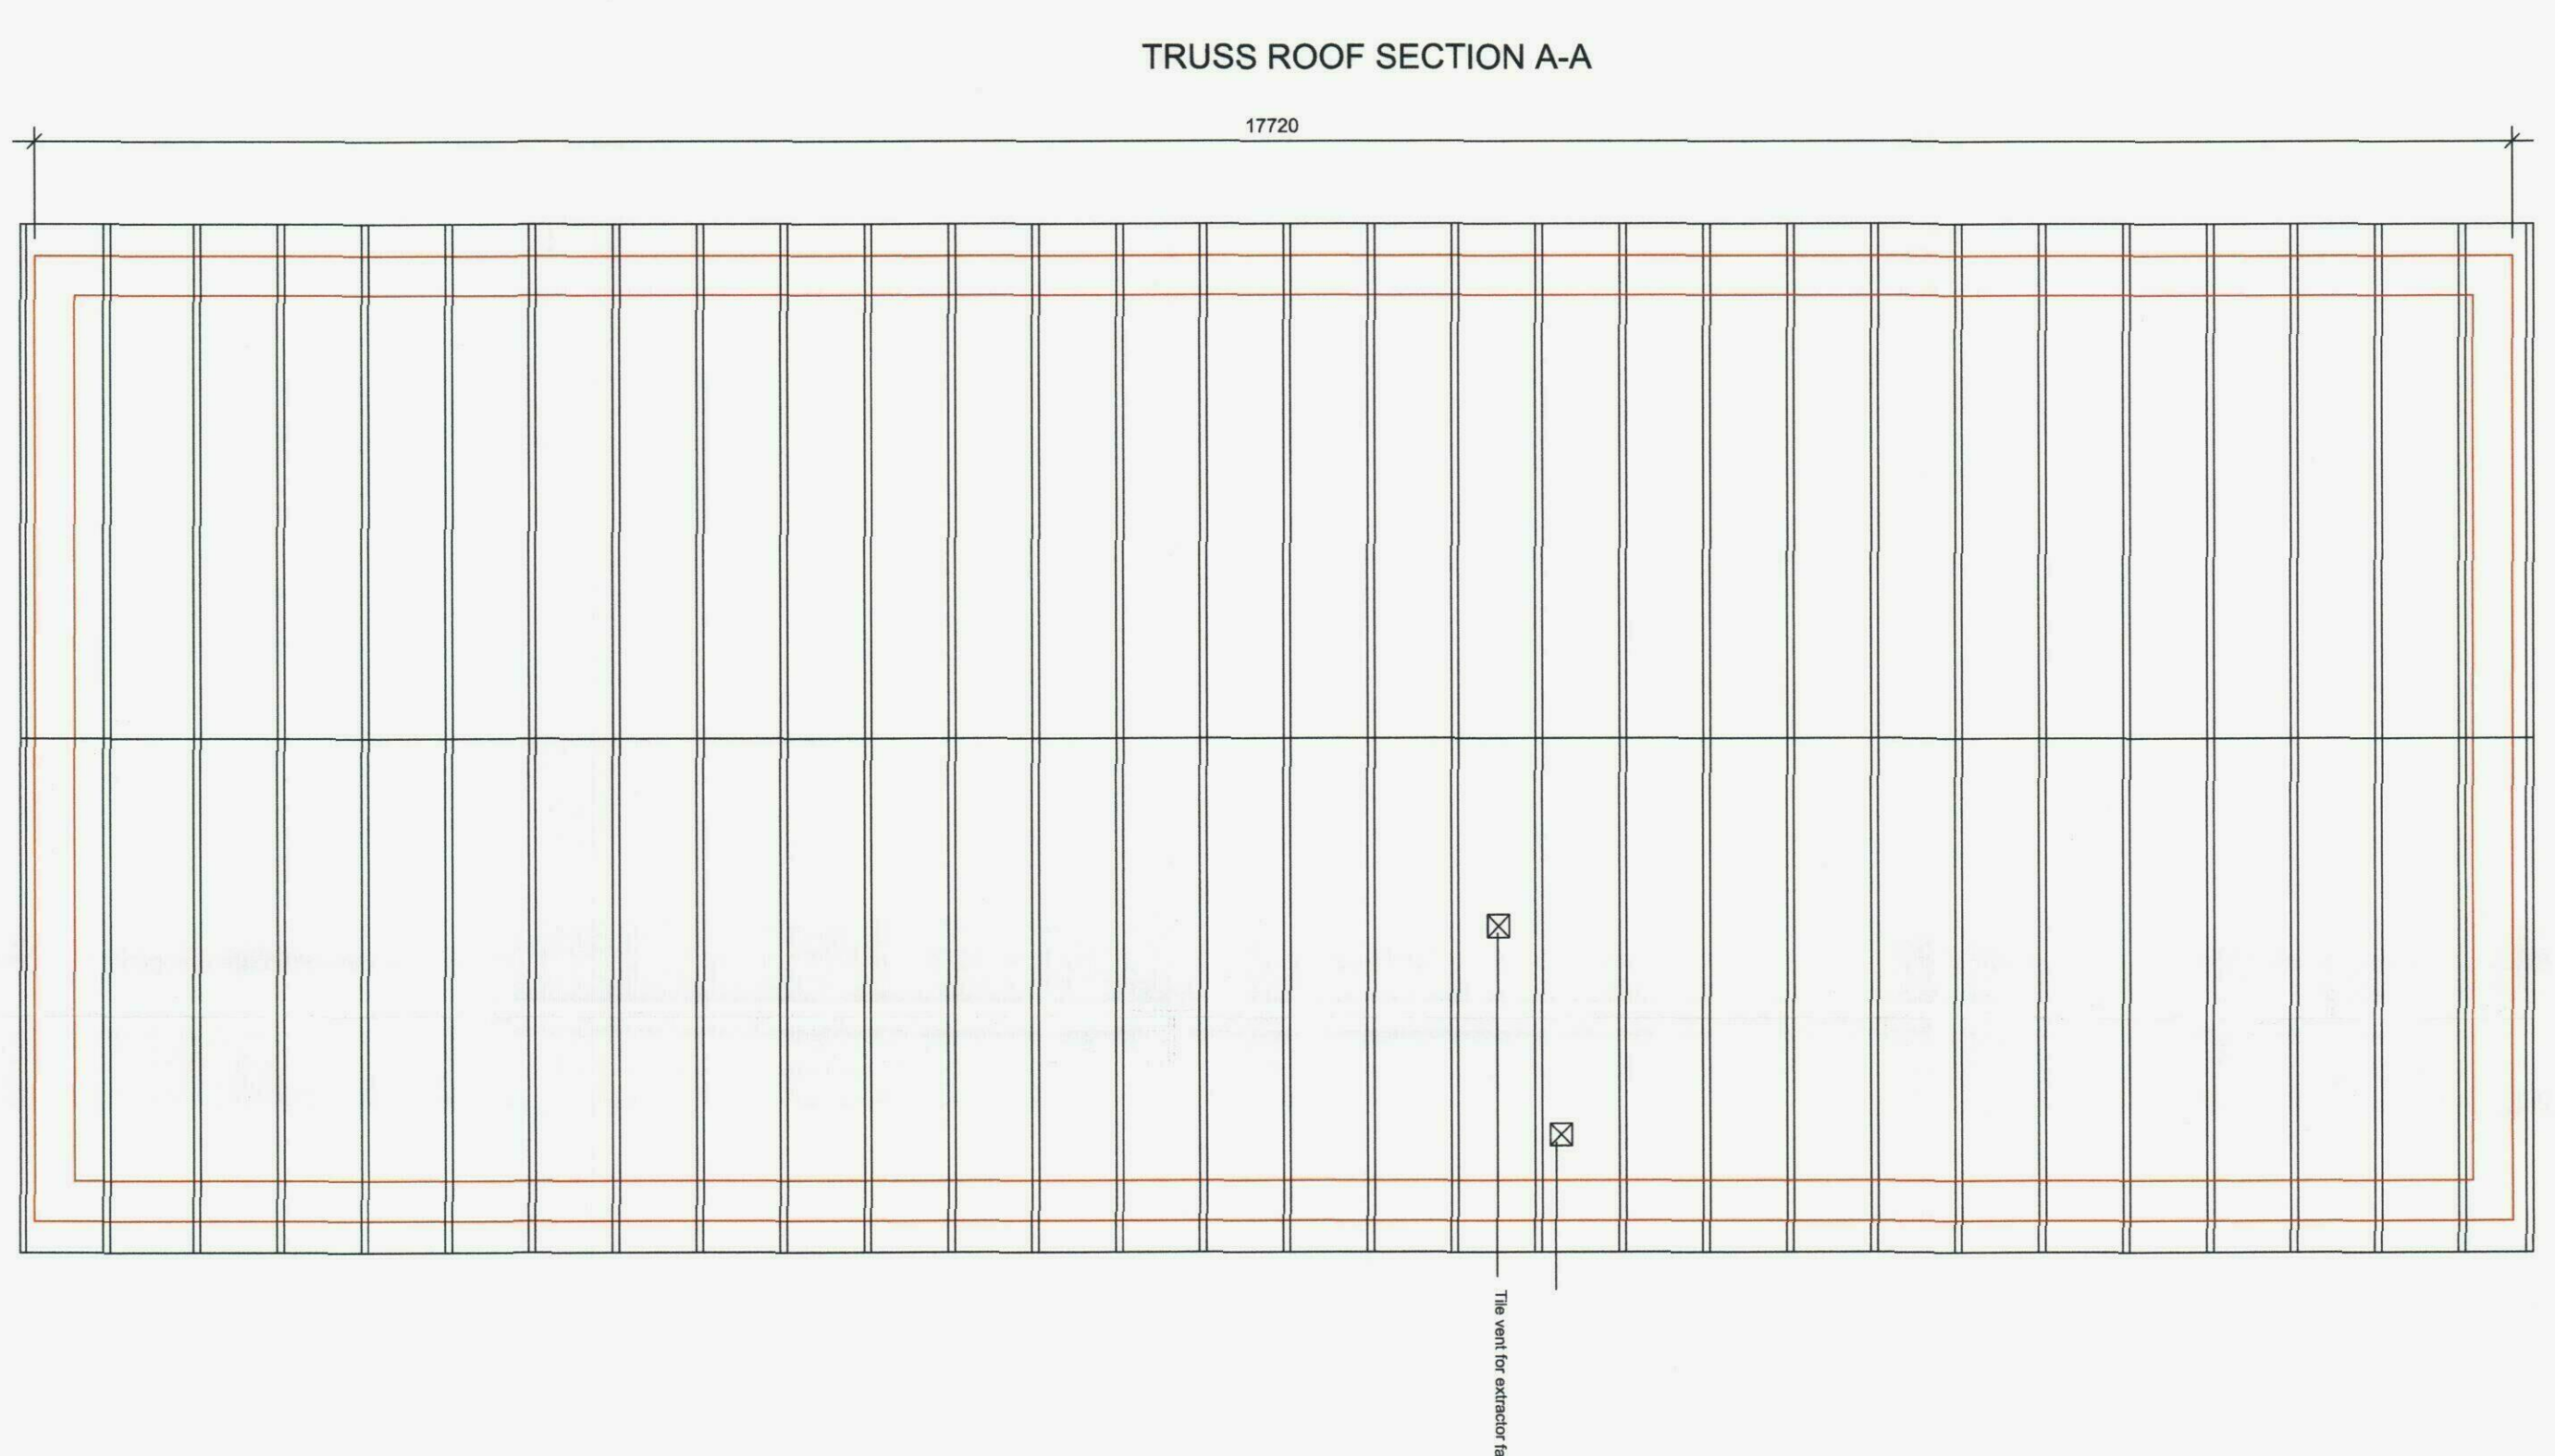
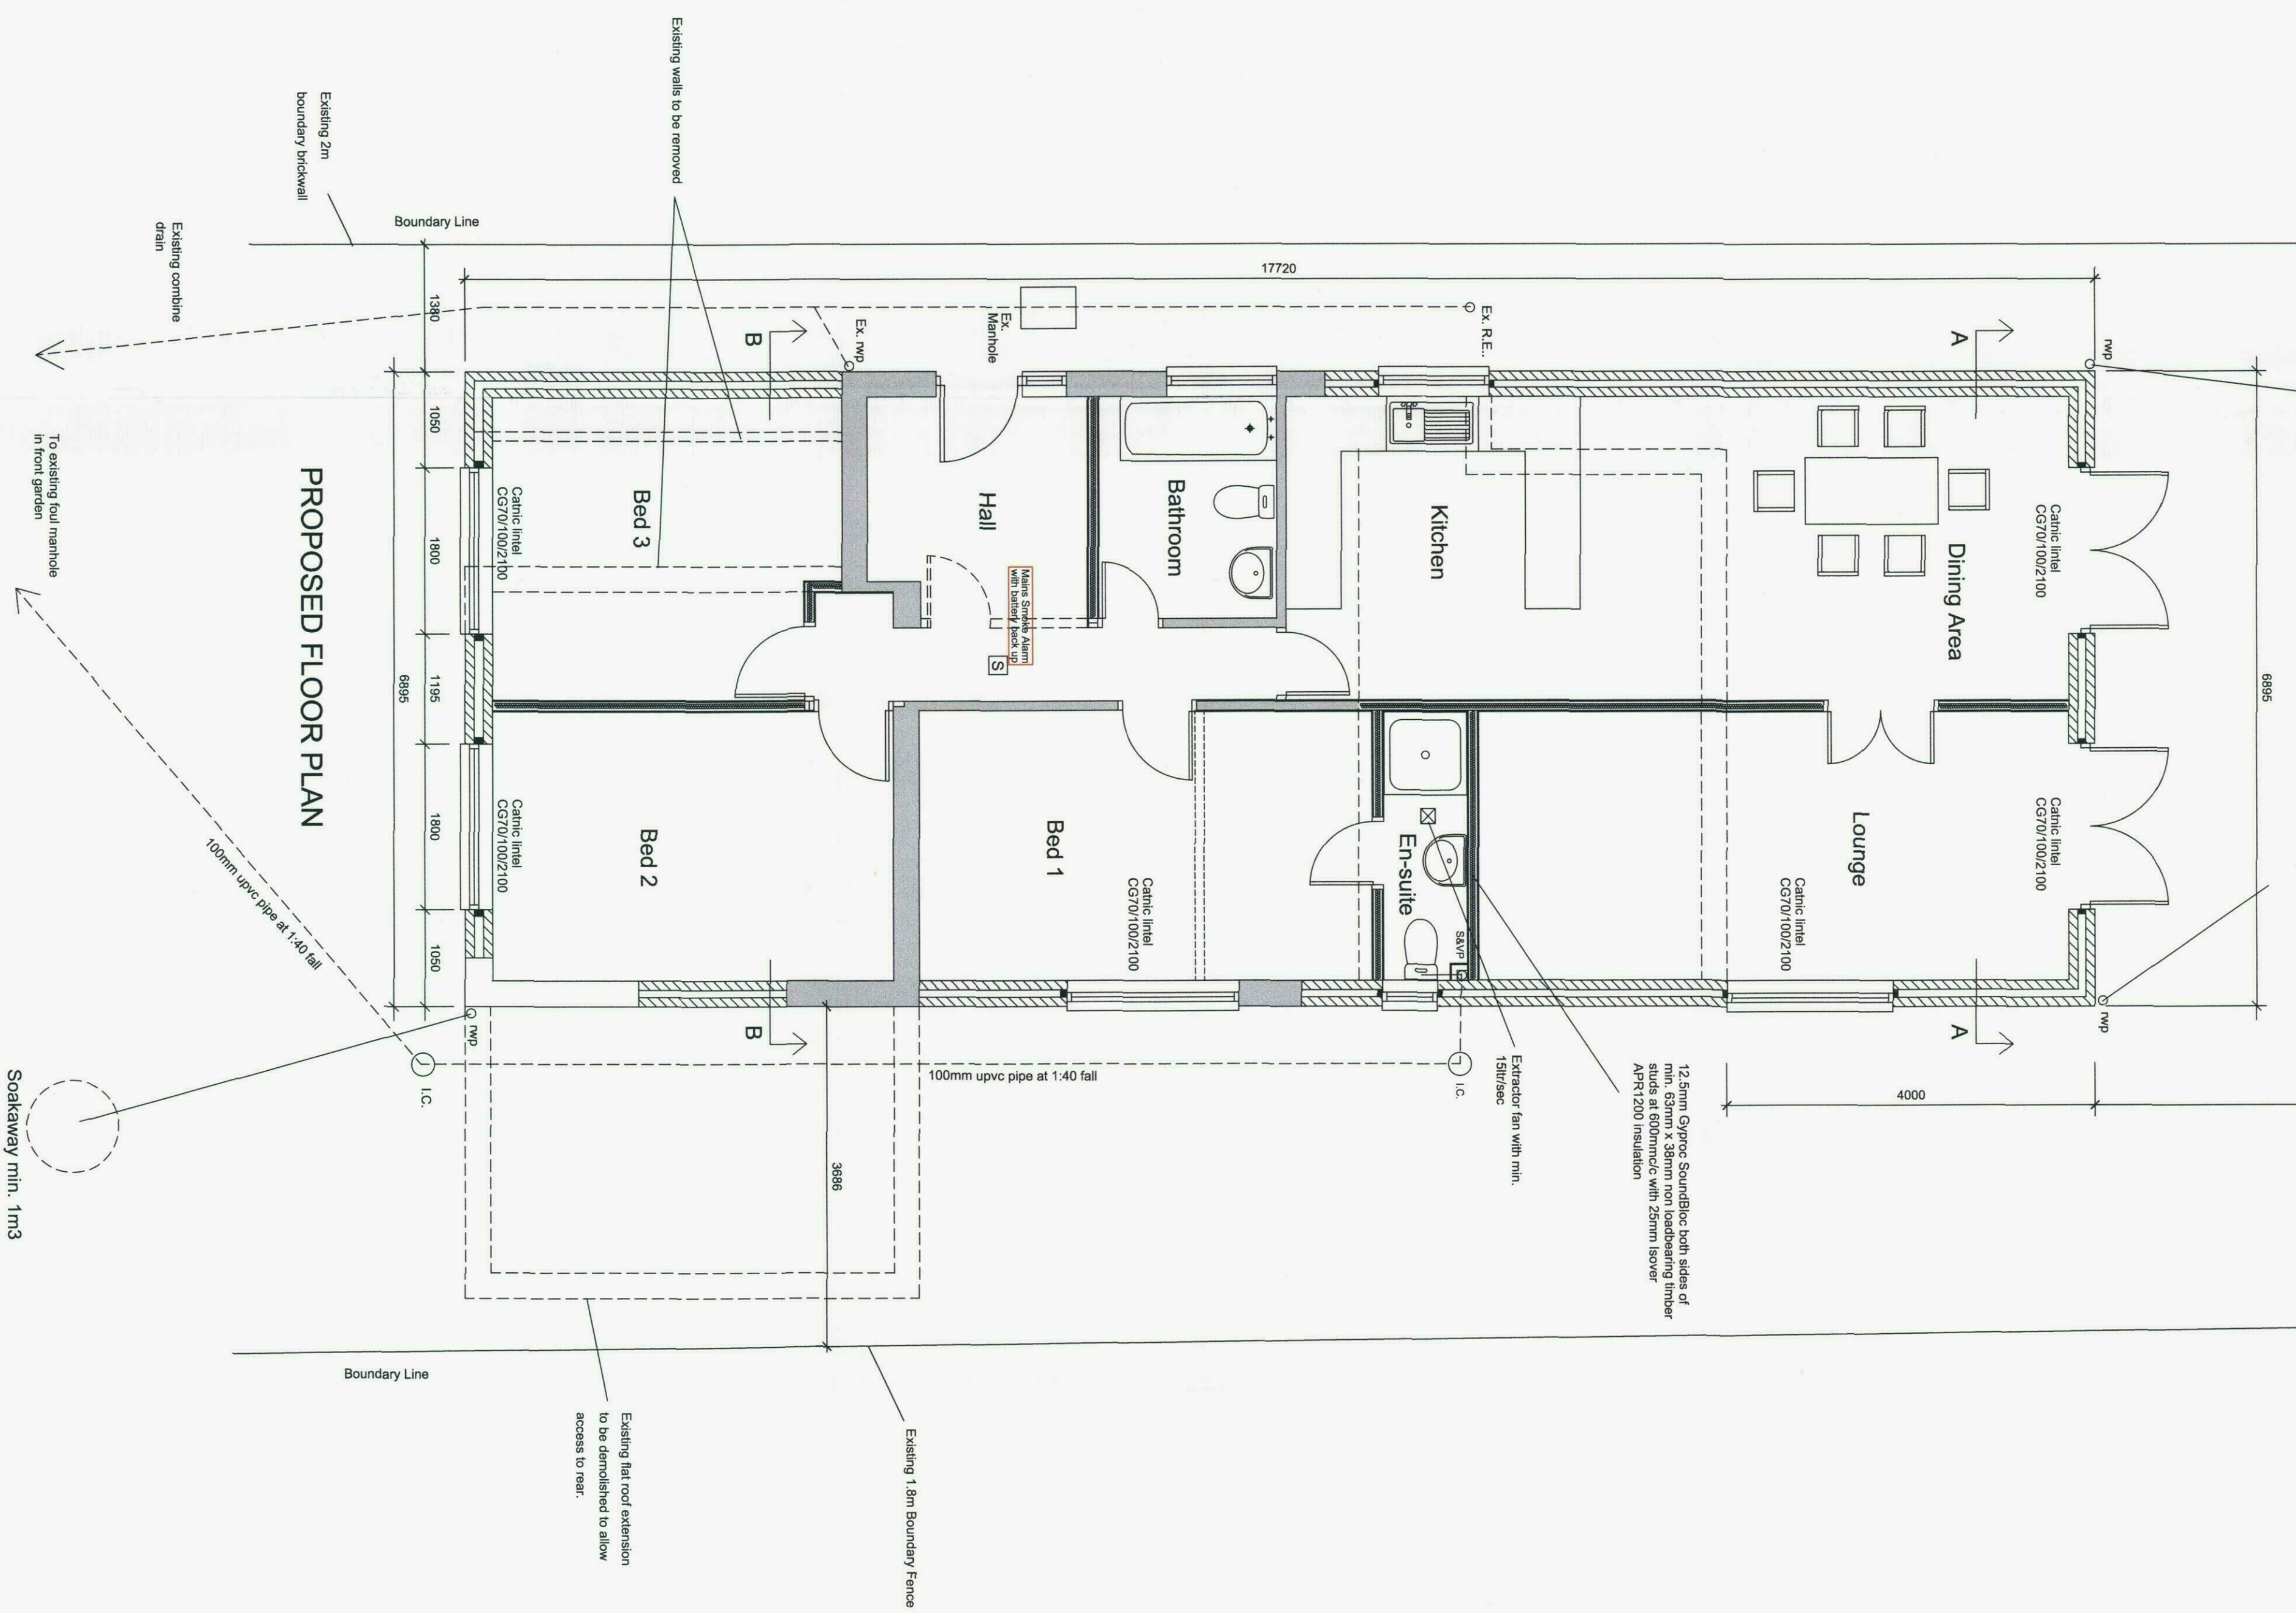
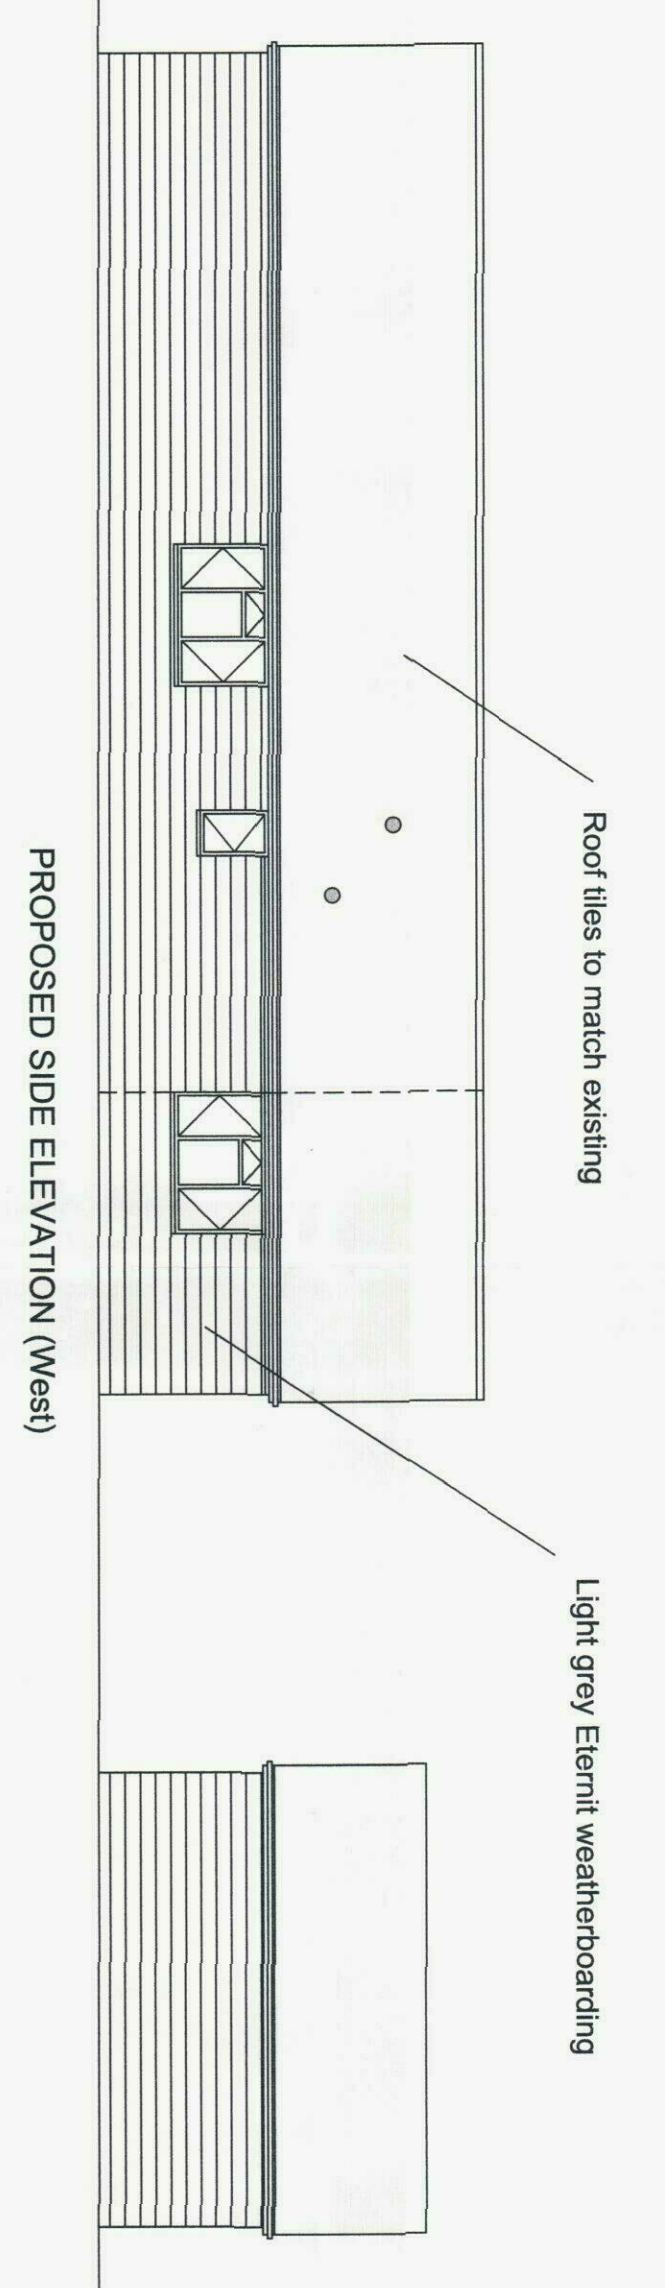
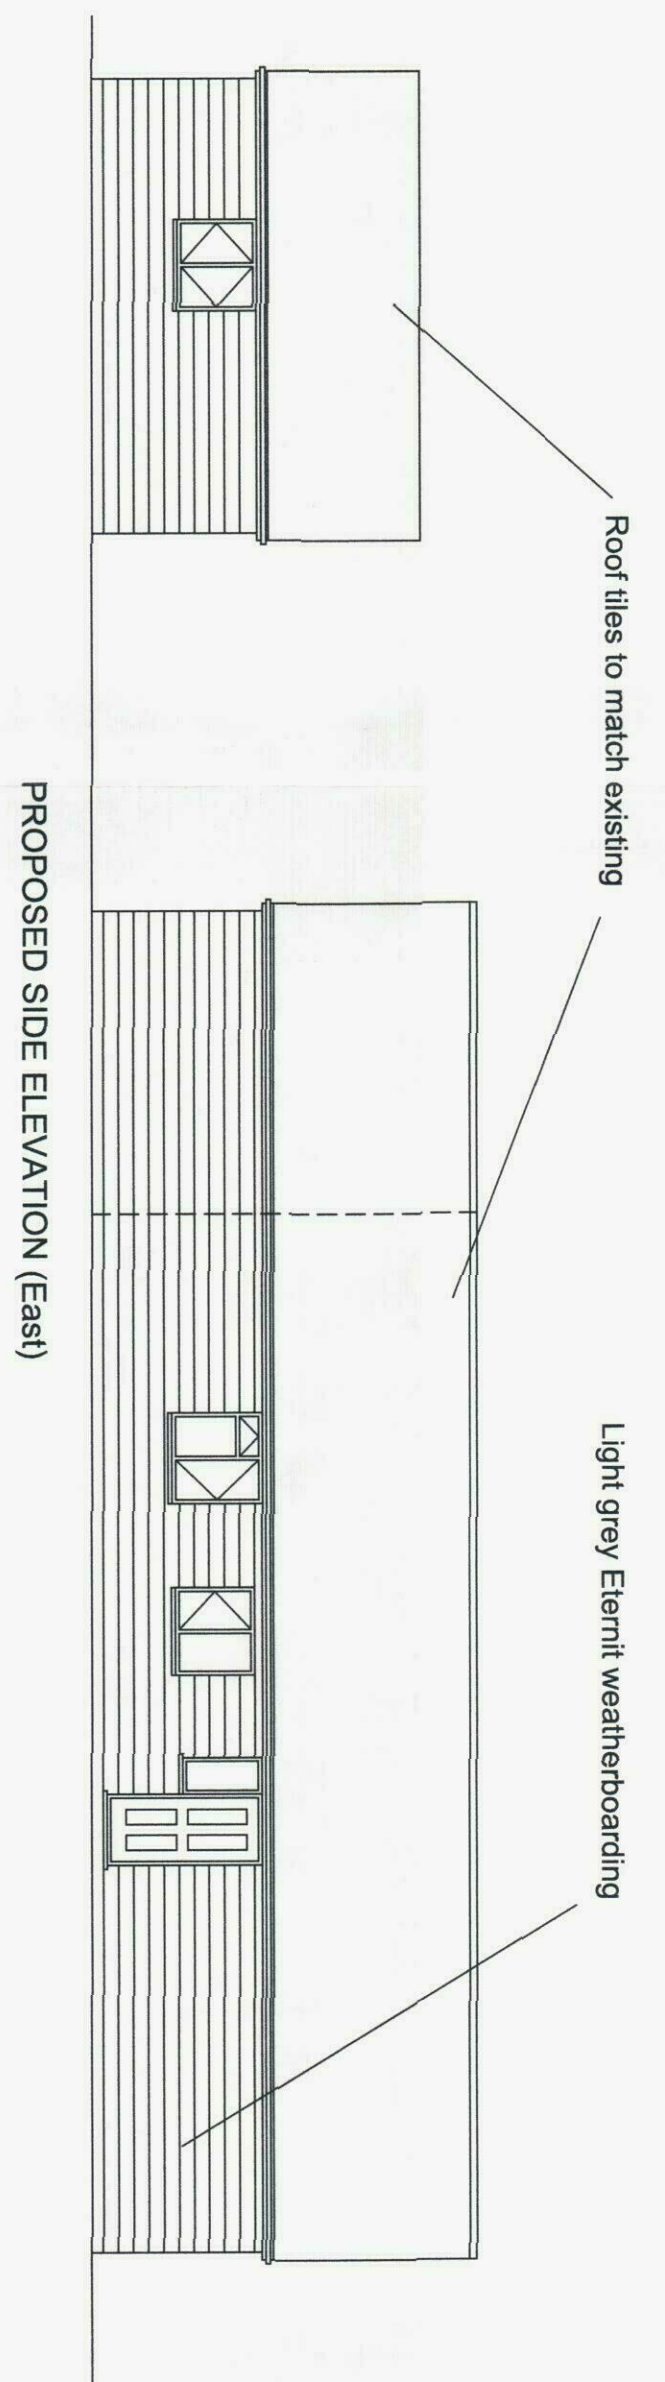
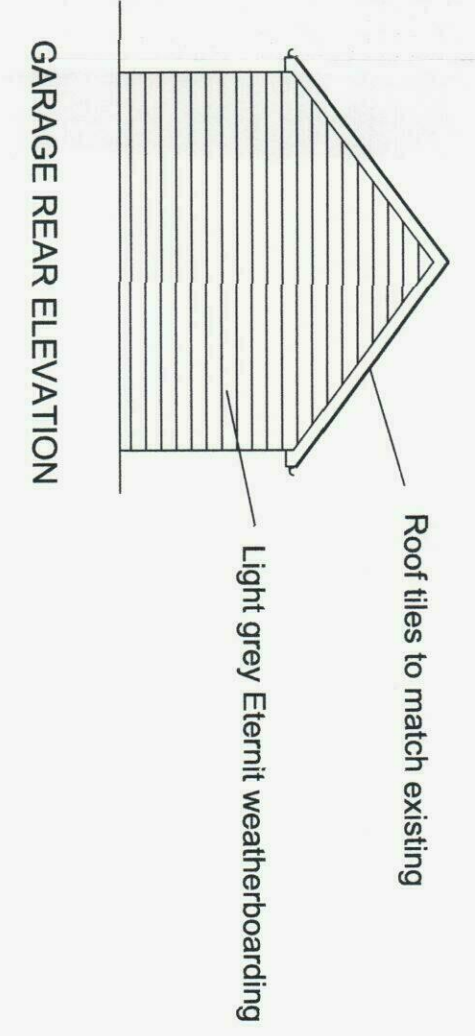
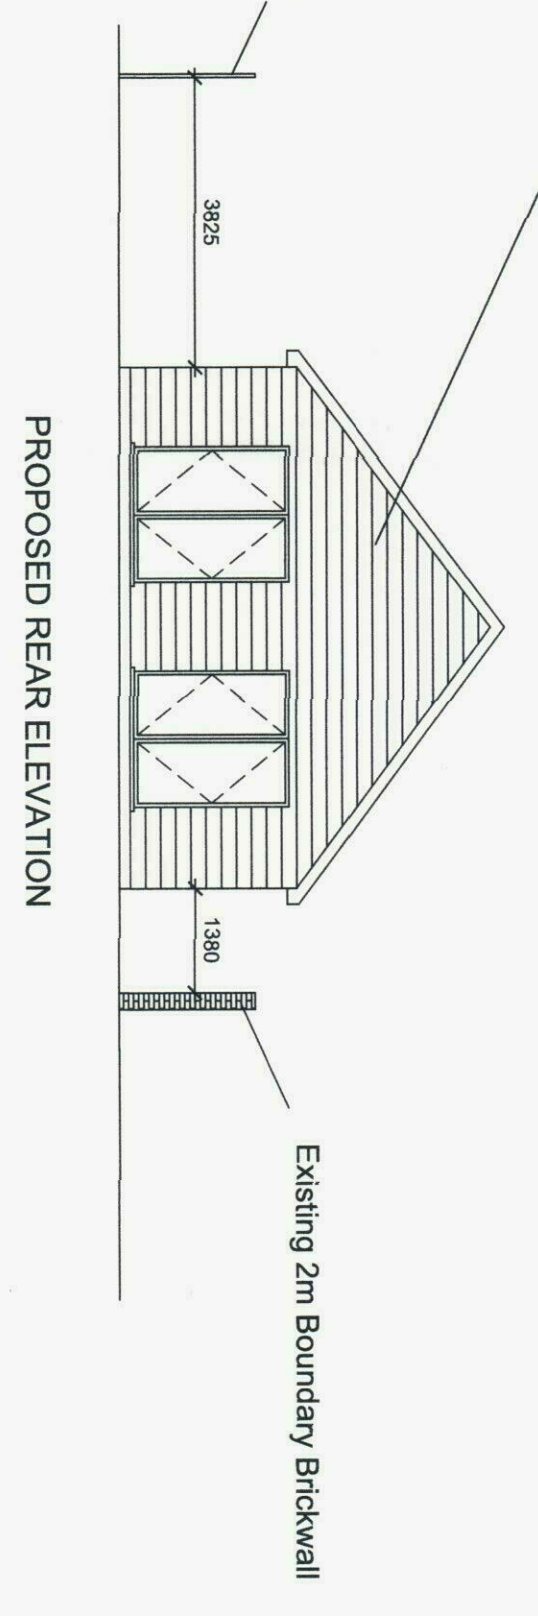


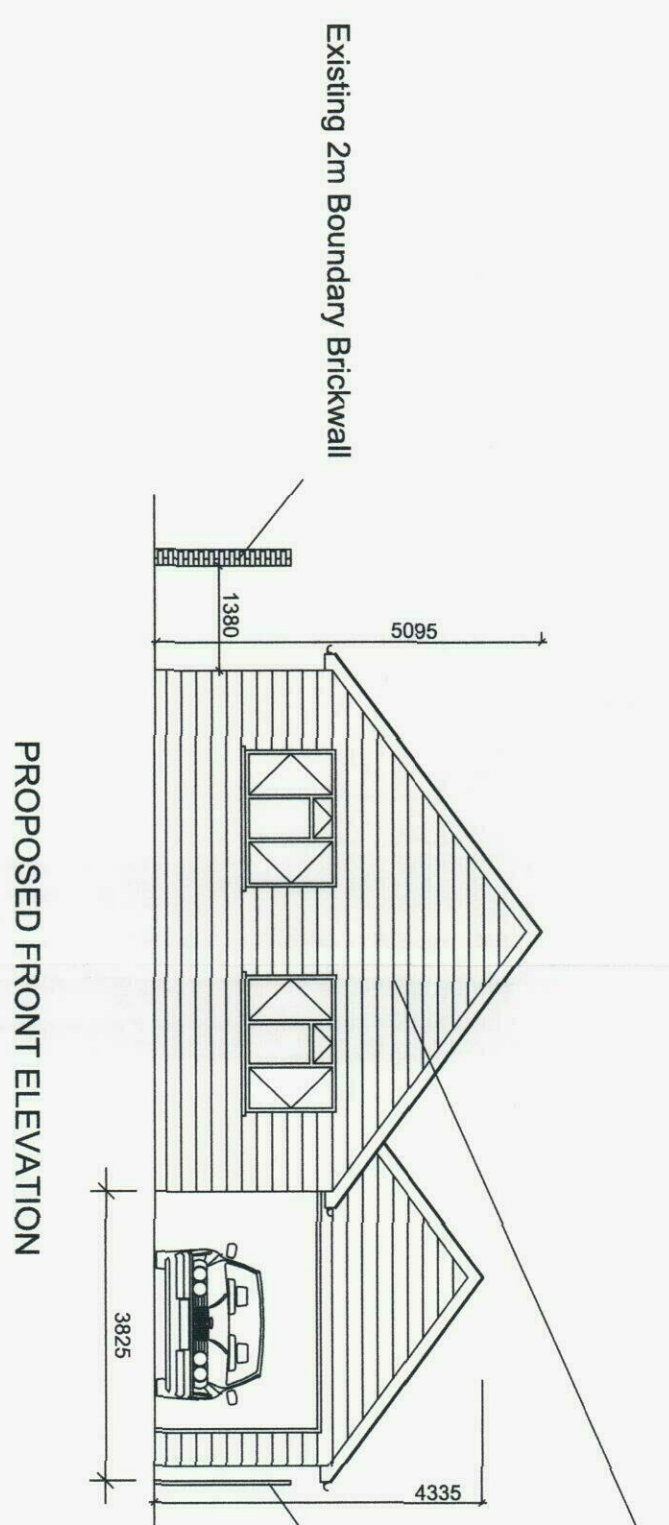

Rev C	External materials changed to	Feb 2013
Rev B	External weatherboarding	Jan 2013
Rev A	Building Regulation amendments	Jan 2013
Address: 10 Salfers Lane Haying Island PO11 9PJ		
Drawing Title: Proposed Plan & Elevations		
Date: Jan 2013	Scale: 1:50, 1:100	Rev: C

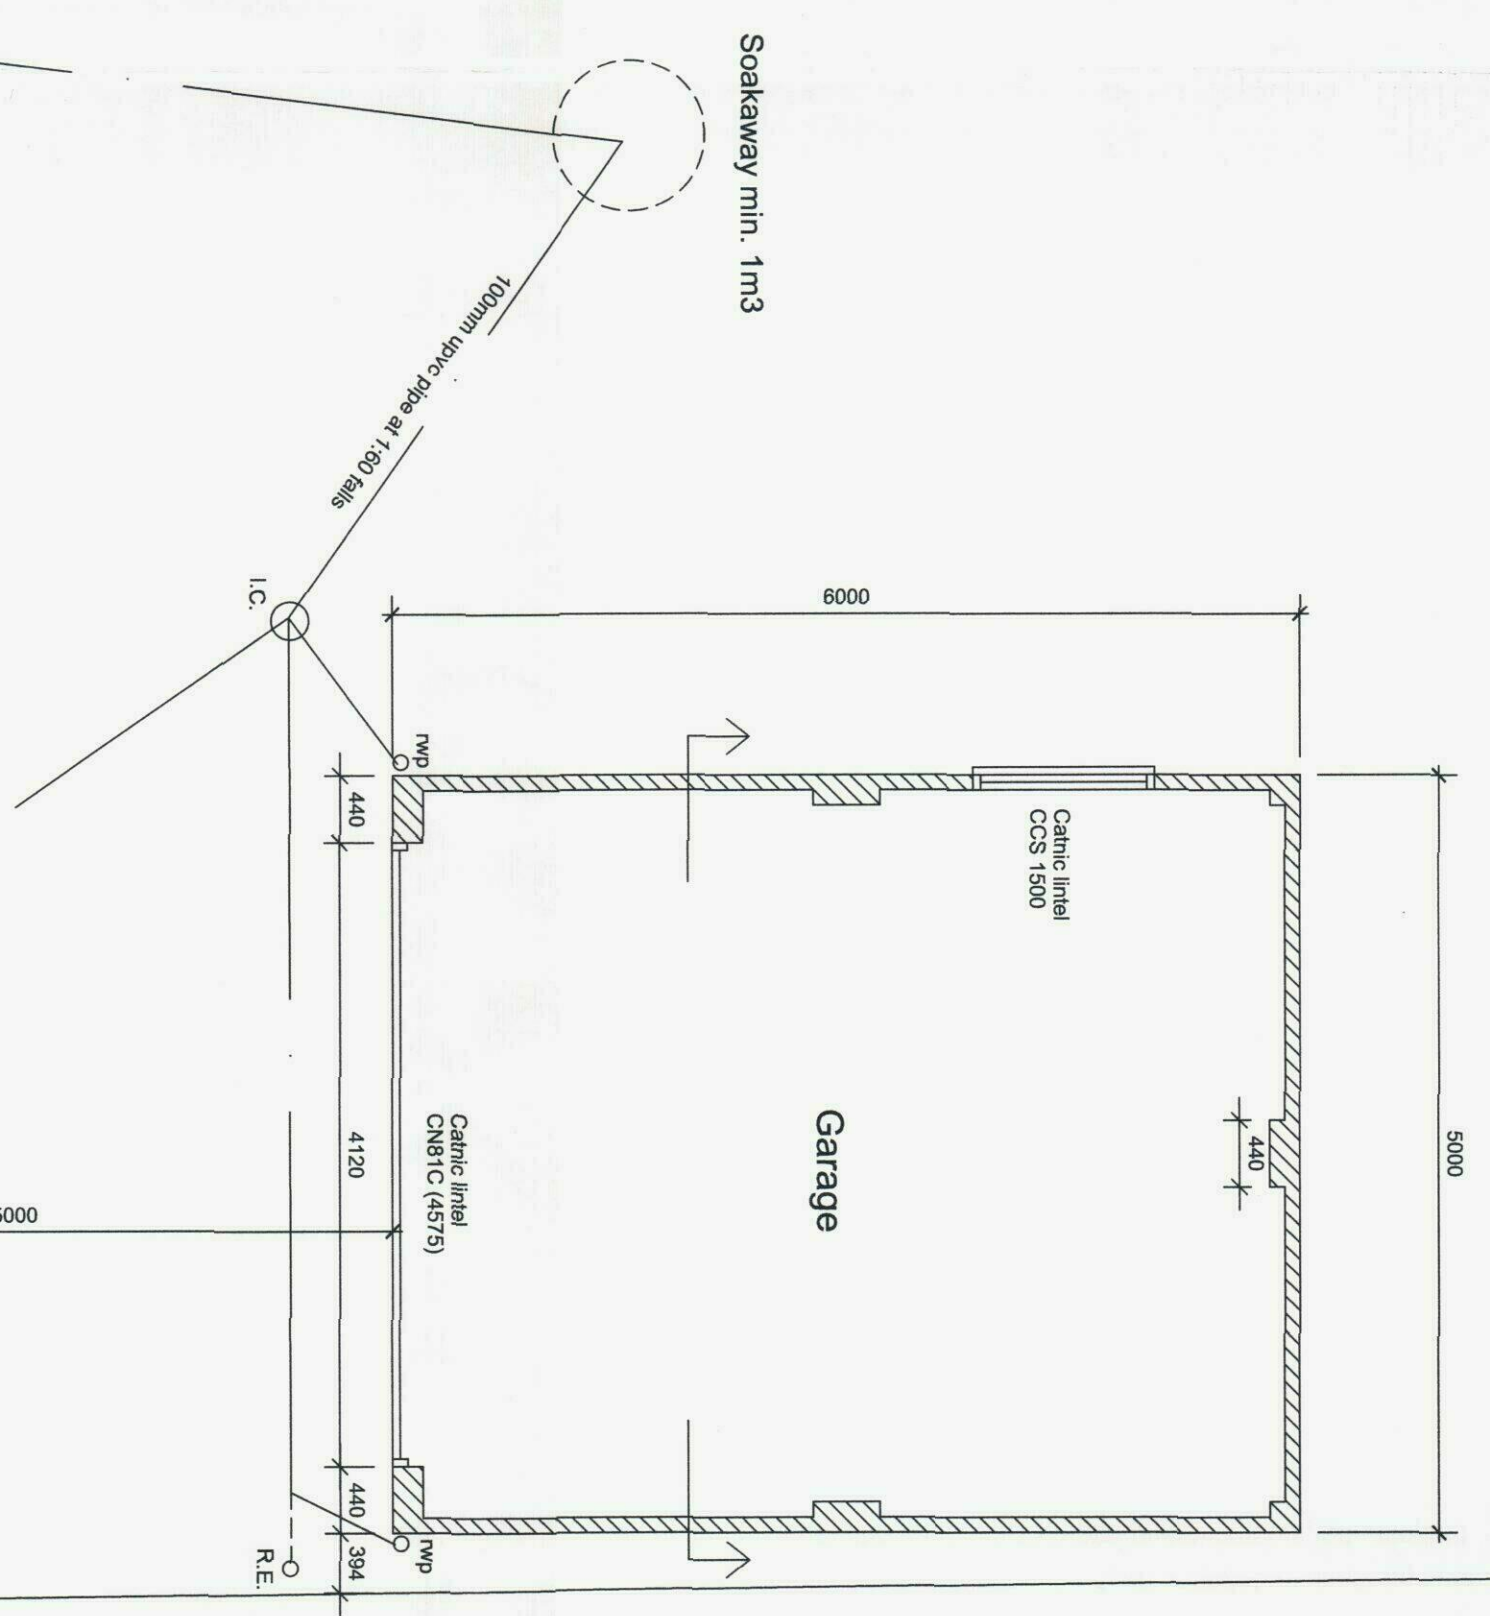