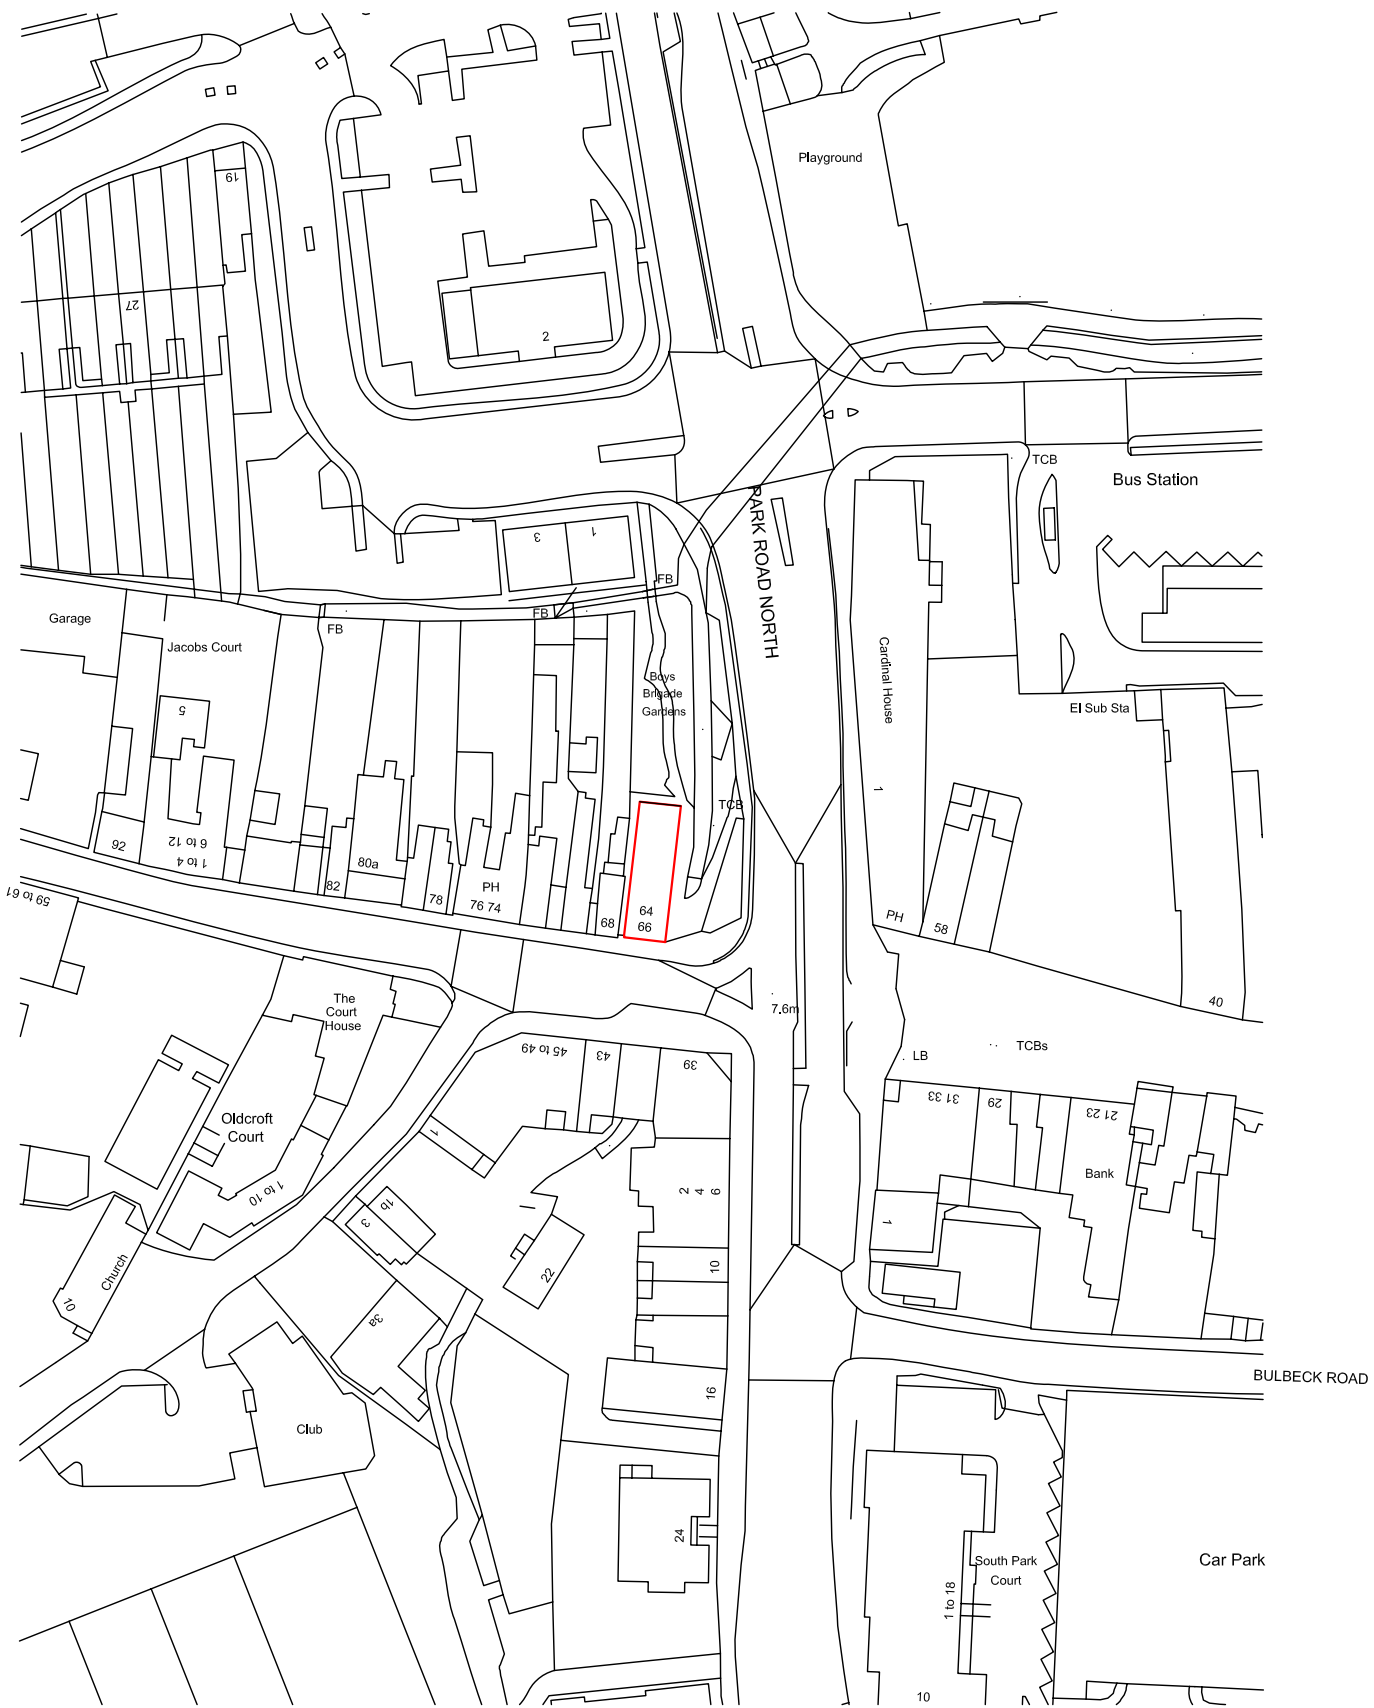


0 25m 50m

Alder King LLP is a limited liability partnership registered in England & Wales No. OC306796.
Registered Office: Pembroke House, 15 Pembroke Road, Bristol BS8 3BA.
A list of members is available at the registered office.

alder king
PROPERTY CONSULTANTS
0117 317 1000
15 PEMBROKE ROAD BRISTOL BS8 3BA
www.alderking.com

64 - 66 West Street Havant PO9 1PA	
Scale	1:1250 @ A4
Drawn	CDS
Date	June 13
Checked	PBM

Site Location Plan
Drawing No 76265 / 03