
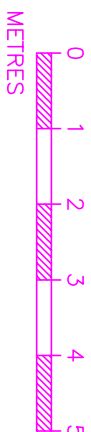
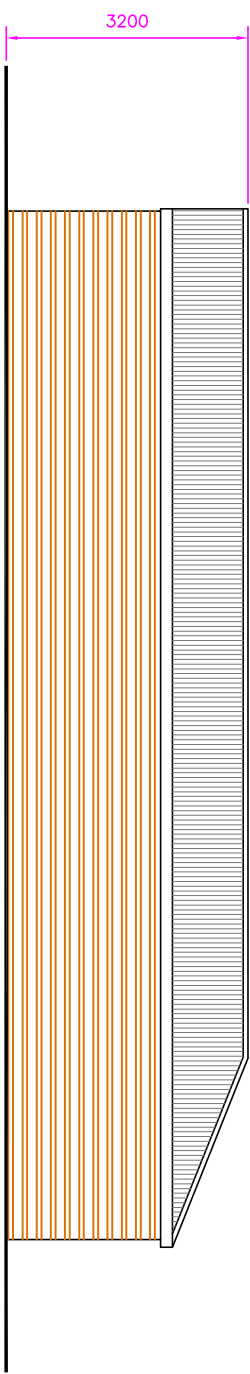
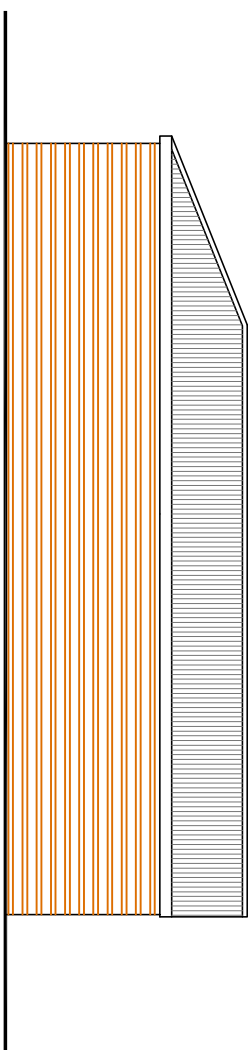
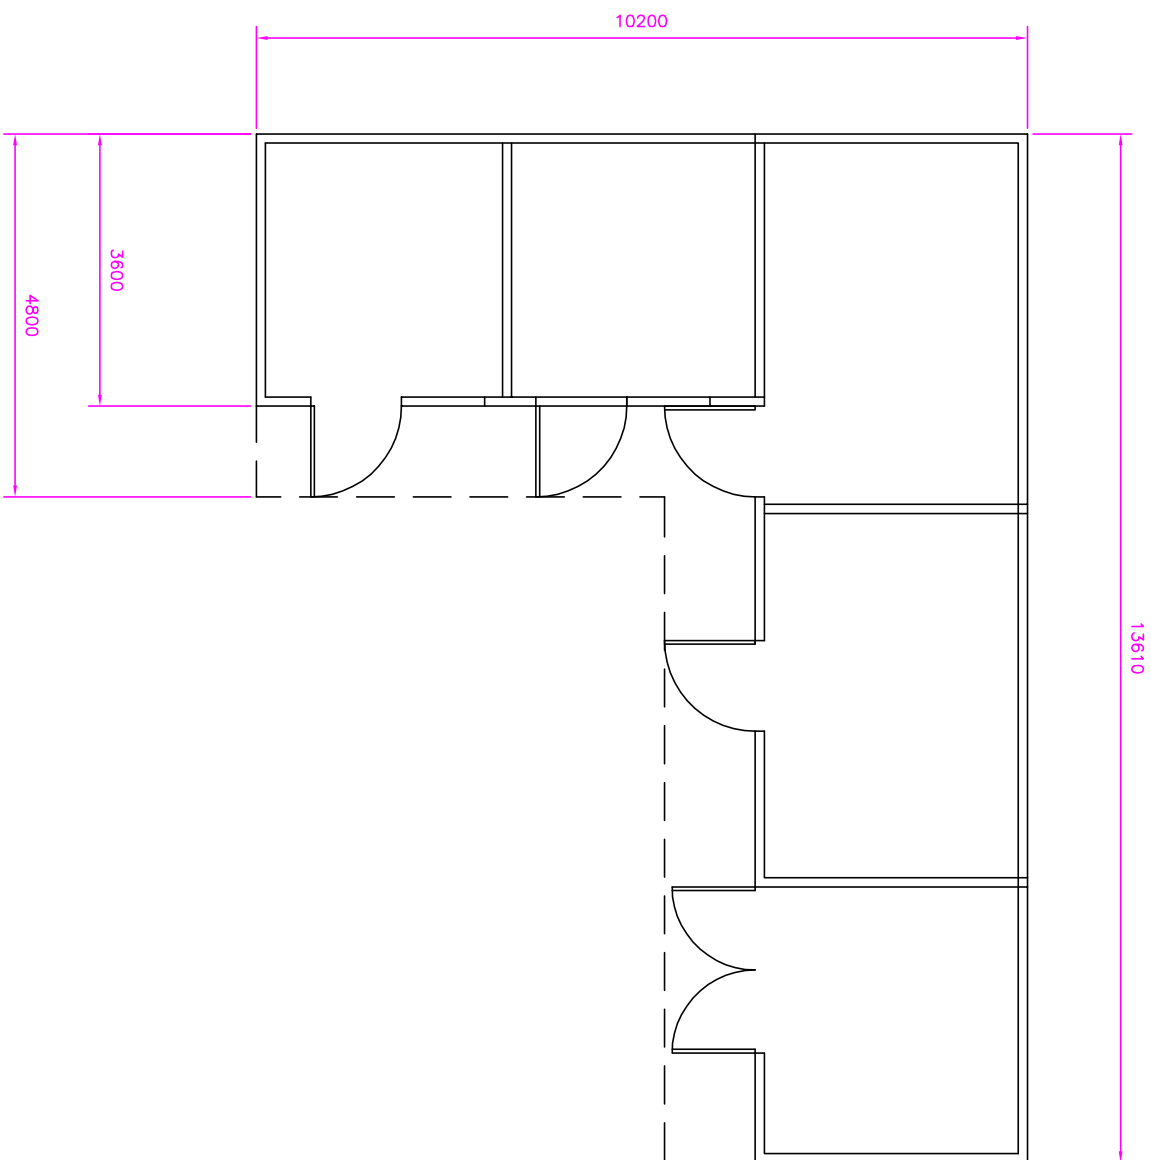
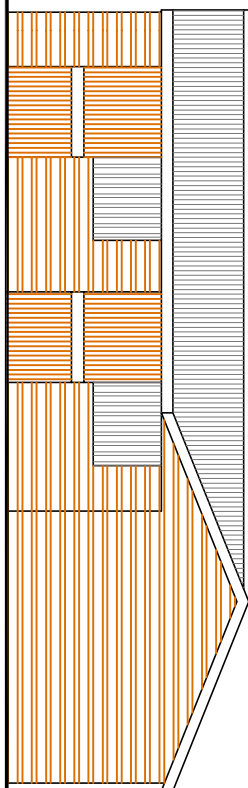


DRG.No. 01297/5

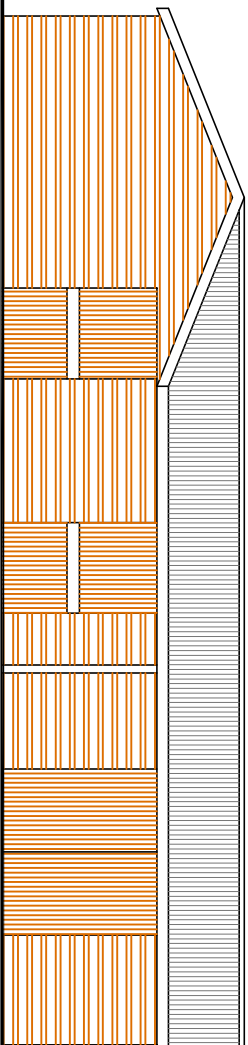

S.A.B.DRAWING & DESIGN
26 MARGUERITE ROAD TIVERTON DEVON
UNITED KINGDOM. EX16 6TD
TEL: +44 (0) 1884 254004
FAX: 0870 131 9176
E-MAIL: steve@sabdrawings.com

THIS DRAWING IS SUBJECT TO COPYRIGHT AND MUST NOT BE COPIED OR REPRODUCED WITHOUT THE PERMISSION OF S&B DRAWING & DESIGN. ANY UNAUTHORIZED REPRODUCTION OF THIS DRAWING WITHOUT THE WRITTEN PERMISSION OF S&B DRAWING & DESIGN IS PROHIBITED. ALL RIGHTS ARE RESERVED. NO PART OF THIS DRAWING HAS BEEN DESIGNED OR INCLUDED, AND DIMENSIONS MUST BE CHECKED BY THE CONTRACTOR BEFORE COMMENCEMENT OF CONSTRUCTION. THE CONTRACTOR SHALL BE RESPONSIBLE FOR NONCOMPLIANCE OR LACK OF INFORMATION. THIS DRAWING WILL BE ACCEPTED BY THE CLIENT OR CONTRACTOR EITHER PRIOR TO DURING CONSTRUCTION WILL BE ACCEPTED. SCALE AS SHOWN IS SUBJECT TO CORRECT PRINTING.

Rev	Date	Revision

TITLE

CLIENT

Mr L MADGWICK

DRN.

SAB

DATE 23.10.14

SCALE A3 1:100

DRG. No.

01297/5

Rev: 1 (23.10.14)