



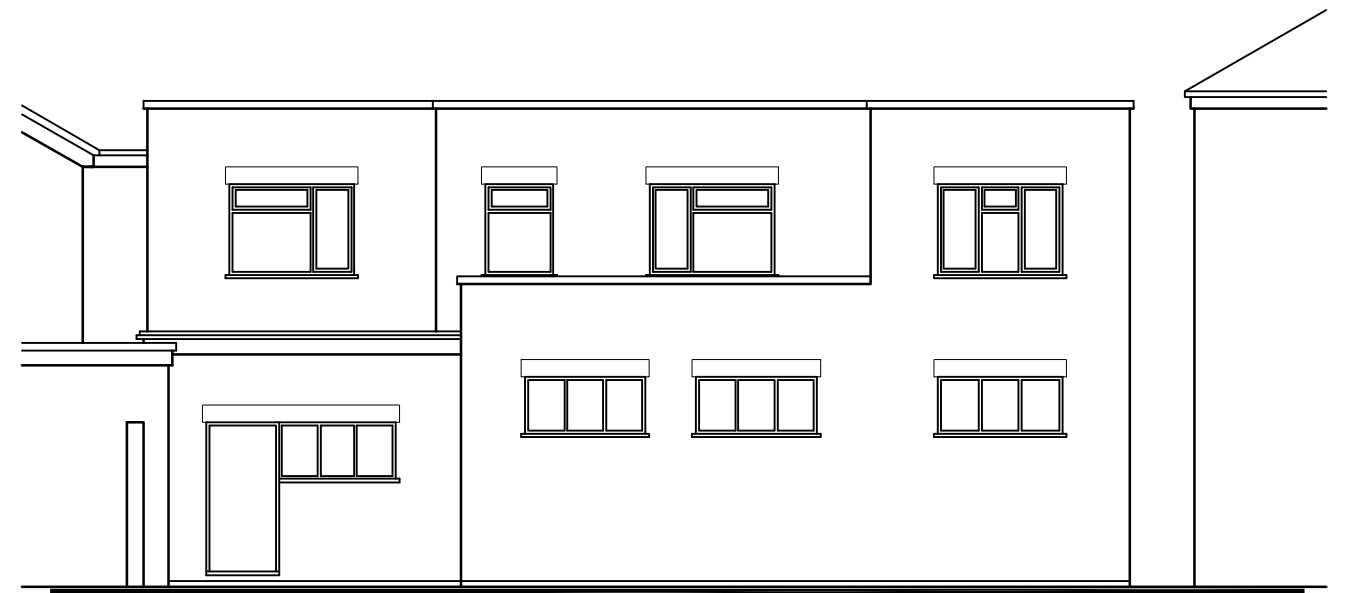

NORTH



SOUTH

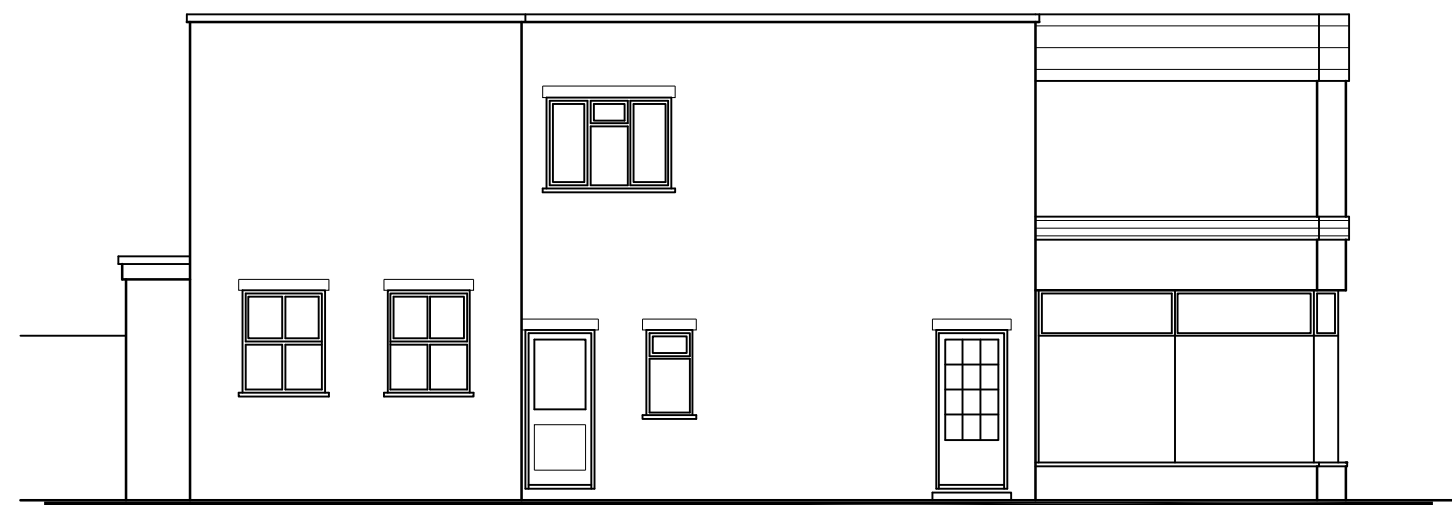

EAST

10A and 12
East Street,
Havant,
PO9 1AQ

EXISTING ELEVATIONS

Revisions

- A. Minor revisions. 14/09/15
- B. Amended boundary 17/12/15
- C.



Scale A3=1:100
Date 05/09/15
Drawn ELR/BLB/JHL

metres

10

20

30

1554-301^B