
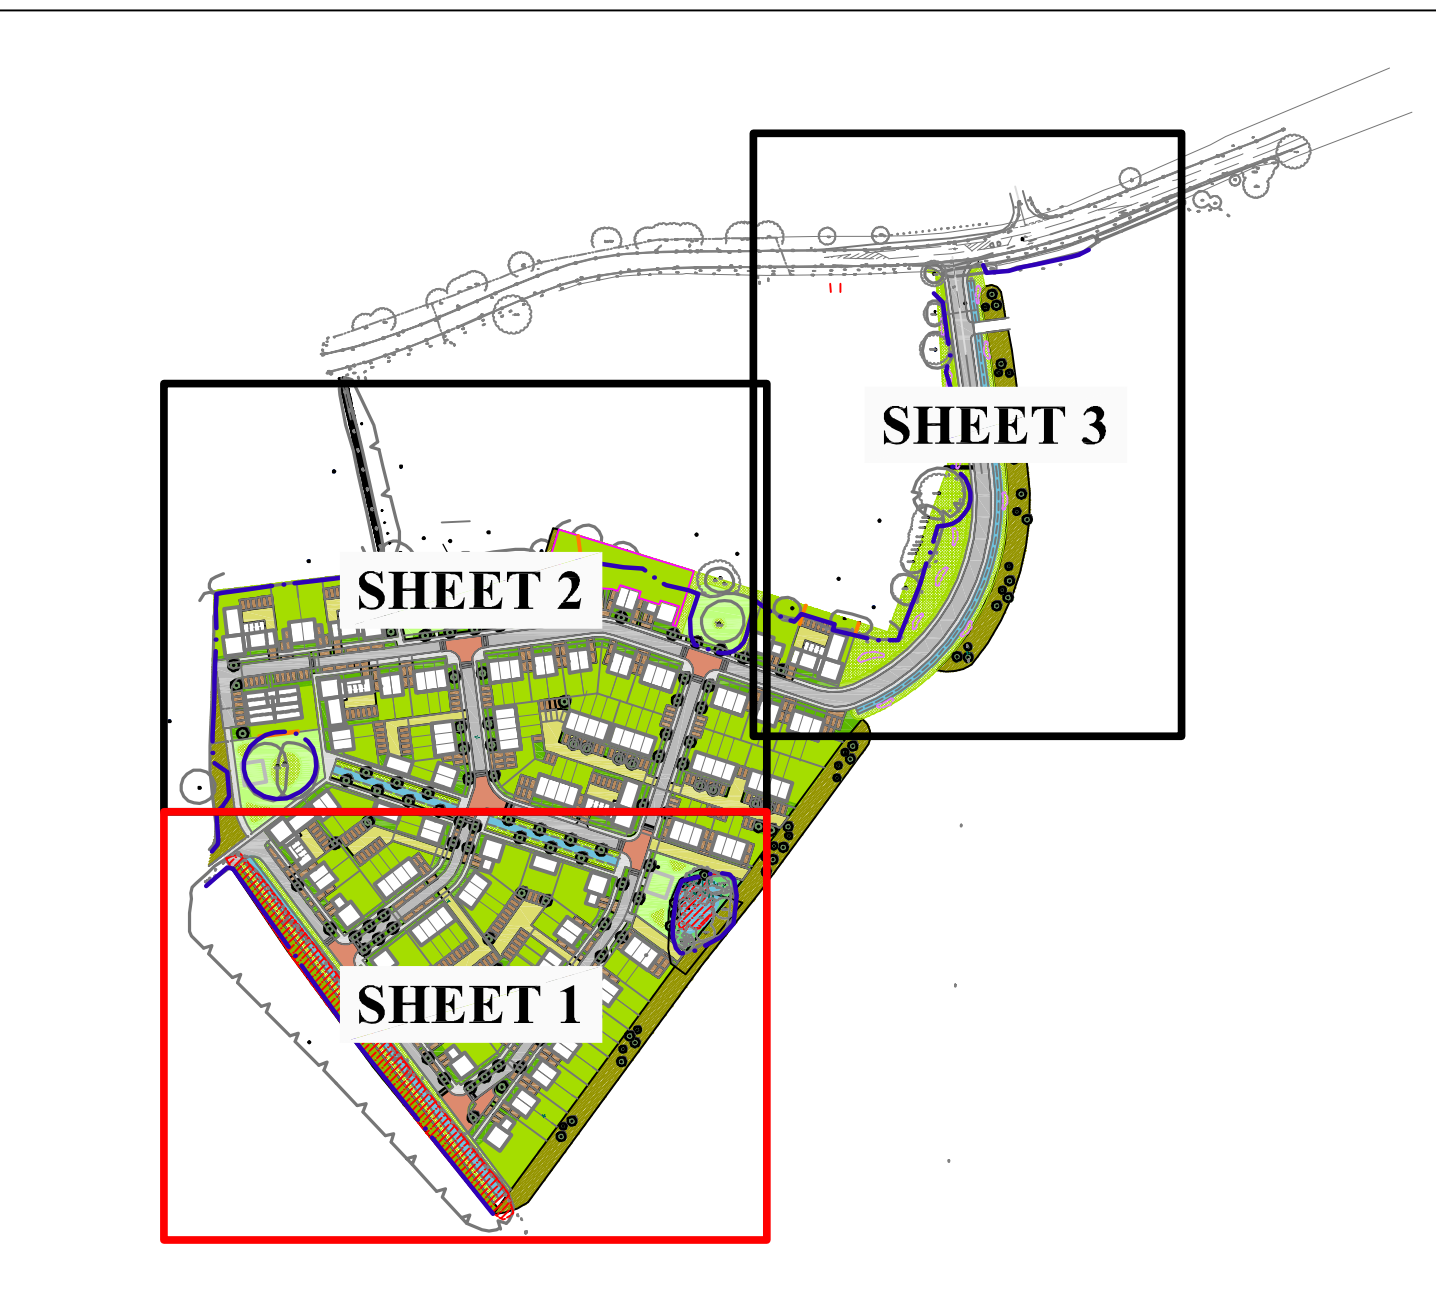


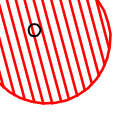

SHEET LOCATION PLAN

 Brent Harrison Landscape Architects	
project:	Barton's Road, Havant
drawing title:	Tree Protection Plan (Including Tree Retention & Removal)
drawing no.:	B/H/ 03/04 Sheet 1 Rev 1
scale:	1:250 @ A0
date:	December 2015
job no.:	0787
drawn by:	B/H/ / Terra Firma
KEY	
	Trees which can be retained and fully protected in accordance with BS5837 recommendations
	Trees and vegetation which cannot be retained with this layout
	Protective fencing to be erected in accordance with BS5837 section 6.2 and figure 2.
	Hand dug slit trench
	Hand dug post holes for close boarded fencing.