




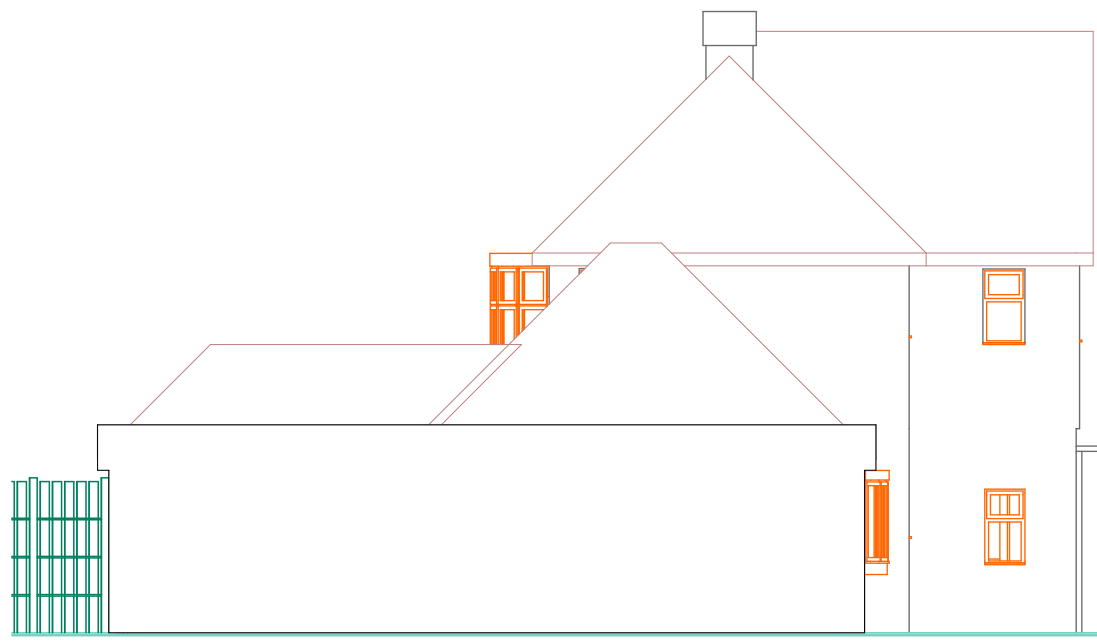

East Elev plus garage East Elevation 1:100

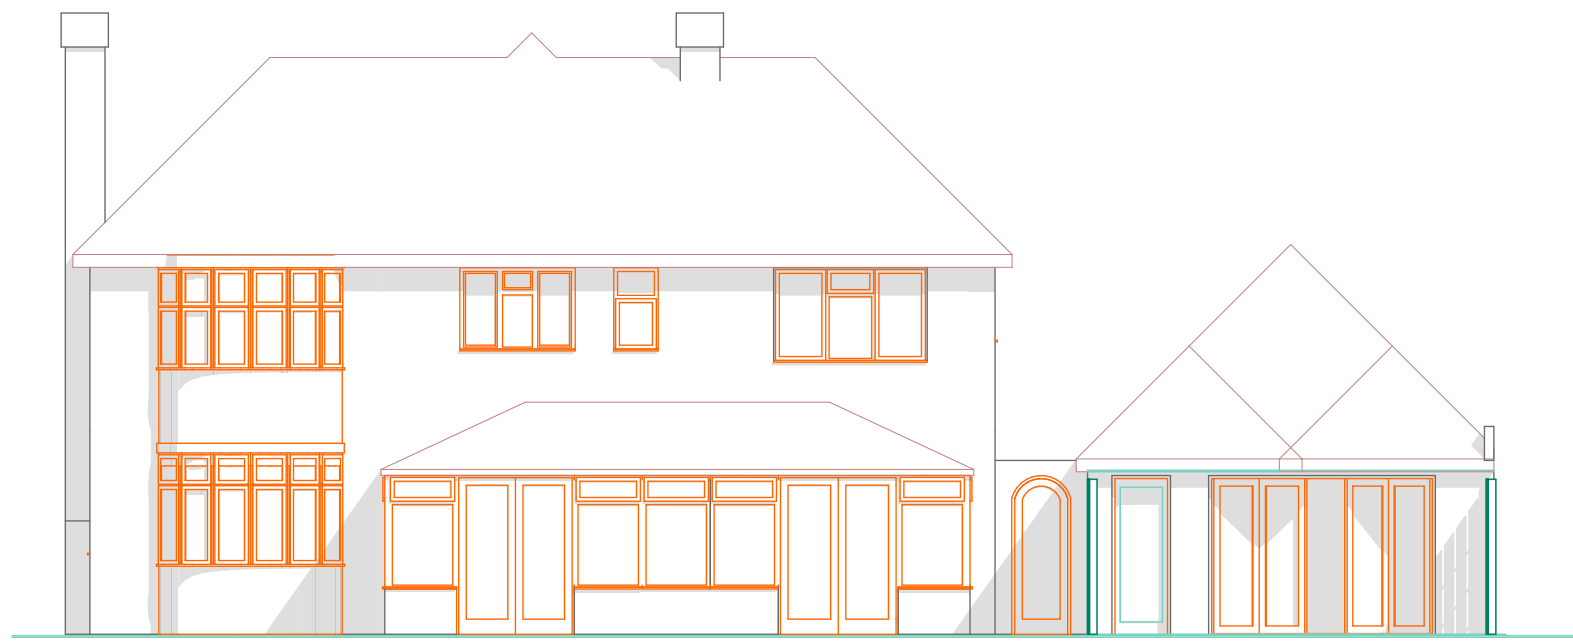



SE1 South Elevation 1 1:100

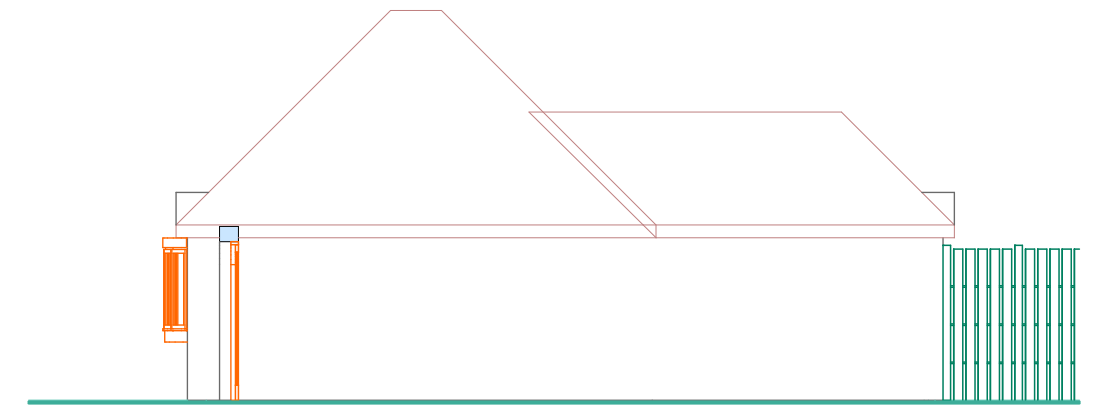


W 3 West Elevation 1:100



NE 1 North Elevation 1:100

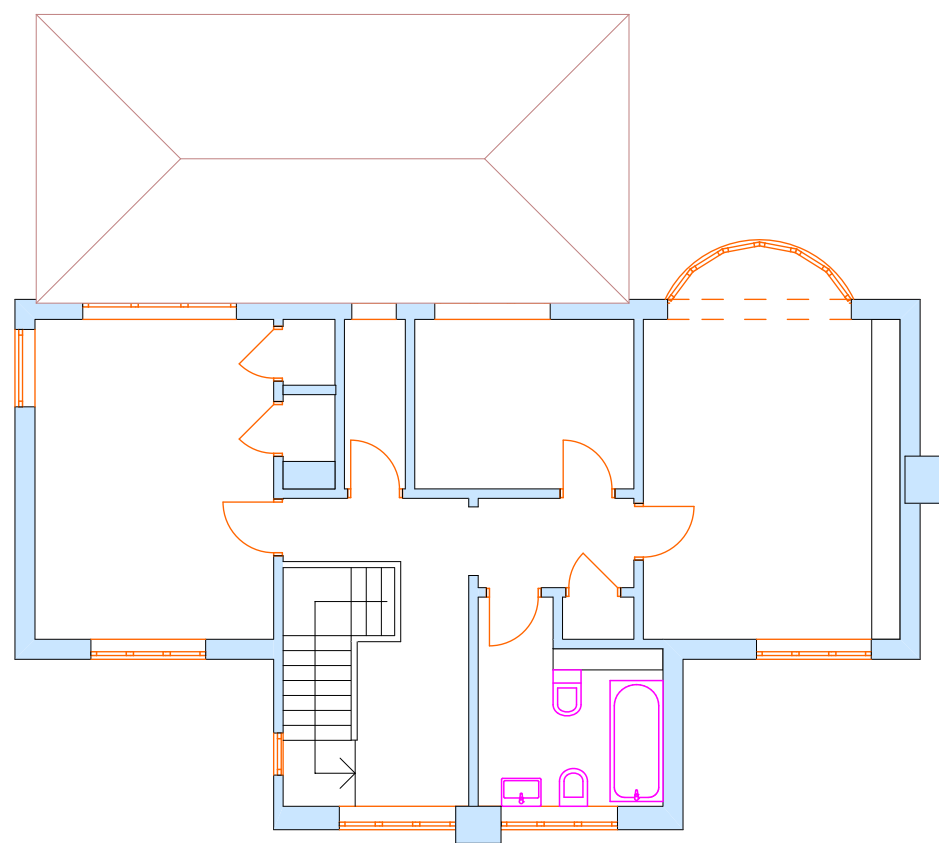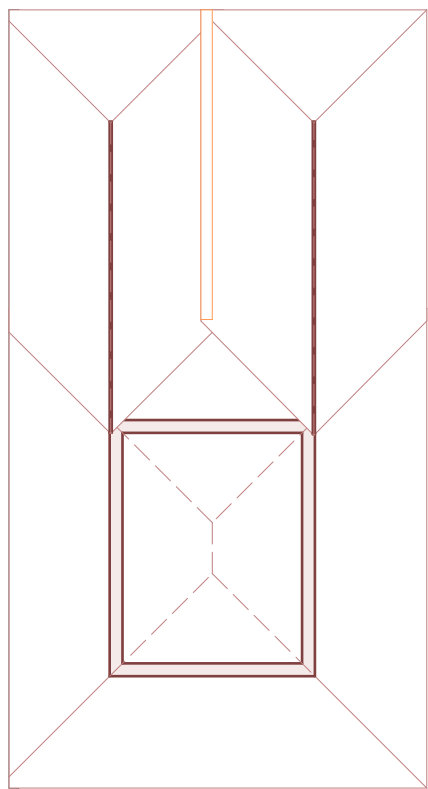

1. First floor 1:100

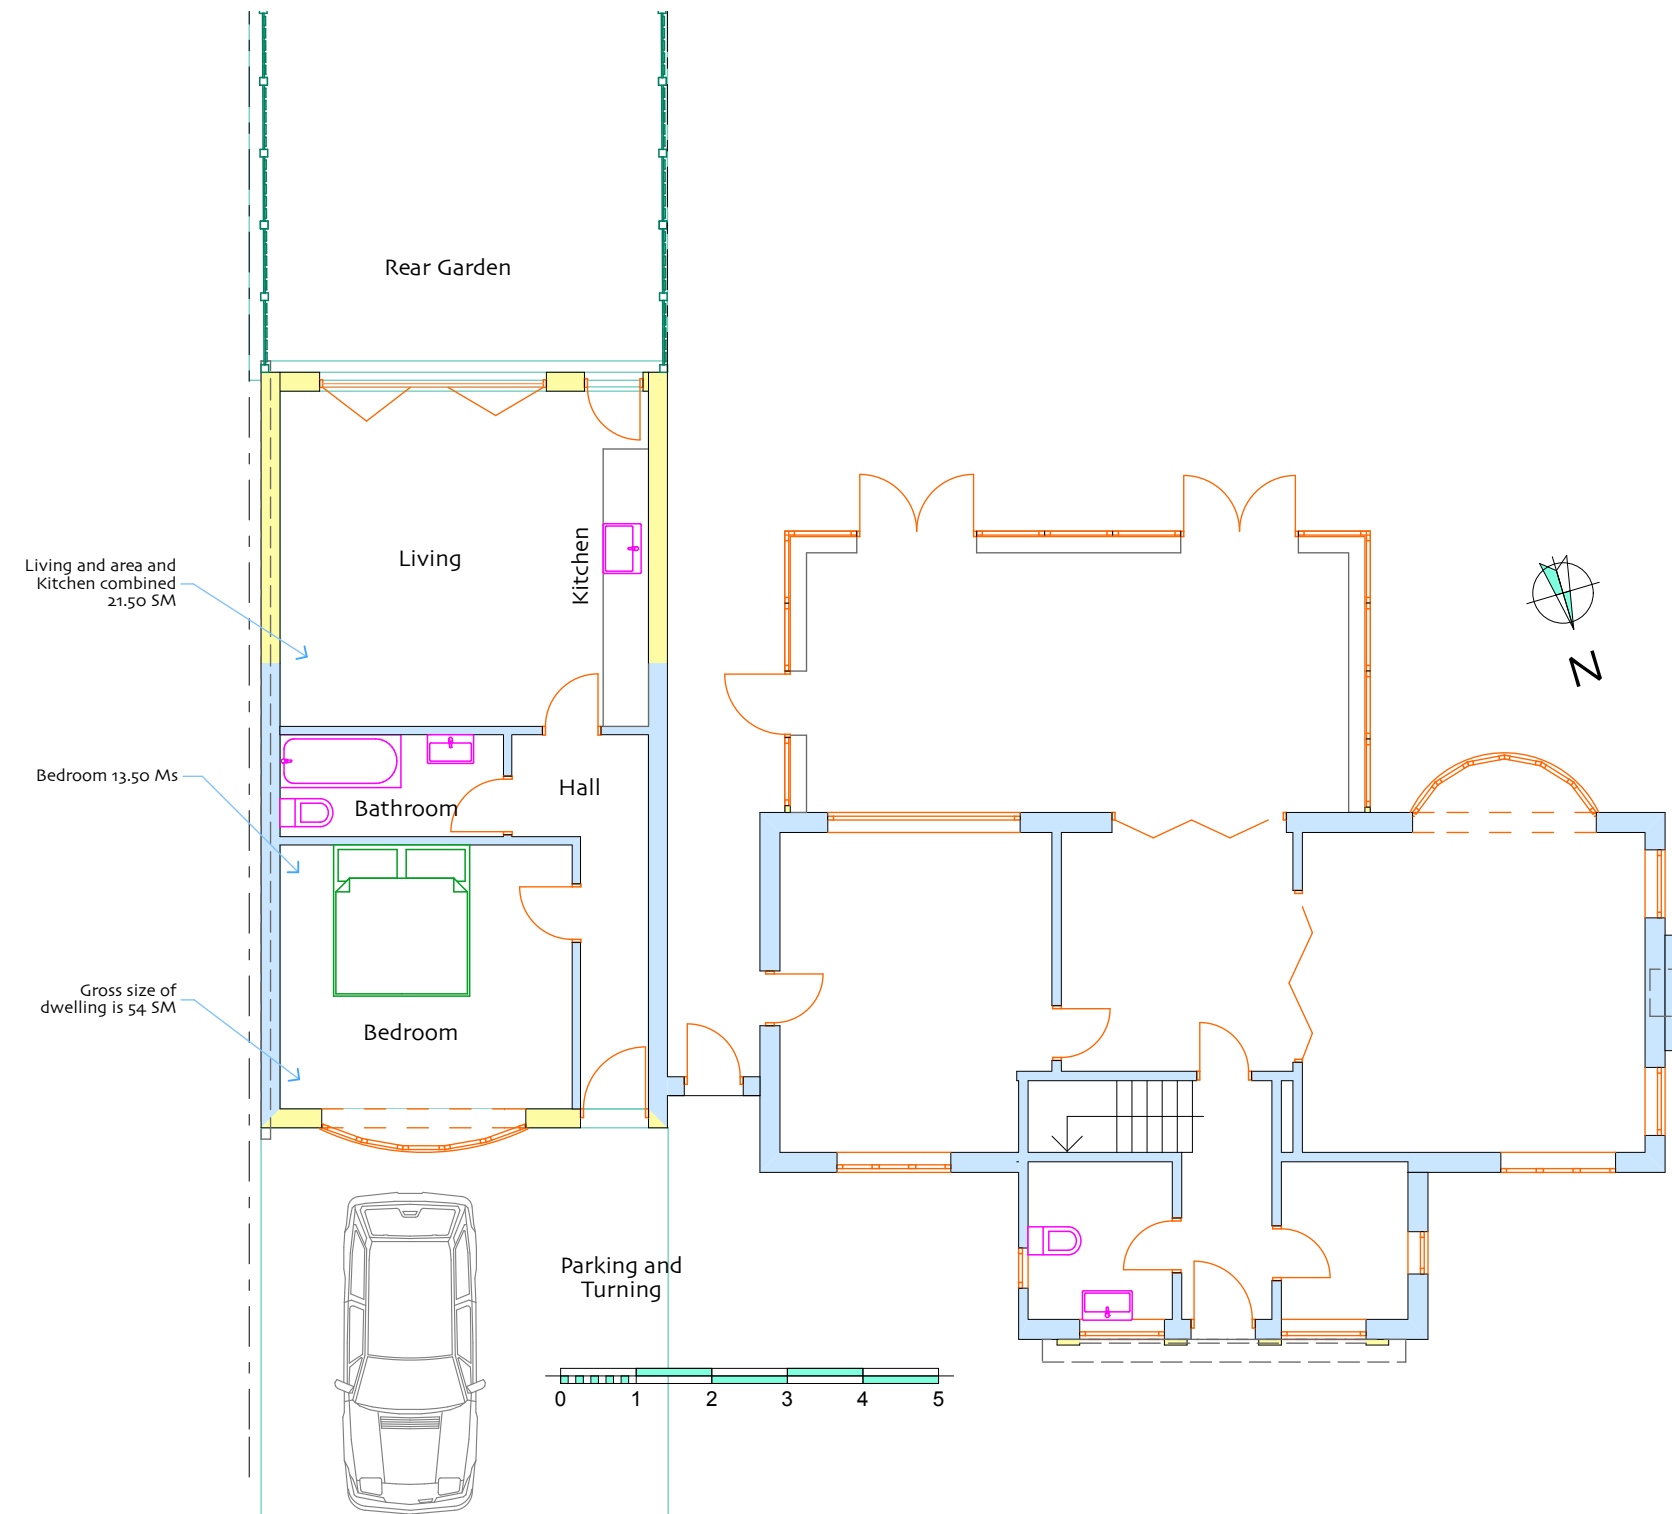

0. Ground Floor 1:100

Materials Proposed Dwelling

West North and South Wall Elevations - facing brickwork, to match the existing.
East Elevation - Render, painted white to match the existing.
Roof plain tile to match the existing.
RW Goods uPVC
External Windows and Doors - White uPVC
Rear Garden walls - 2000 close boarded fencing.

Note Existing East Elevation boundary wall to remain unaltered, fence and dwelling extension to be placed to the West adjoining this unaltered wall.



Mick Morris AADipl Architect
Waterlooville
Hants
74/PO7 7LB

Proposed dwelling

Garden of
2A Emsworth Road
Havant
Hants
PO9 2SR

Ground Floor, South Elevation 1,
North Elevation, First floor, East
Elevation, West Elevation

Drawing Status

Planning Application

The original drawing print size is A2 in landscape format

Drawing Scale

1:100

Layout ID Status Revision
E.04 ER