
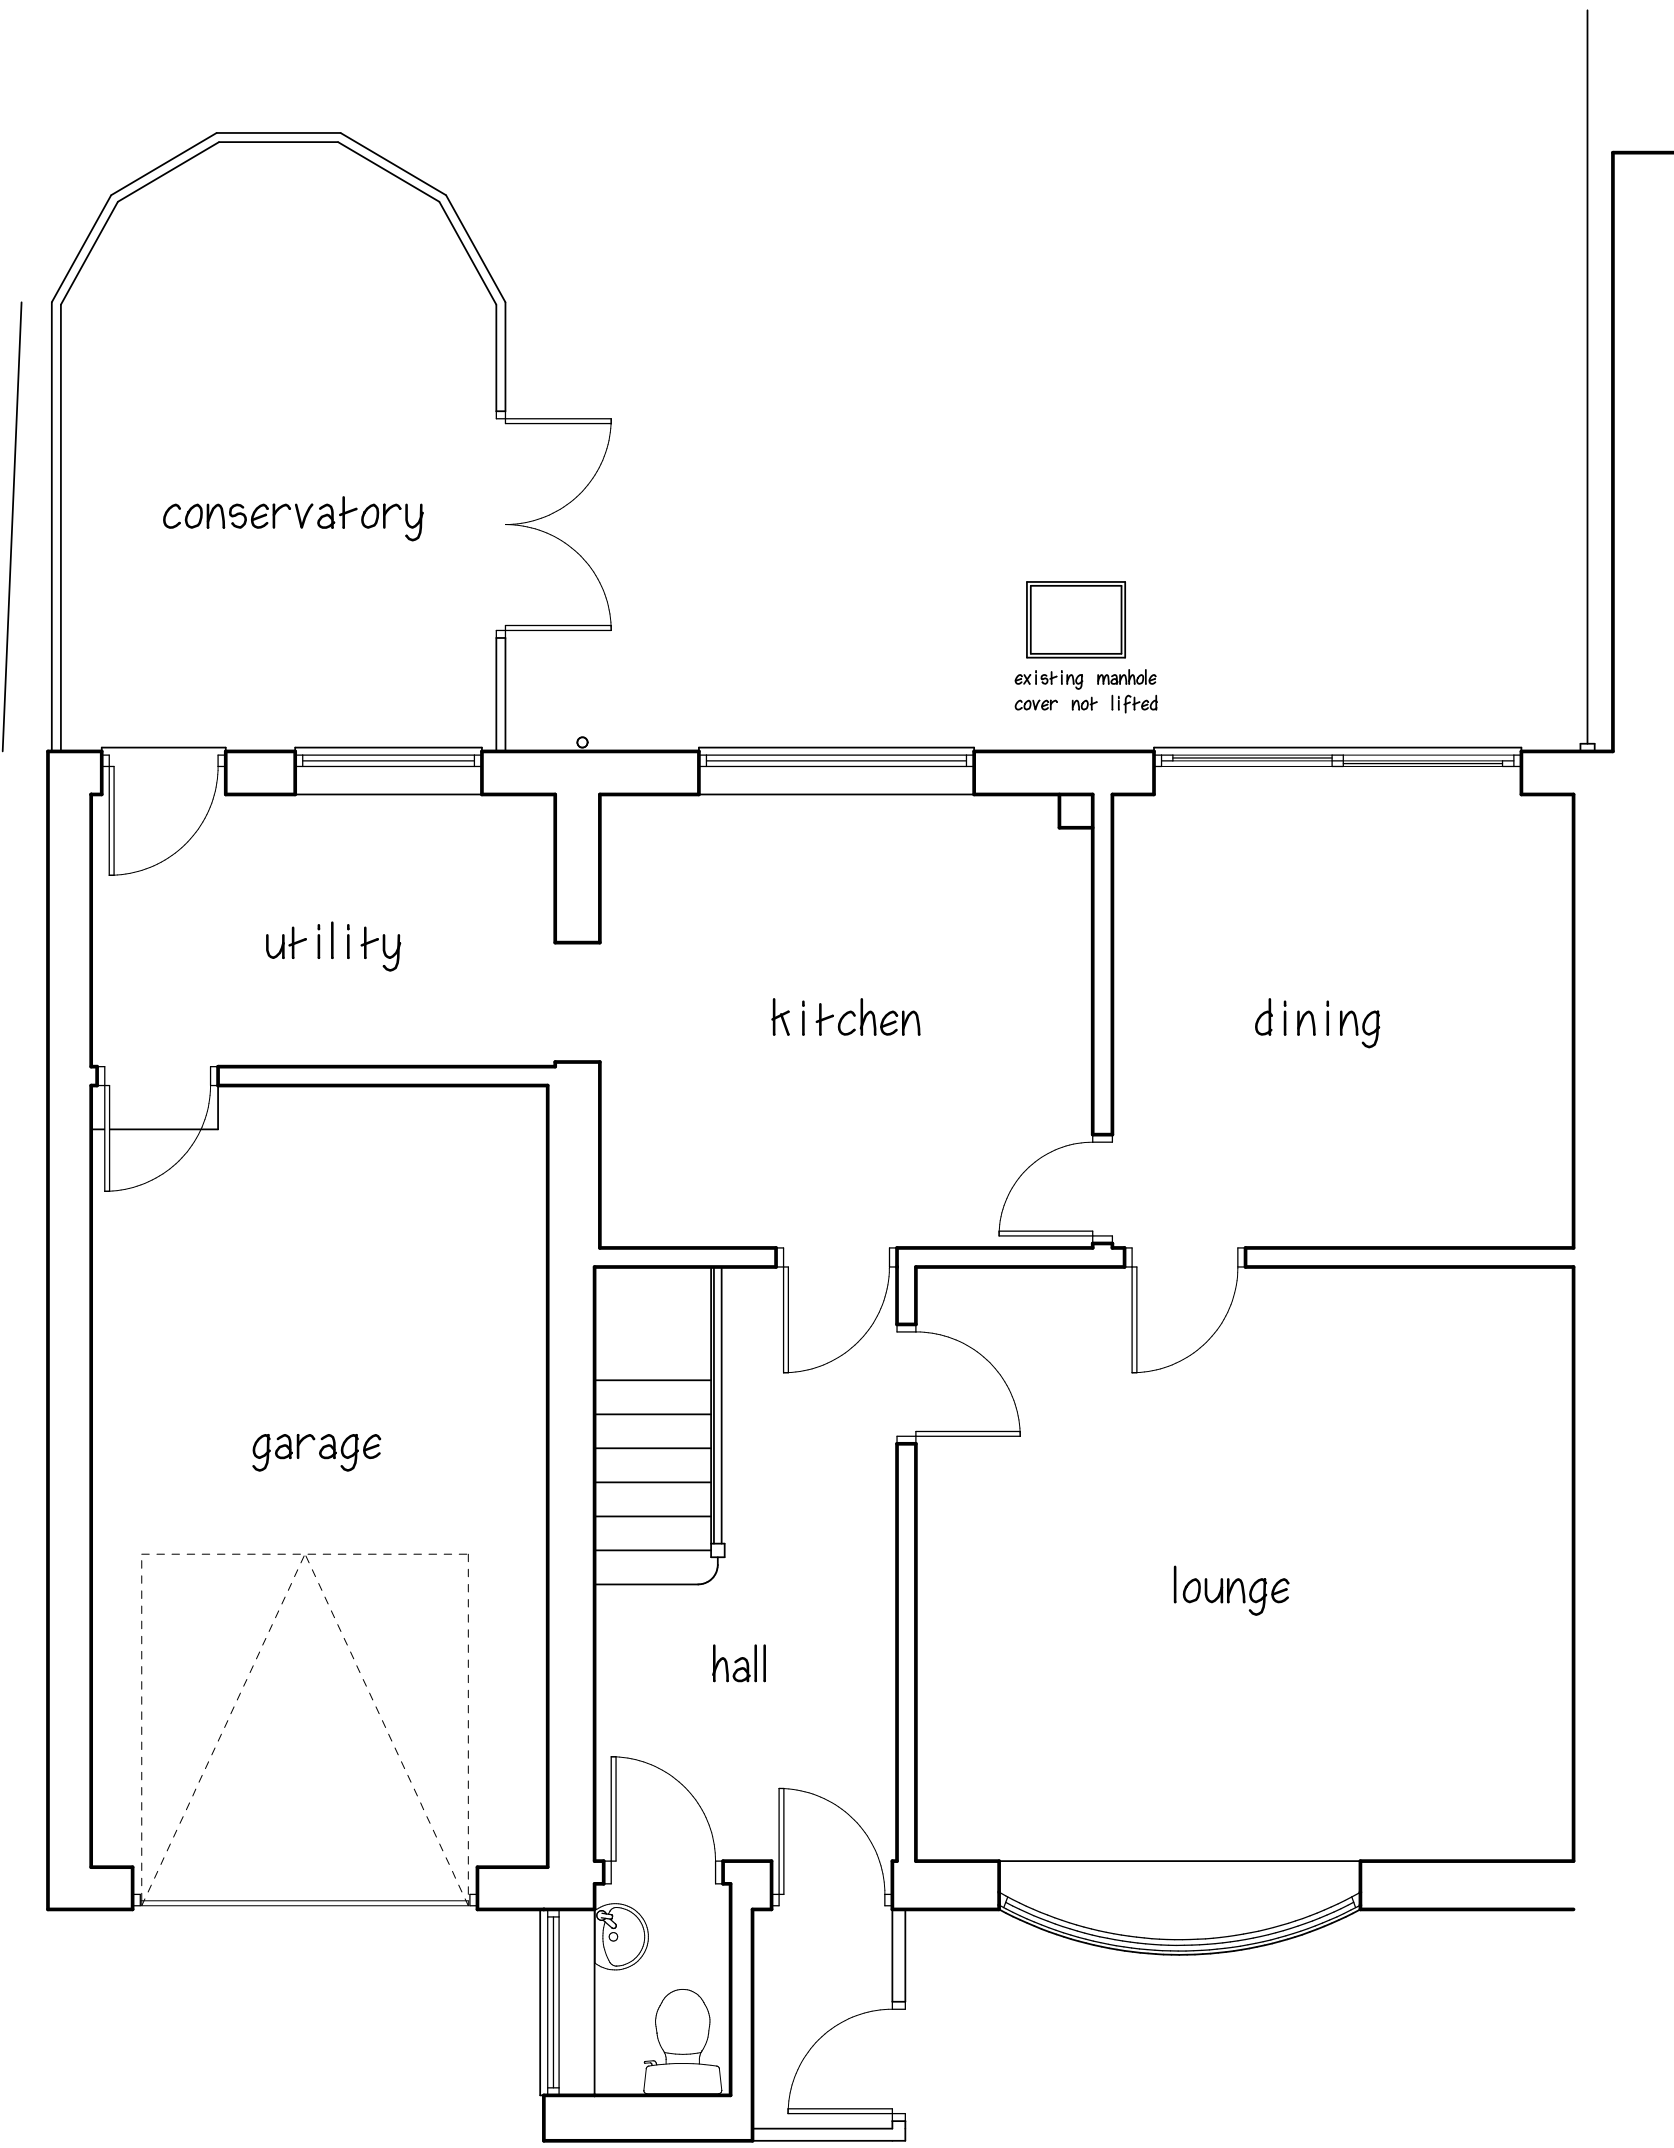


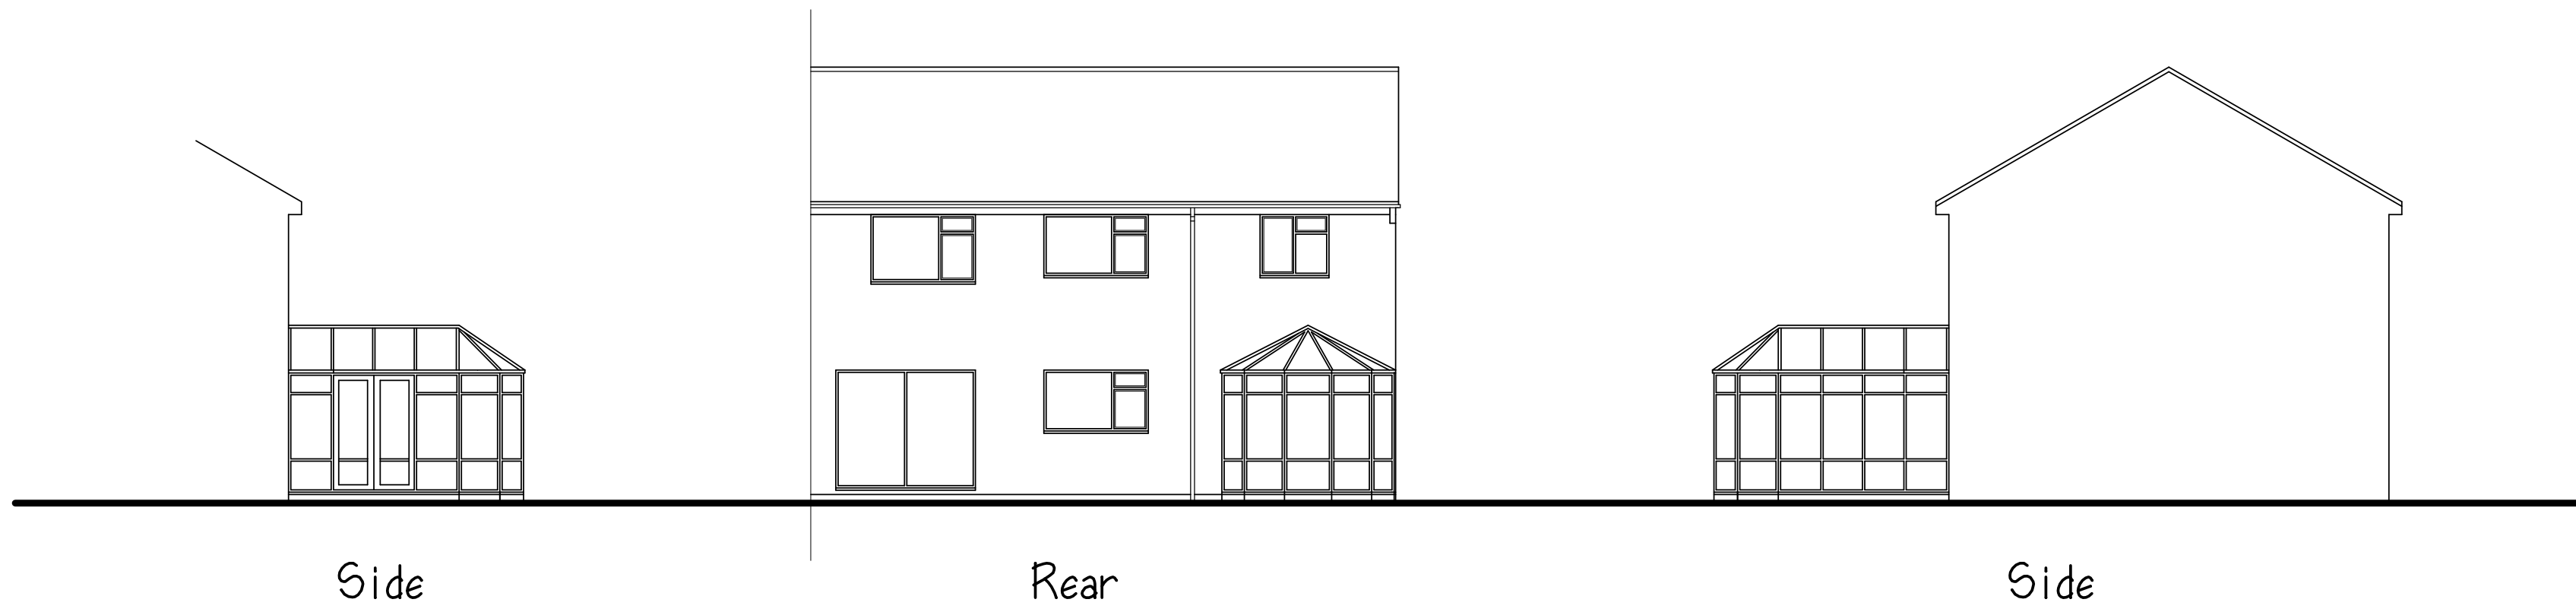

Ground Floor

MARTIN MOYSE M.R.I.C.S
Chartered Building Surveyor

Title: PROPOSED SINGLE STOREY REAR EXTENSION

Address: 14 DURHAM GARDENS,
WATERLOOVILLE,
HAMPSHIRE PO7 7BB

Scale: A1 - Plans 1 to 50, Elevations 1 to 100 Date: June 2016 Drawing No:01

This drawing does not constitute a specification of work to be done, and is to be read in conjunction with notes. All dimensions to be checked on site. This drawing is copyright ©