


HAVANT BOROUGH
COUNCIL
24 JUN 2016
RECEIVED

109 HULBERT ROAD EXSISTING SIDE ELEVATION

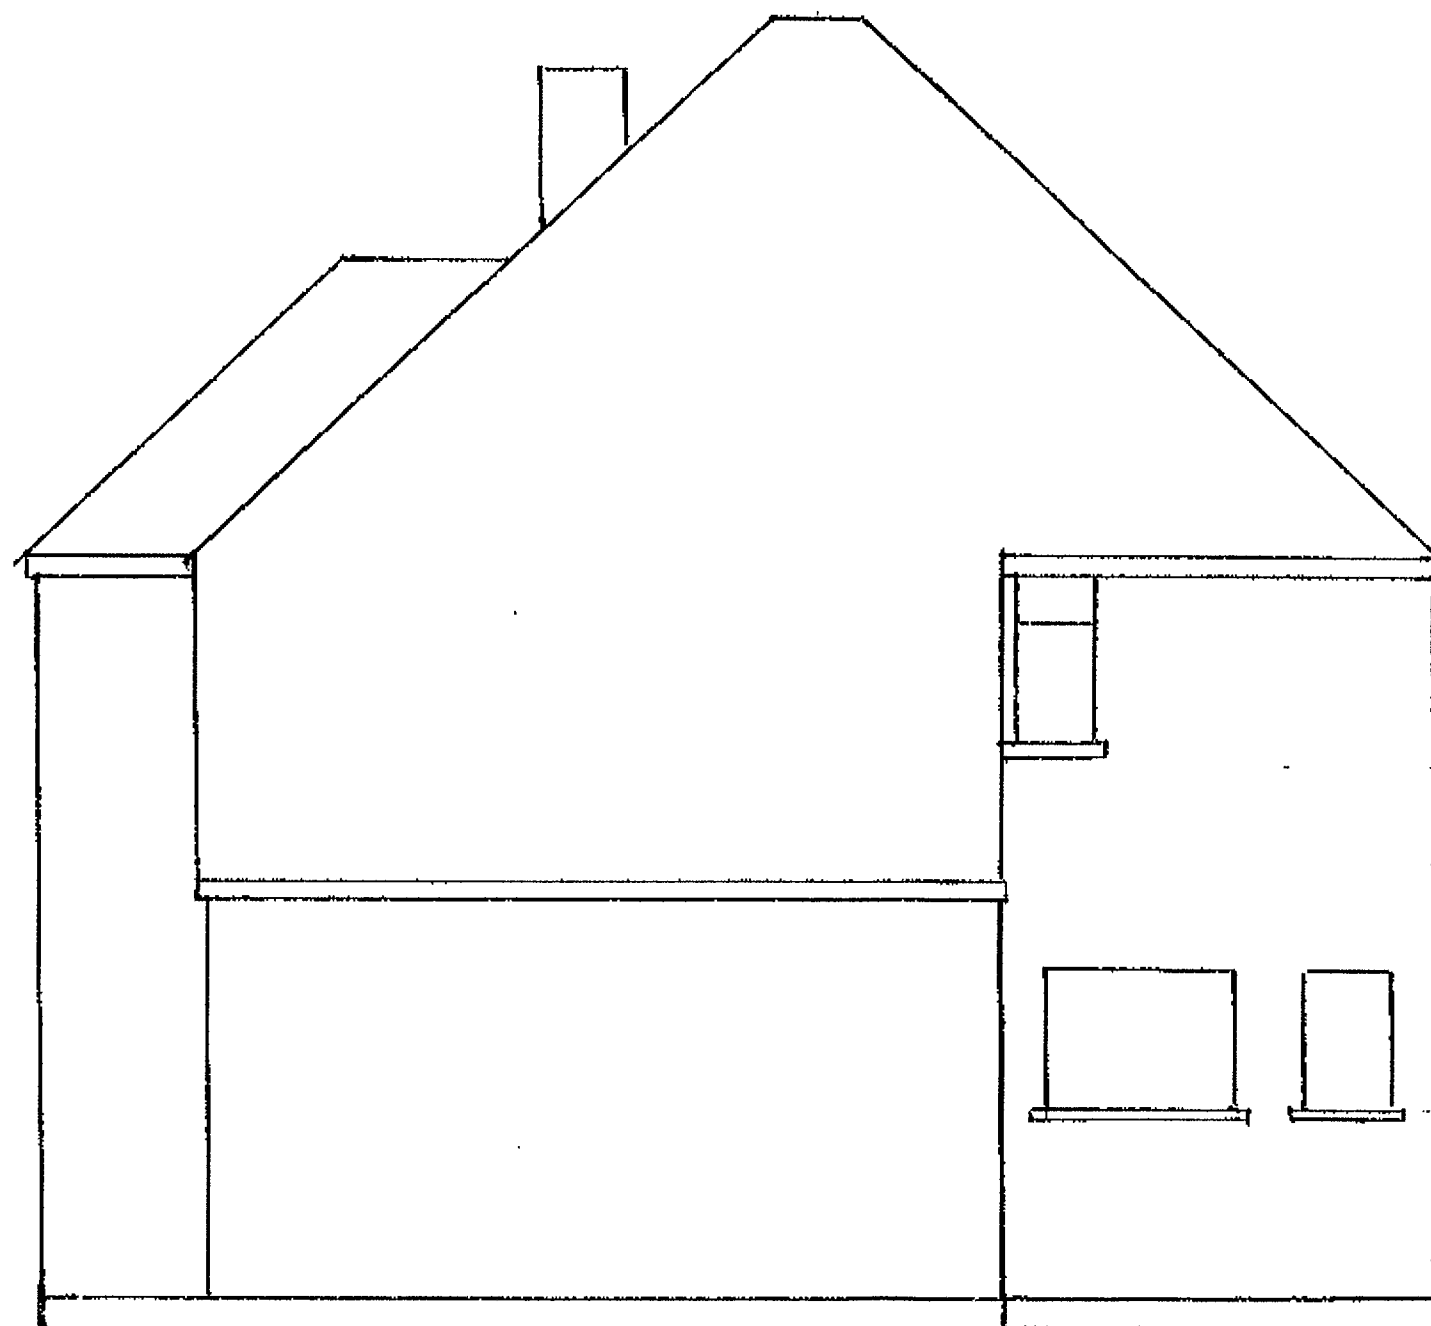

Scale 1:50.