



1 Site Section AA Proposed
1 : 200

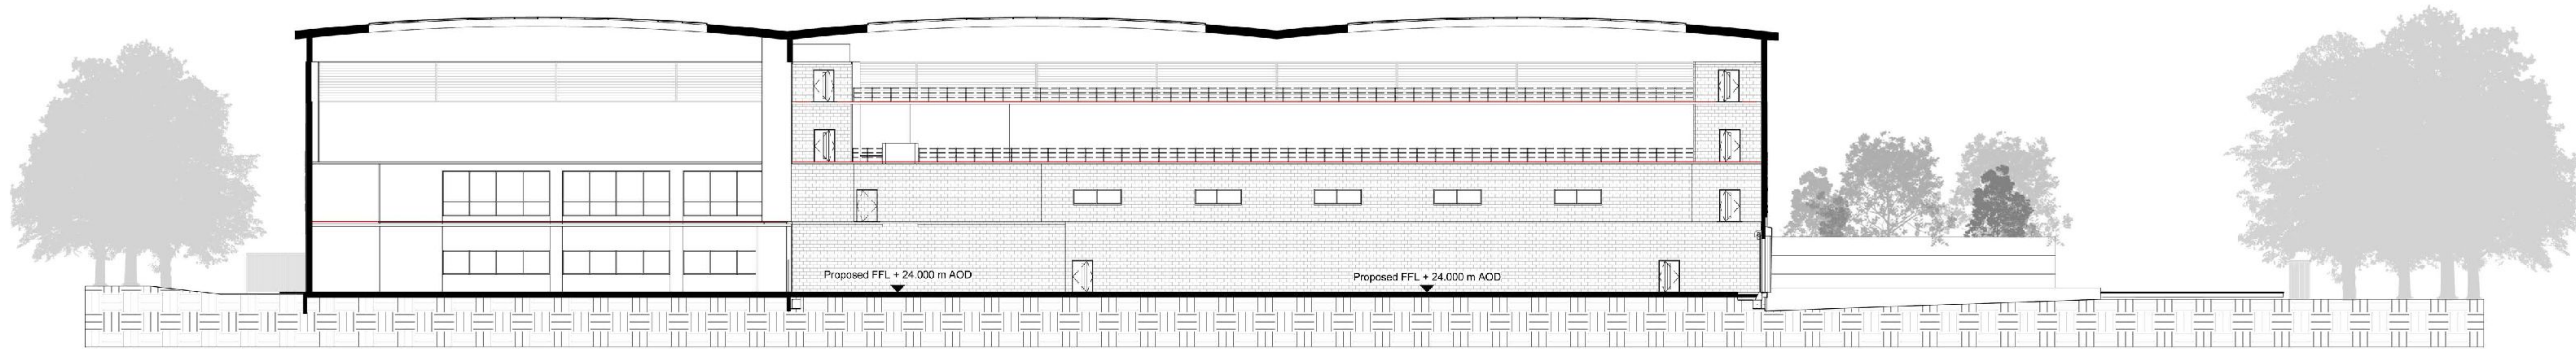

2 Site Section BB Proposed
1 : 200

Status Code (as defined in BS1192)	D3 - Issued for contractor design D3 - Issued for manufacture/procurement
Work in Progress (WIP)	Documentation (Contractual)
S0 - Initial Status of WIP	A - Issued for construction
Shared	B - Issued for construction but with comments
S1 - Issued for co-ordination	C - Comprehensive revision required
S2 - Issued for information	Archive
S3 - Issued for internal review	AB - Record Drawing
S4 - Issued for construction approval	
Documentation (Pre-construction)	
D1 - Issued for costing	
D2 - Issued for tender	

P3	JR	SL	05.10.15	Changes reflecting general amendments
P2	JW	JR	23.09.15	Building location and level amended
aw	ly	dkj	tds	complete

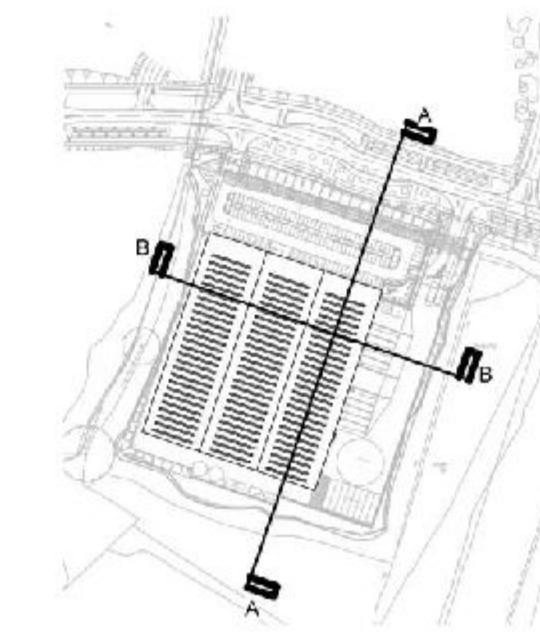

bam

BIAM Design
An operating company of
BAM Construct UK Ltd

Architecture
Interior Design
3D Visualisation
Feasibility Studies
Structural Engineering
Environmental Services
Building Information Modelling

project **B8 Warehouse, Plot 2**
Dunsbury Hill Farm

Proposed Site Section - Portsmouth CC

scale	As indicated @ A0	drawn	JW	BAM job no.	dis. status
date	23/09/15	checked	JR	4487	S2
project code	originator	zone	level	type	rate
DHF-	BAMD-	Z2-	XX-	DR-A-	13004 P3