




FRONT ELEVATION
1:100



LEFT ELEVATION
1:100



REAR ELEVATION
1:100

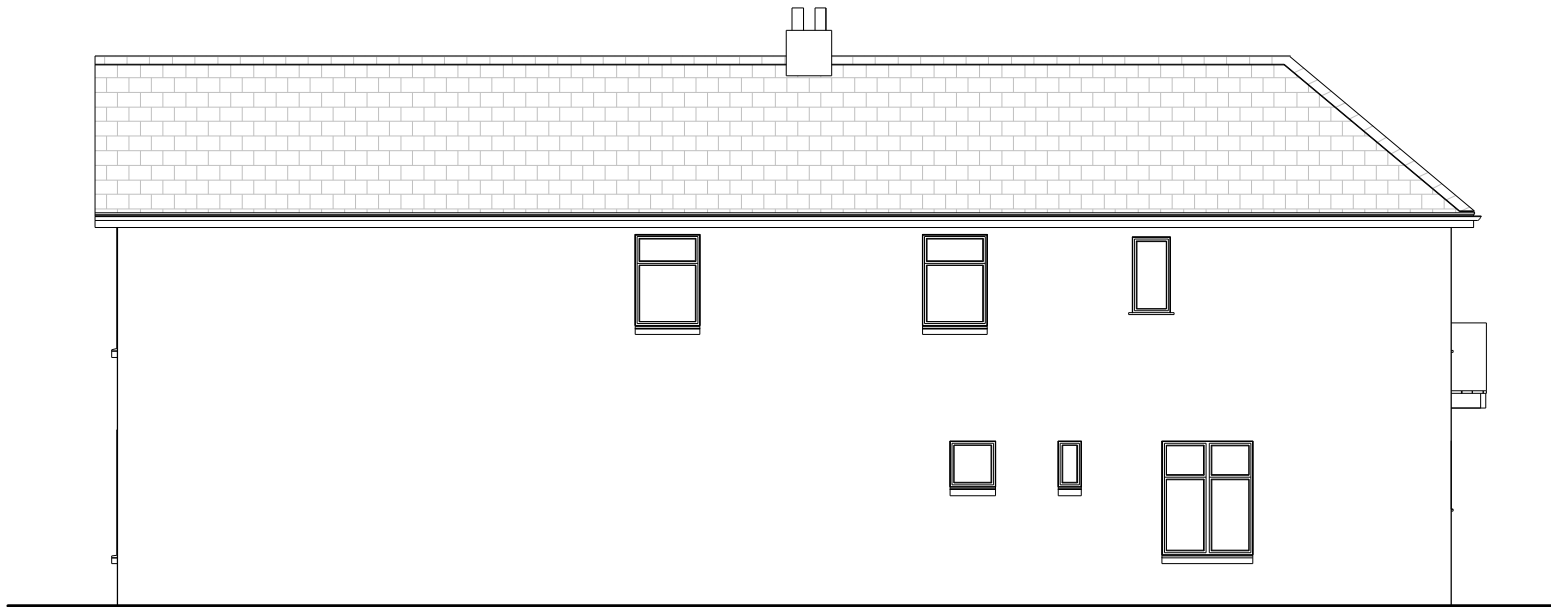

RIGHT ELEVATION
1:100

PROPOSED ELEVATIONS