



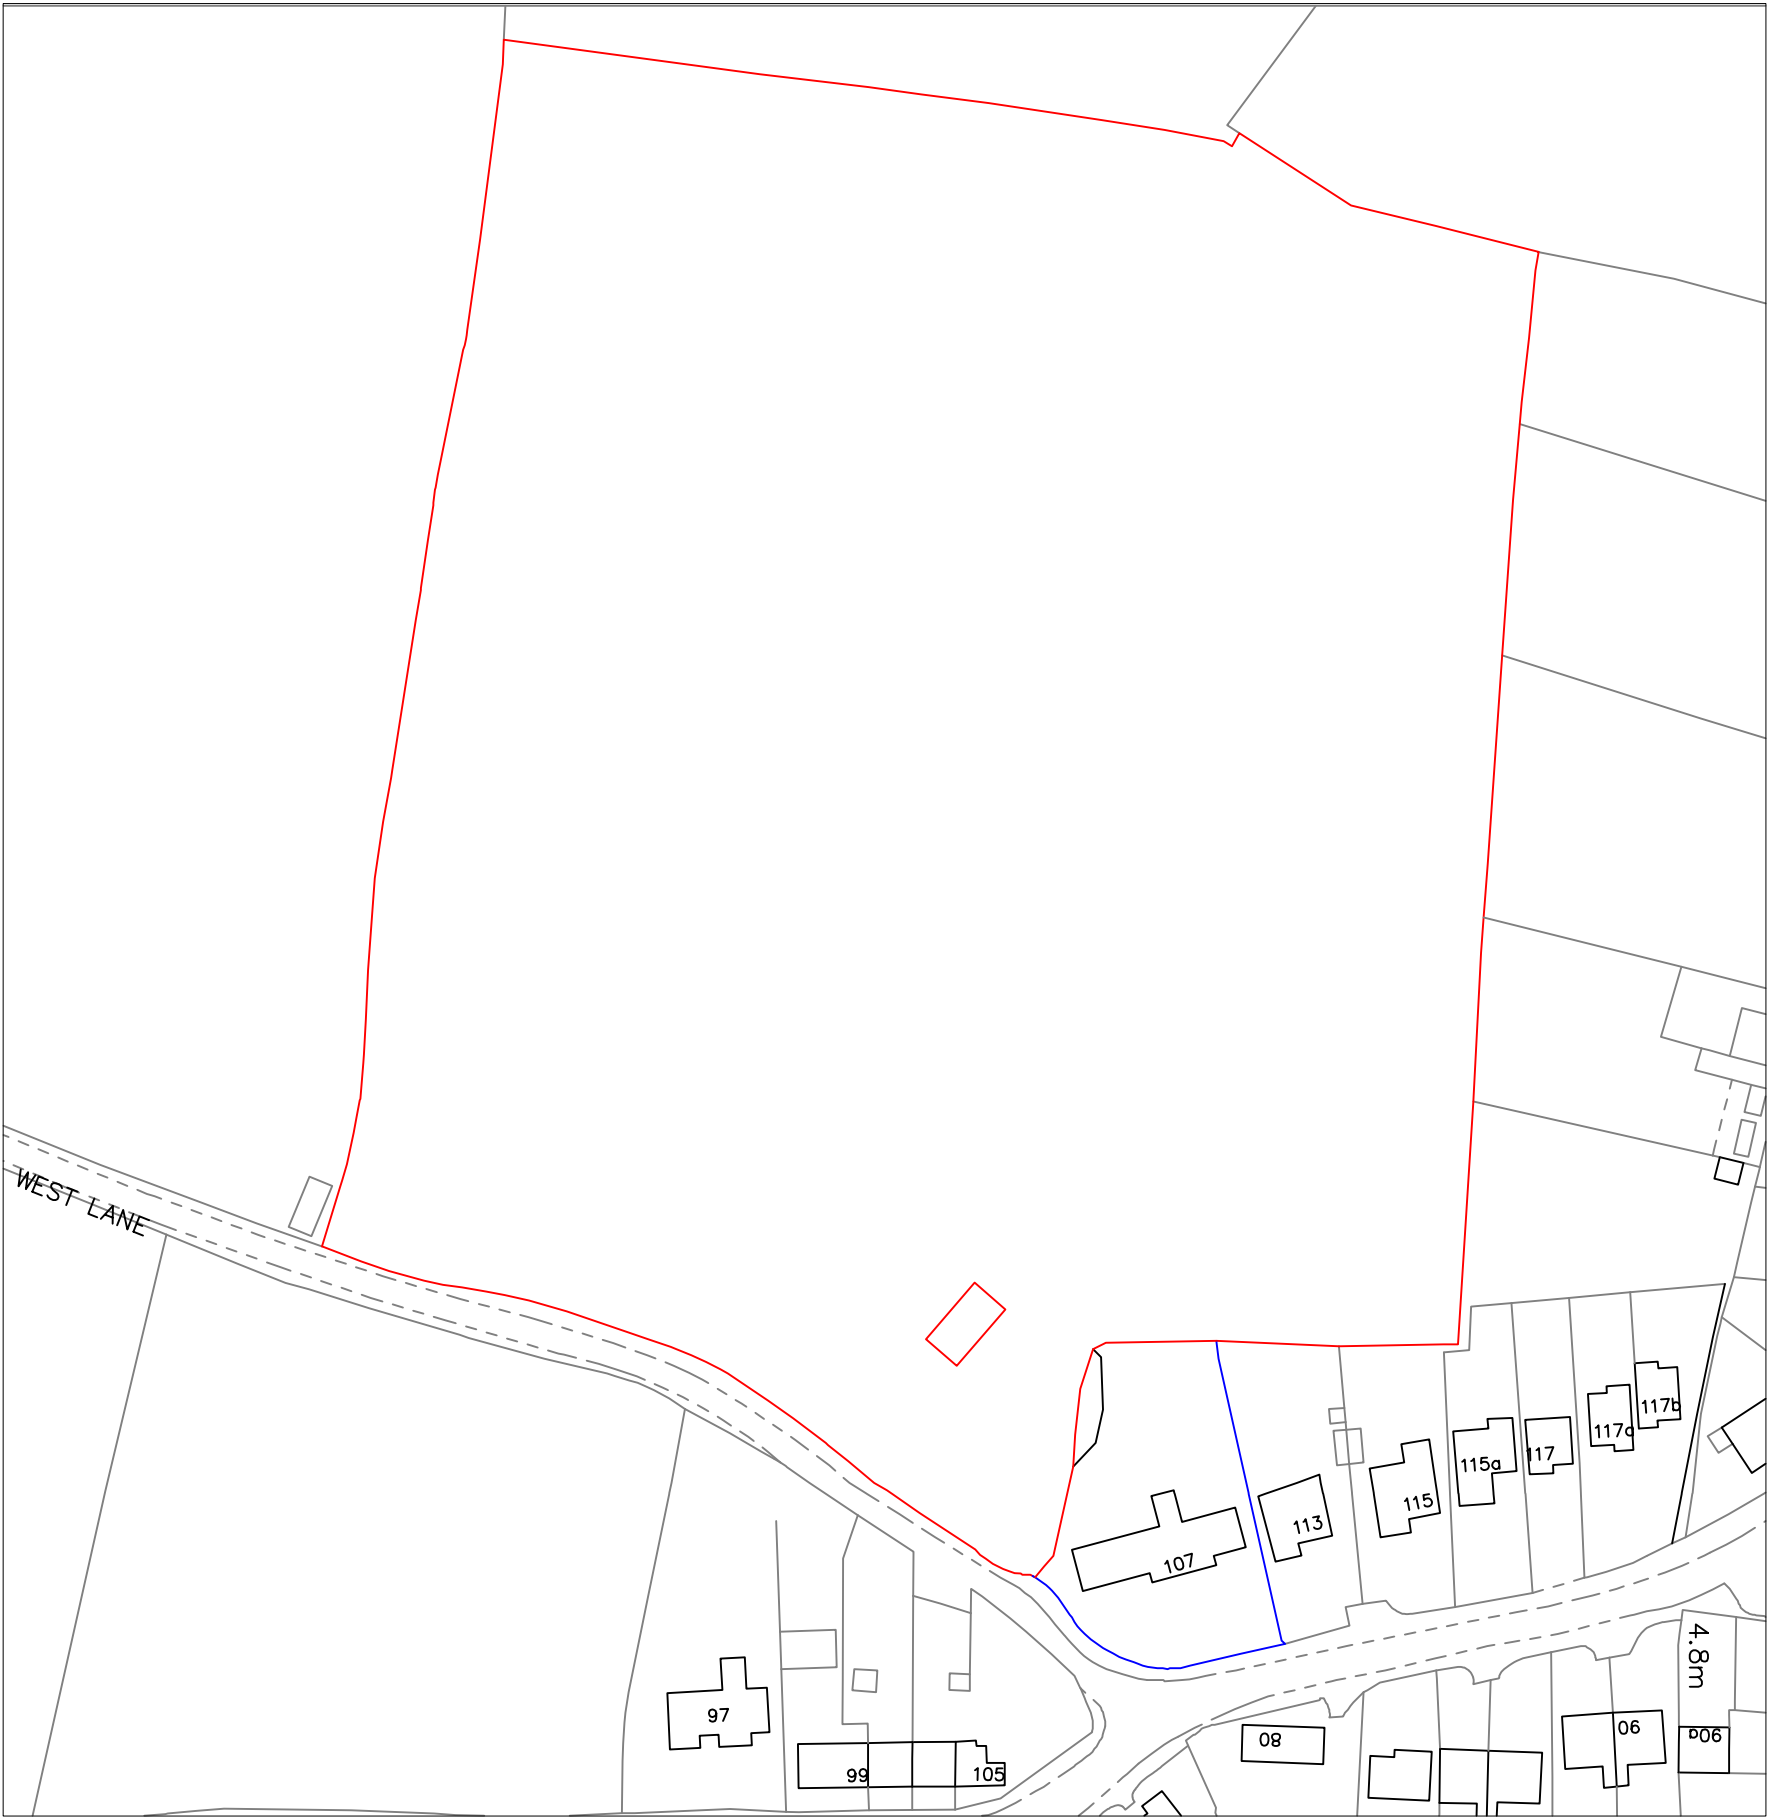

Location Plan - 1:1250

Client:	Jones
Reference:	13392 JRS
Date:	10.07.2015
Drawn:	JRS
Rev:	
Scale:	As shown

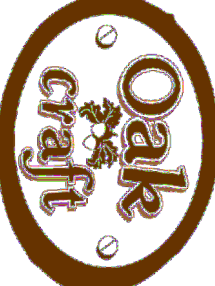

01425 402 507
www.oakcraft.co.uk
mail@oakcraft.co.uk

OakCraft at Holmsley Mill
Lyndhurst Road, Holmsley,
Burley, Hampshire
BH24 4HY

