



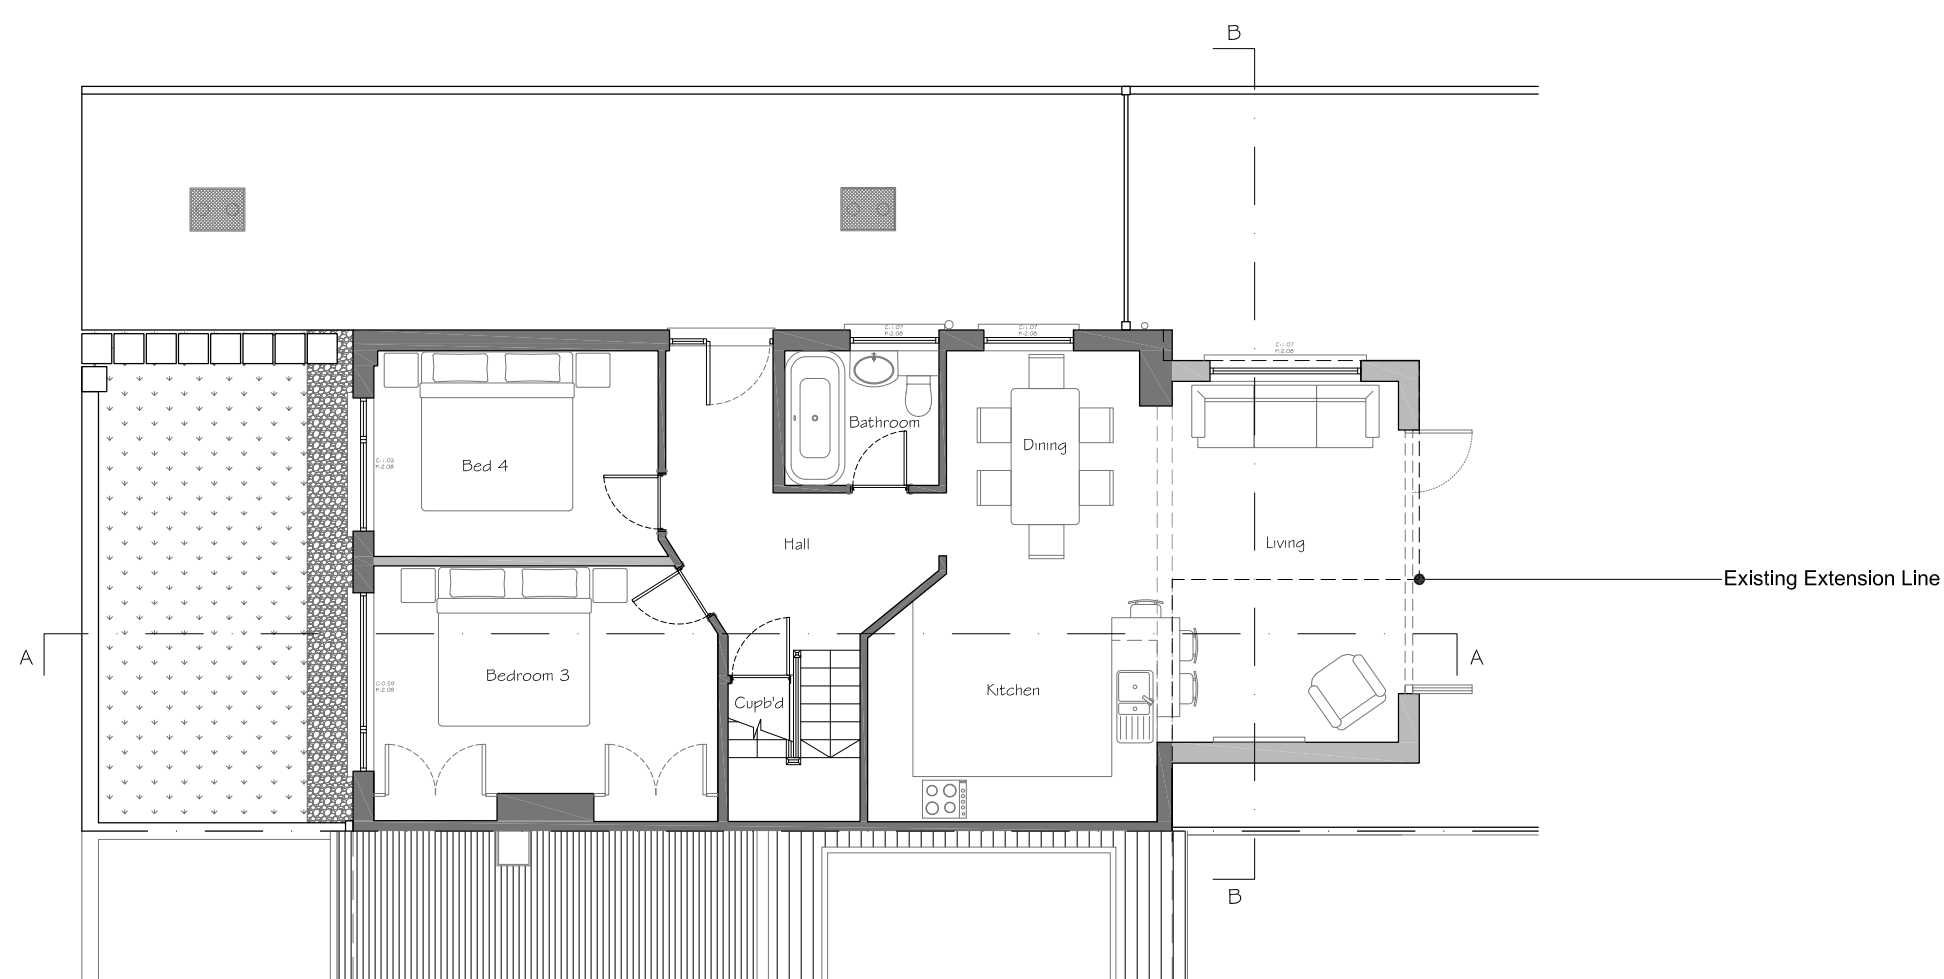

Existing Walls

New Walls

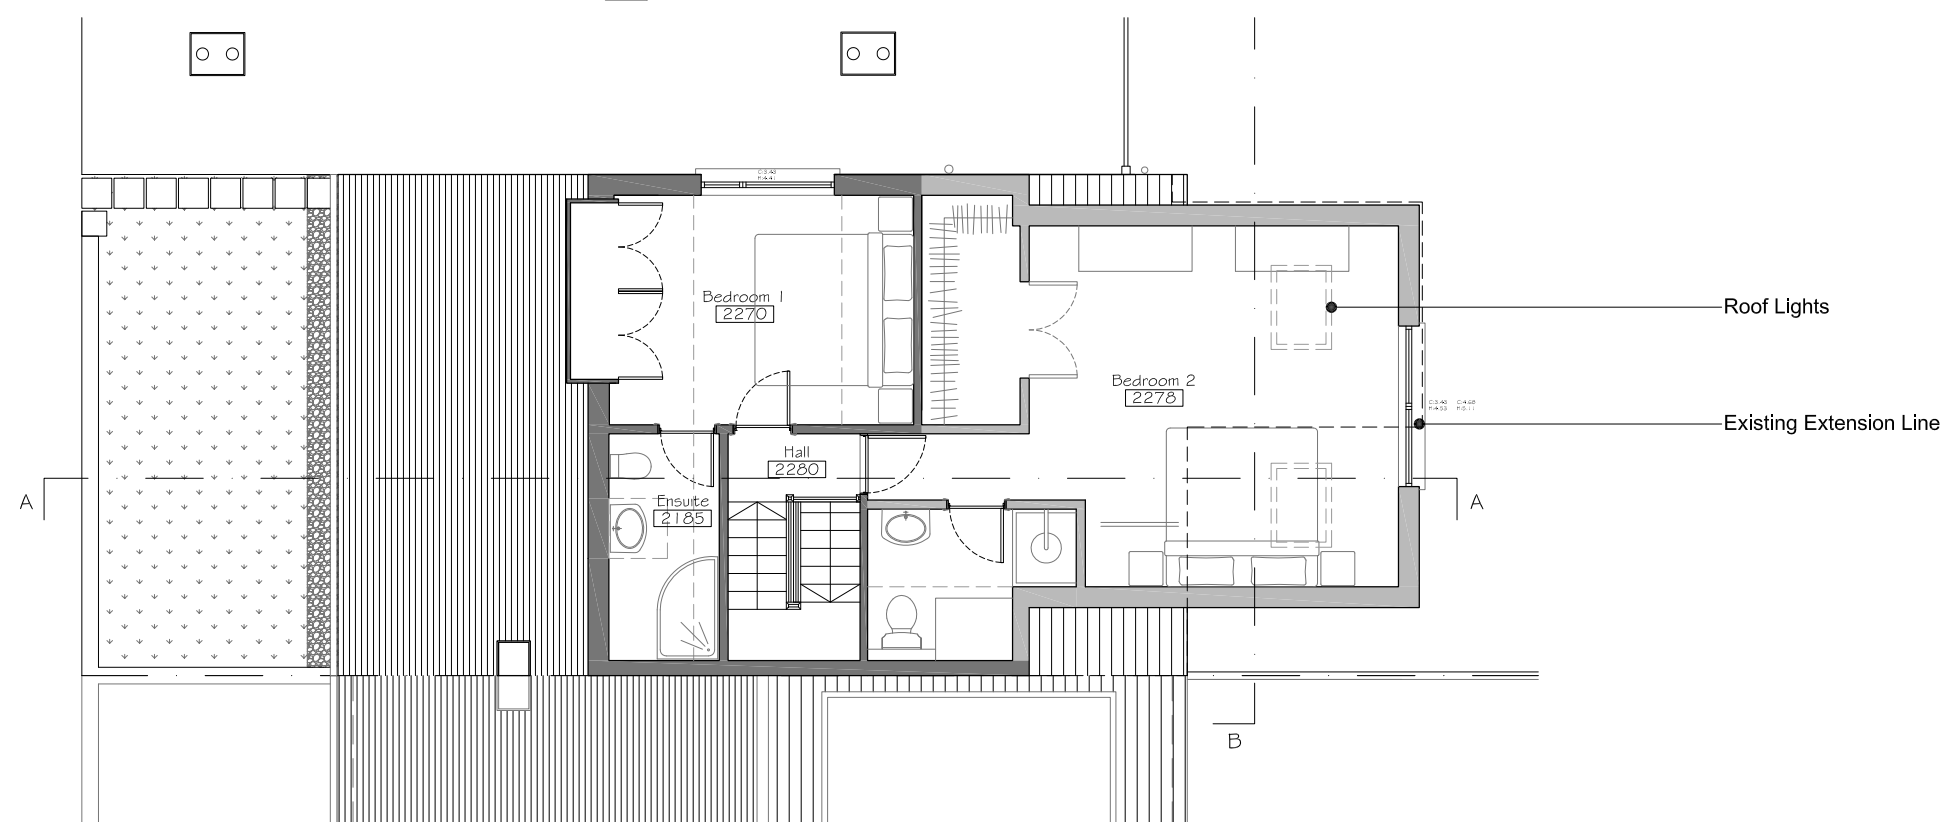

Existing Walls

New Walls

REVISIONS



© Crown copyright and database rights [2015]
Ordnance Survey 0100031673
© Local Government Information House Limited copyright and database rights [2015] 0100031673

REVISION:
A

Scale @ A3: 1:100
Date: © June 2015

DRAWING NUMBER:
204.D100 A

South Downs Office (iDraw)
51 Catherington Lane, Horndean, Hants, PO8 9HT.
Tel: 02392 346 530

Design Team
Studios

City Office (Design Drawn)
The Clock Tower, Great Southsea Street at Castle Road
Southsea, Portsmouth, Hants, PO5 3BY
Tel: 02392 837149

South Downs Office (iDraw)
51 Catherington Lane, Horndean, Hants, PO8 9HT
Tel: 02392 346 530



E: info@designteamstudios.com
W: www.designteamstudios.com