


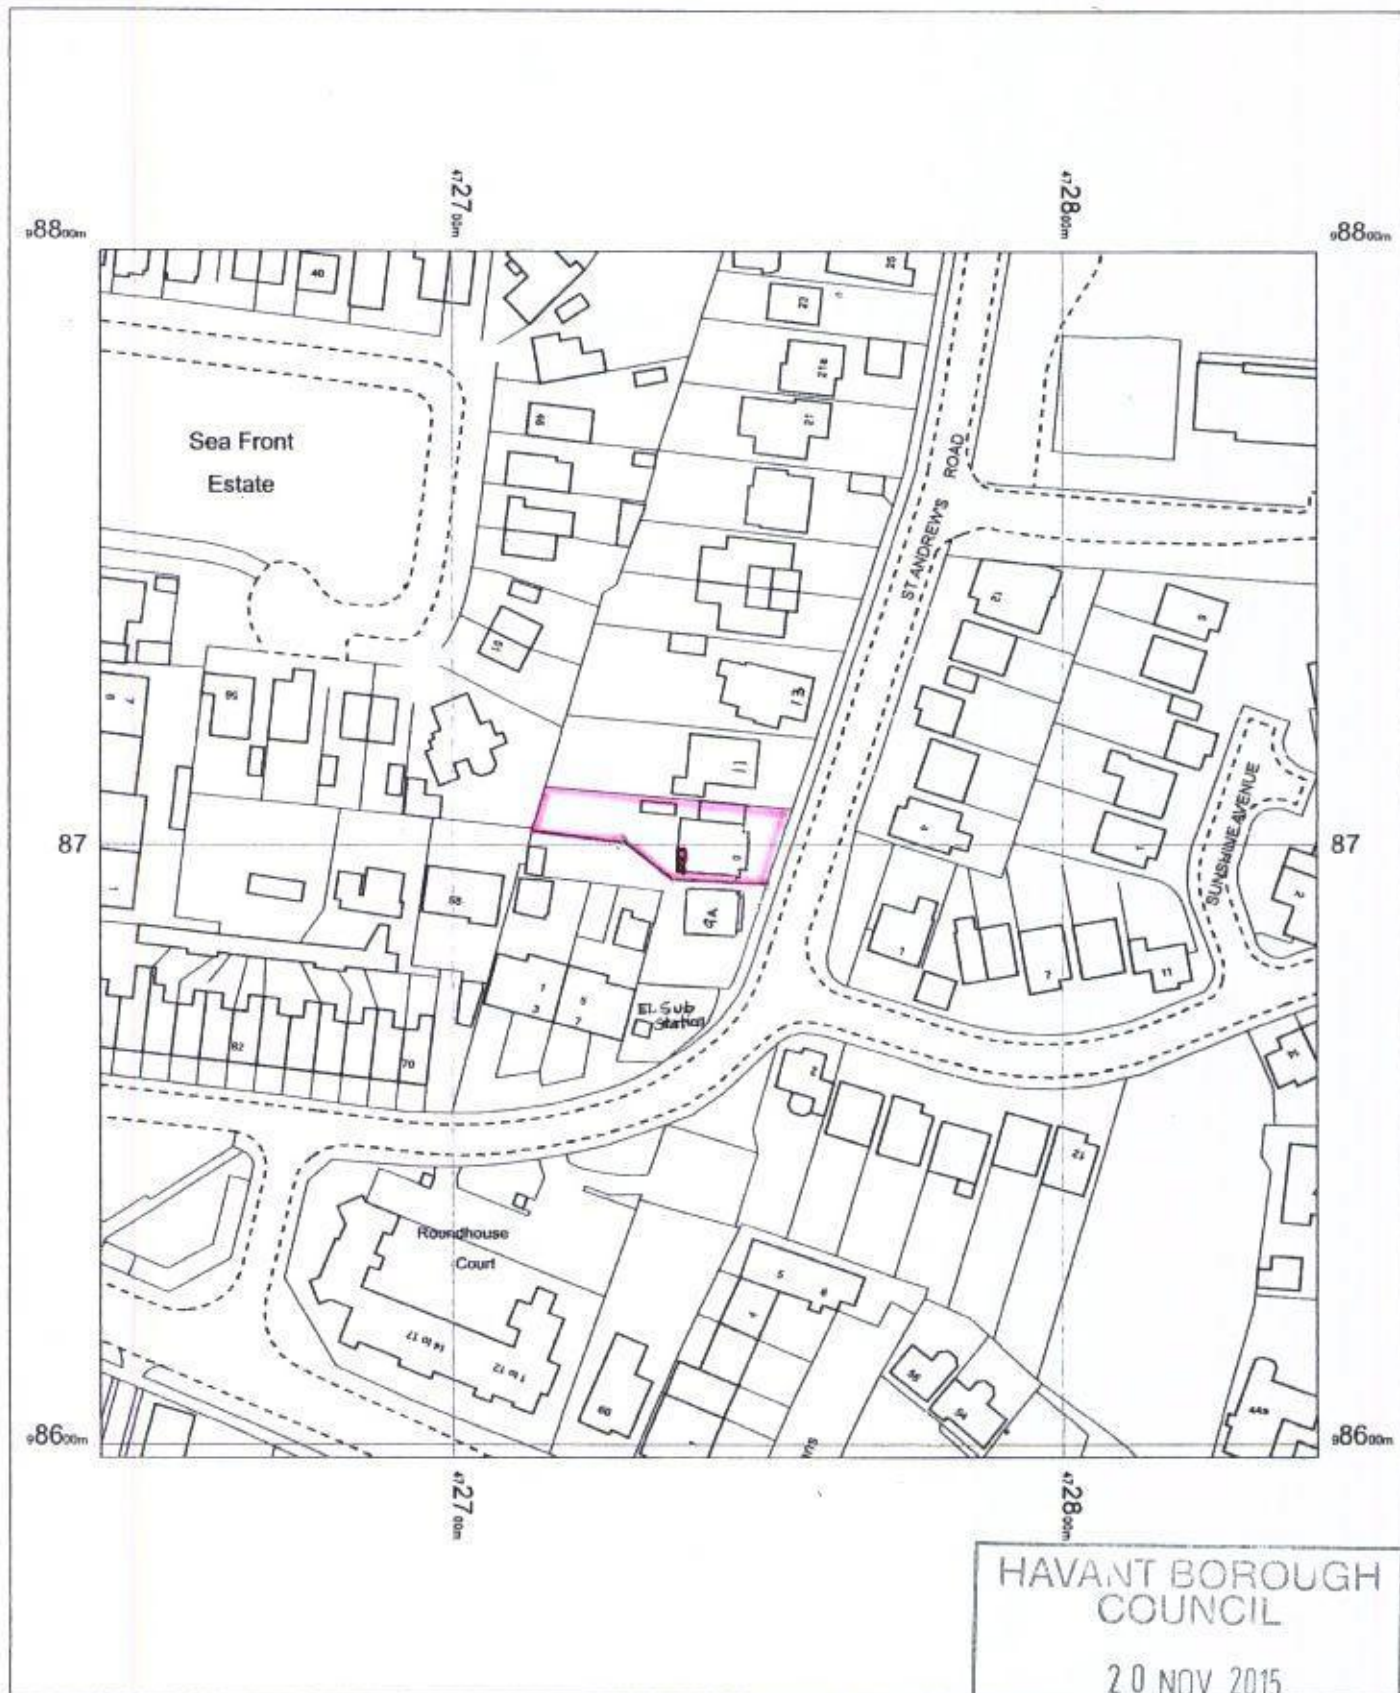

HAVANT BOROUGH
COUNCIL
20 NOV 2015
RECEIVED

9 St Andrews Road, Hayling
Island, Hampshire, PO11 9JN
A 9A

OS MasterMap 1250/2500/10000 scale
21 May 2015, ID: CM-00430860
www.centremapslive.co.uk
1:1250 scale print at A4, Centre: 472742 E, 98896 N
©Crown Copyright Ordnance Survey. Licence no.
100019980

