

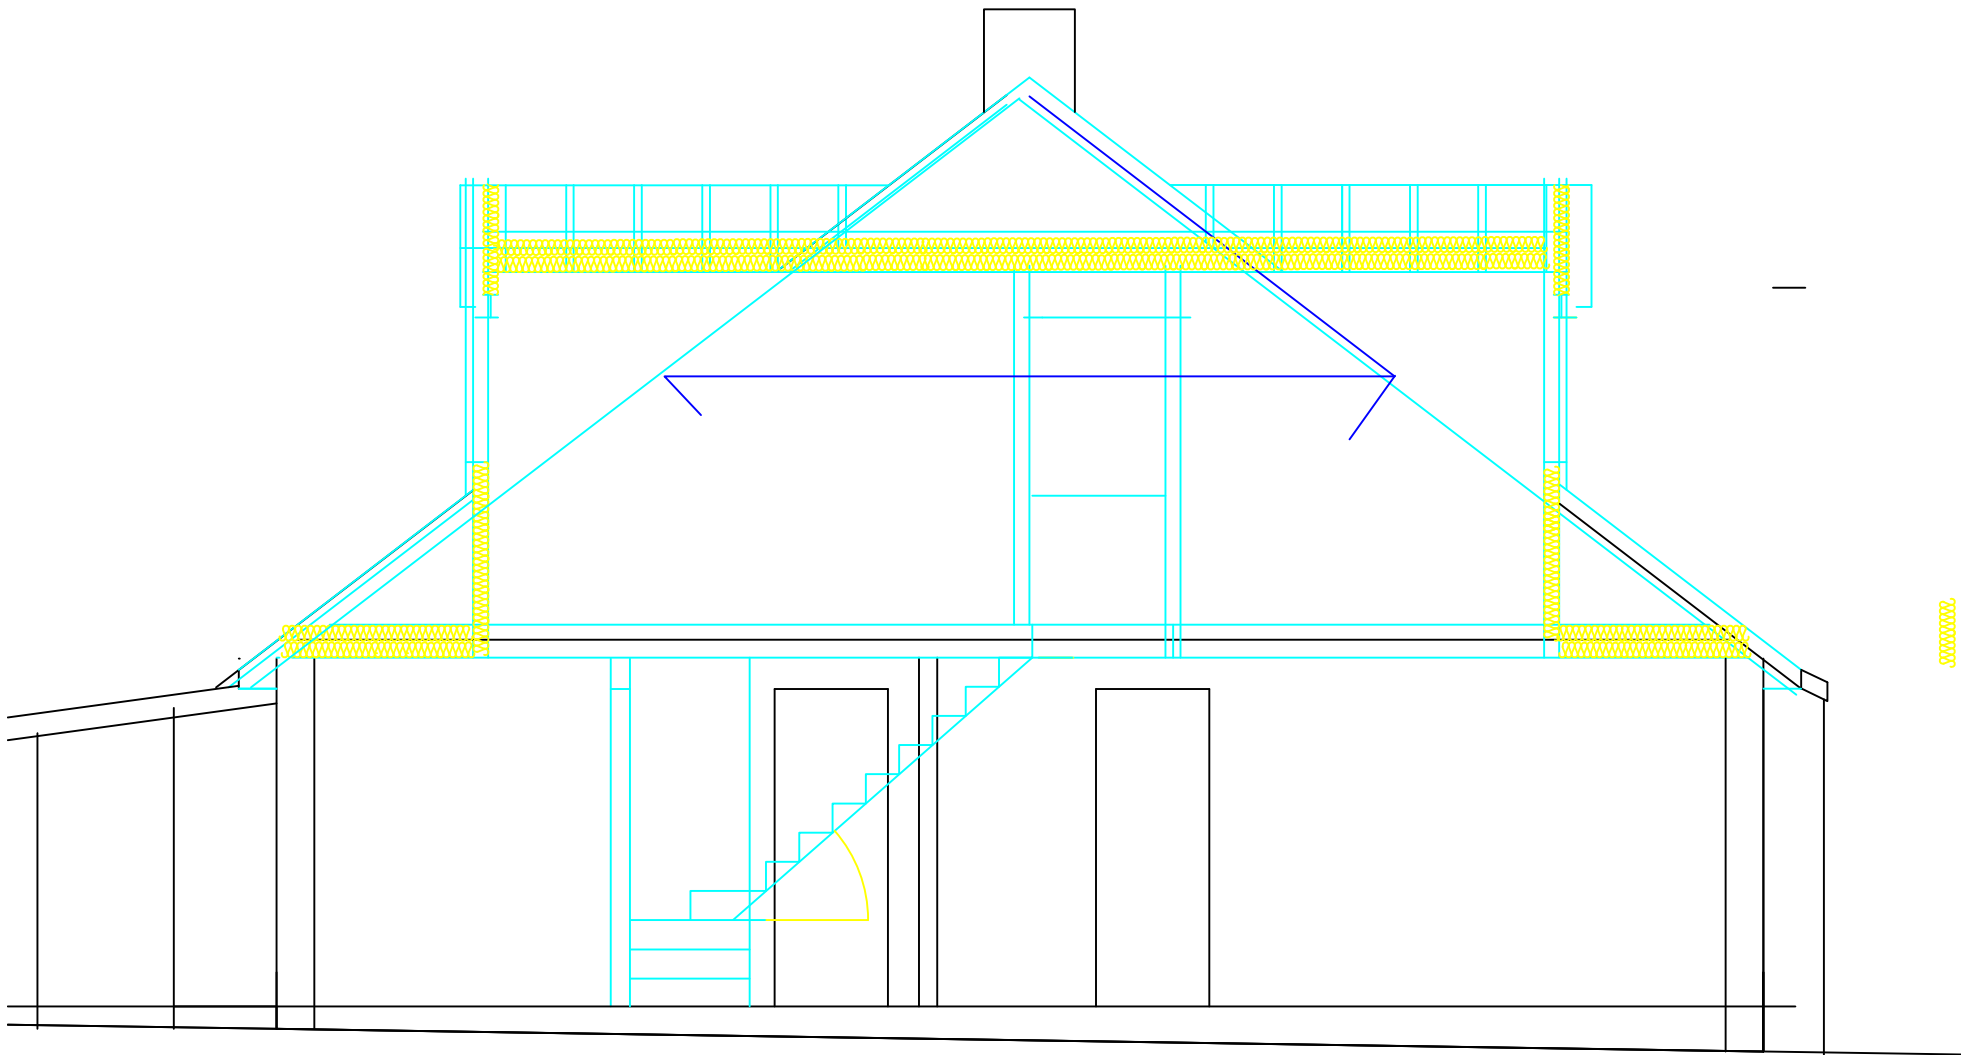


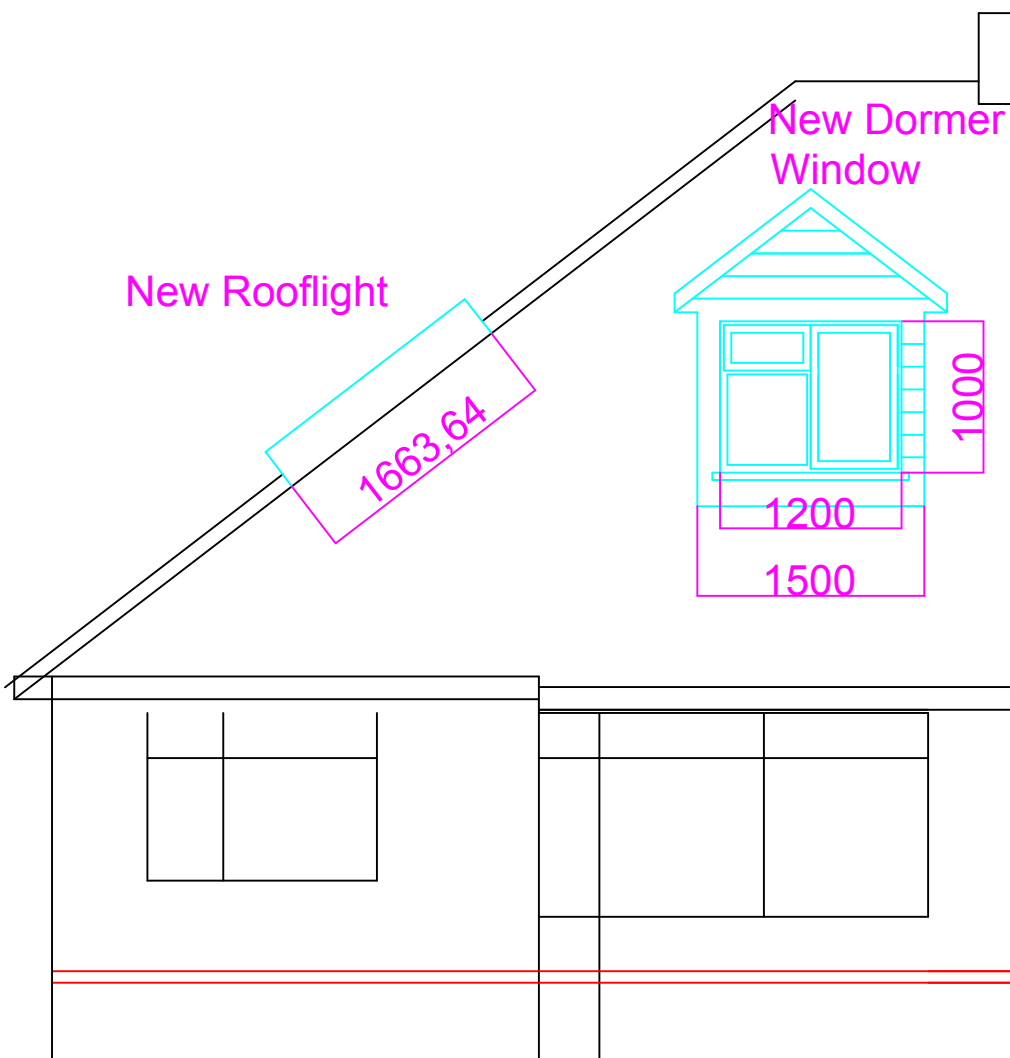

SECTION/ELEVATION

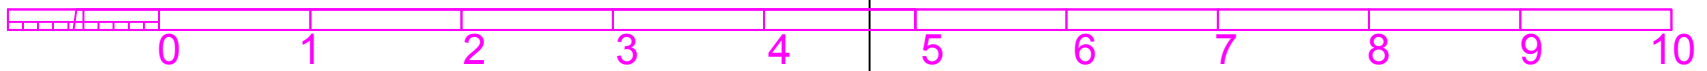

Notes

- All materials and fittings to be installed to makers instructions and to B.S. and C of P.
- All plumbing to B.S. 5572/1978 with accessible cleaning eyes at all changes of direction.
- All glazing to latest Safety Glazing Code B.S. 6206 1981 - All glass in doors and below 800mm in windows to be laminated or toughened.
- Any alterations to layout or construction must be discussed and approved by Building Control and with Planning Control if applicable.
- Fire Alarm System to be to B.S. 5839 with smoke detectors on ceiling to be mains operated with battery back-up to B.S. 5446/Pt.1
- All details on this drawing to be checked on site by Builder before fabrication and erection.
- All plumbing to comply with latest edition of Water Co. Manuel.
- Min. fall of waste pipes 18mm in 1m.
- New drainage to B.S.8301
- Form safe access to roof space
- Builder must comply with latest edition of Building Regulations and notify B.C.before starting the works.
- It is the Builders responsibility to ensure that all works are carried with due regard to safety of all operatives, adjoining owners and future users of the building and to the latest edition of the C.D.M. regulations and E.U. directives
- Windows to be designed to be safely cleaned from inside where external access is difficult.
- This drawing is prepared to the requirements of the building owner for the purposes of obtaining approval from Planning and Building Control.