


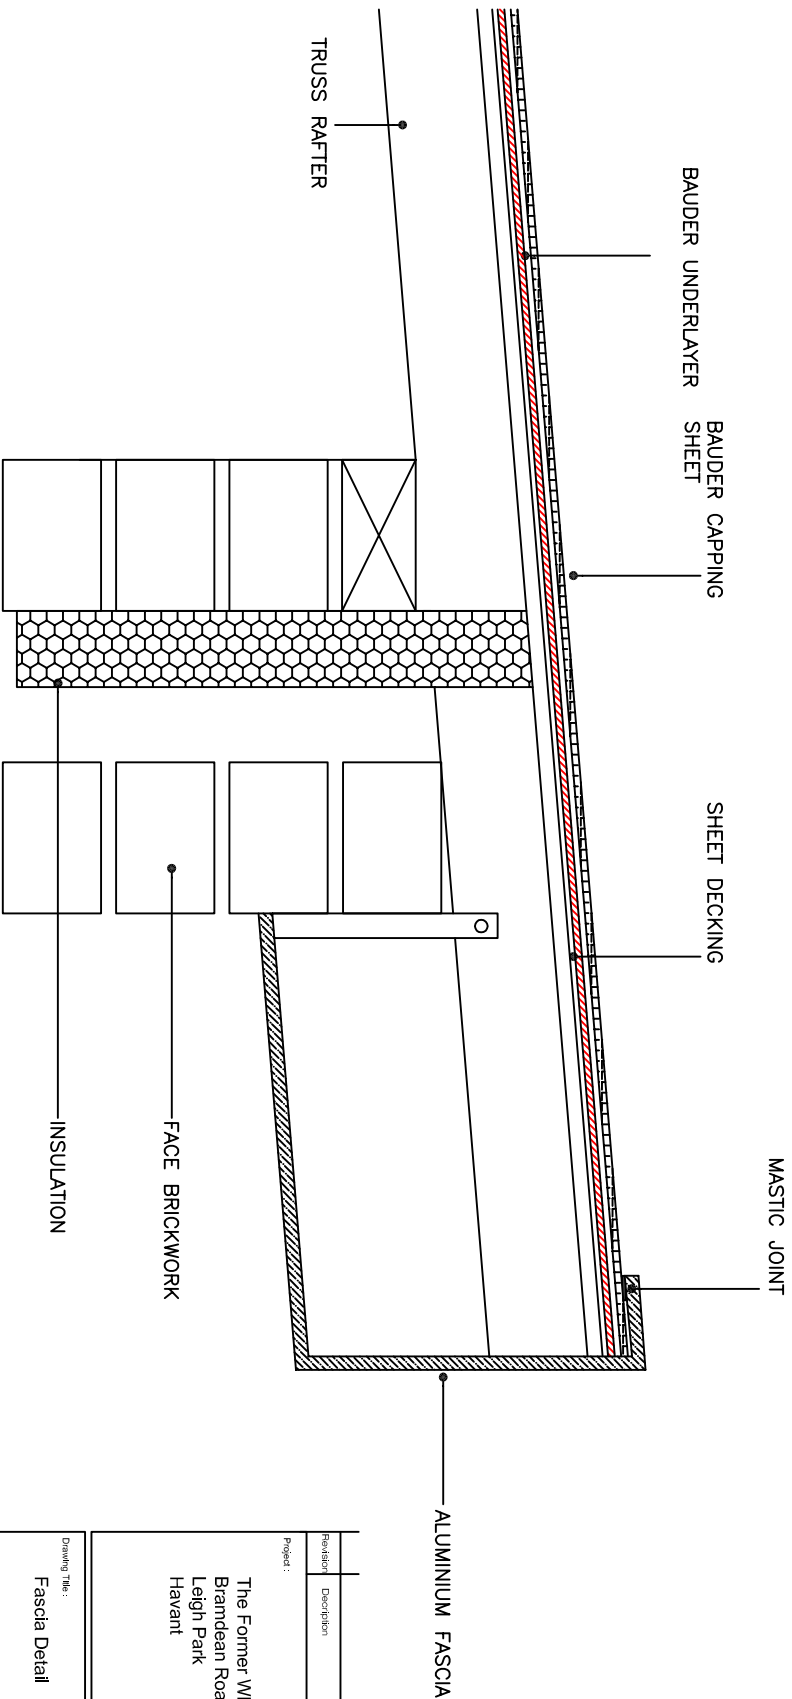

Revision	Description	Date	DRAWN
----------	-------------	------	-------

Project :
The Former Wheatstheaf
Bramdean Road
Leigh Park
Havant

Drawing Title :
Fascia Detail

Chris Flint Associates Ltd
CHARTERED SURVEYORS - PROJECT MANAGERS
DEVELOPMENT CONSULTANTS

Drawn By	Date	SHEET SIZE	Approved By	Date
CF	01/01/16	A4		
Drawing No.		Revision	Scale	
CFA FULL		011	1-5	

PLANNING

2 Emerald Close Houghtonville Havant PO7 8NZ
tel: 023 92 432484 fax: 023 92 358554
Email: chrisflintassociates@gmail.com