
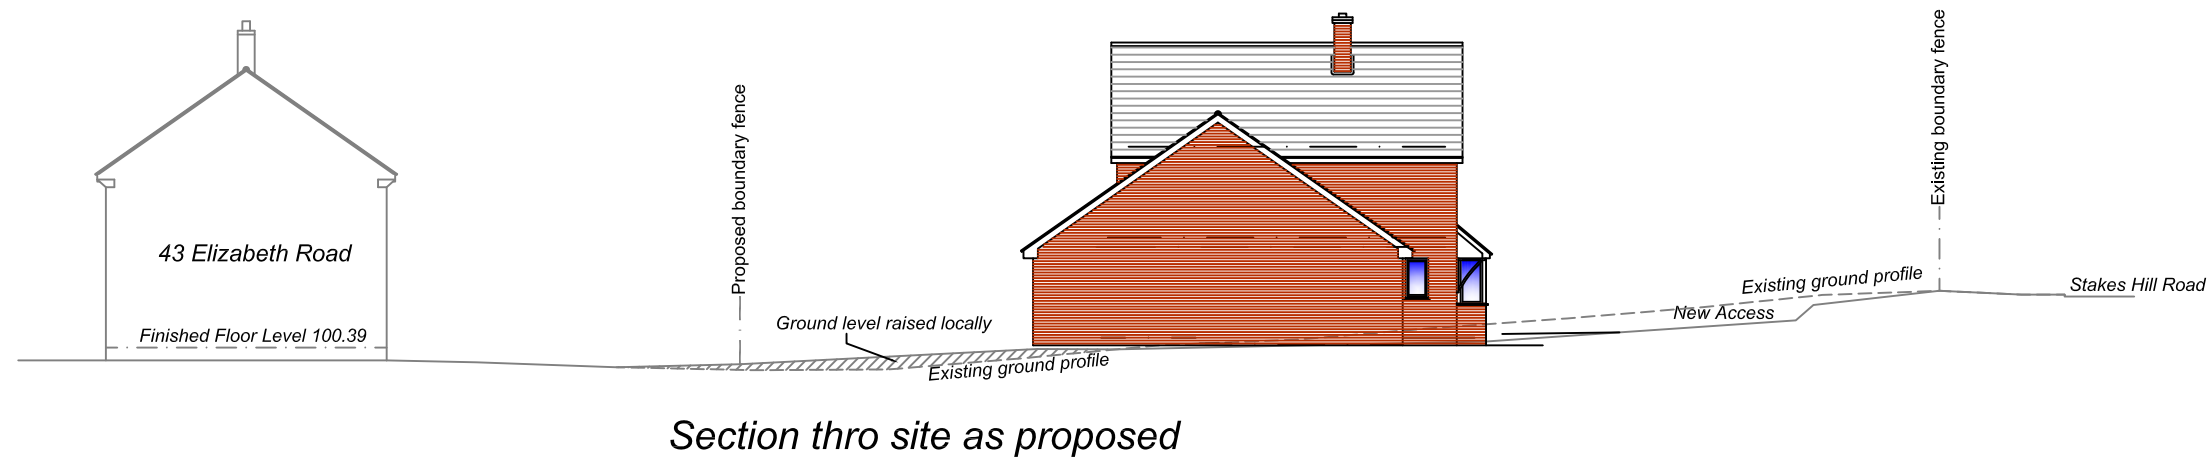
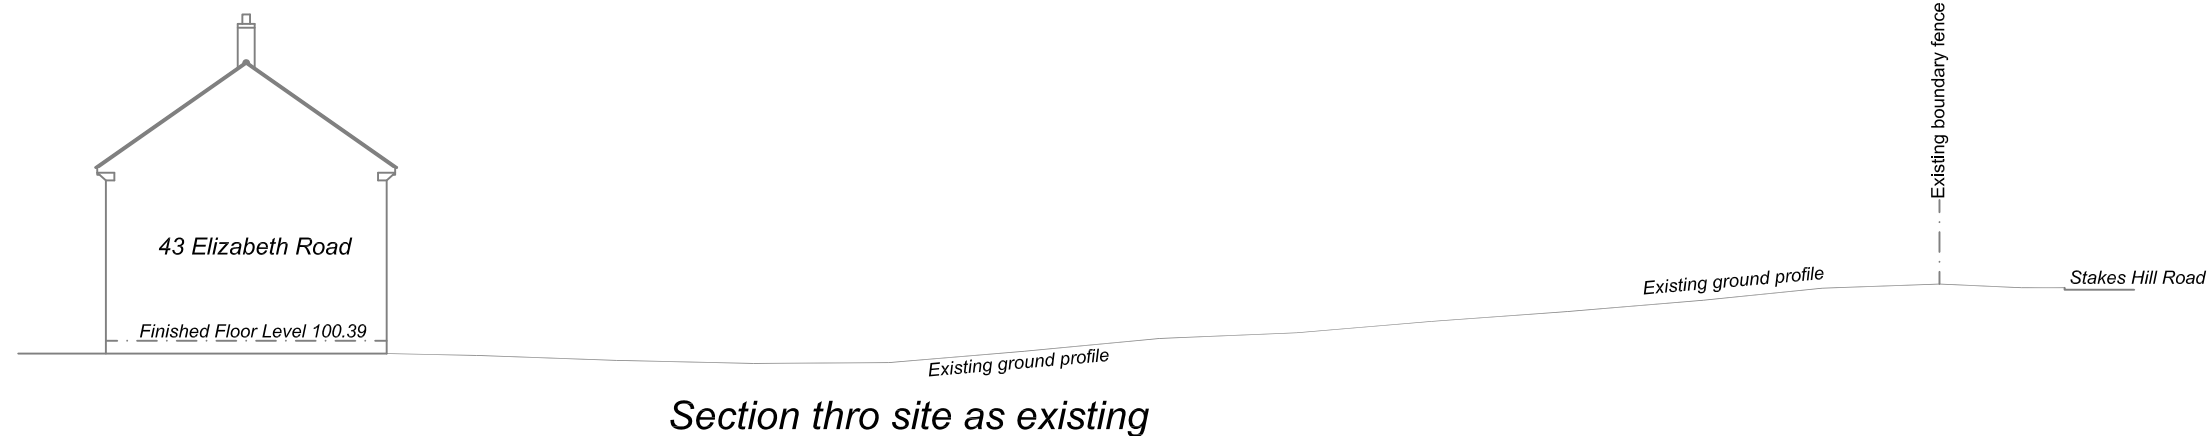


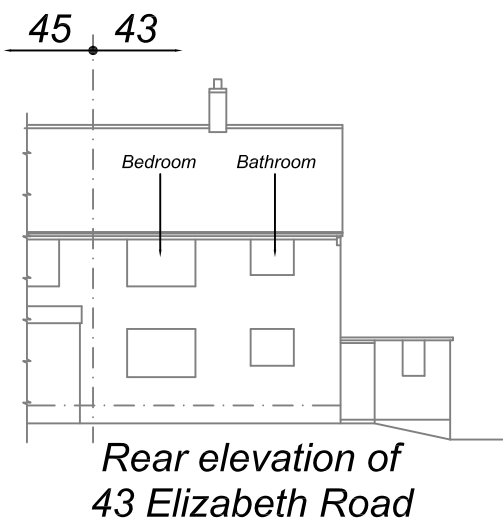

|   |                                                                                |                           |                     |                           |                |  |
|---|--------------------------------------------------------------------------------|---------------------------|---------------------|---------------------------|----------------|--|
| Architectural & Civil Engineering Design<br>143 Station Road, Liss, Hants. GU33 7AJ<br>Tel 01730 894988 Fax 01730 891165<br>e-mail:enquiries@acedesigns-ltd.co.uk<br>www.ace-designs.co.uk | Job Title<br>Proposed New Dwelling rear of<br>43 Elizabeth Road, Waterlooville | Client<br><br>Mr J G Gill | Scale<br>1:200 @ A3 | Date<br>Feb 16            | Designed<br>GG |  |
|   | Drawing Title<br>Site Sections                                                 |                           | Drawn<br>EV         | Checked<br>GG             | Approved       |  |
|   |                                                                                |                           | Job No<br>140301    | Drawing No<br>140301 / 16 | Rev            |  |