

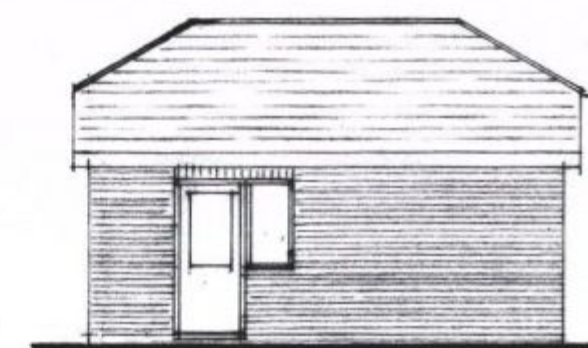
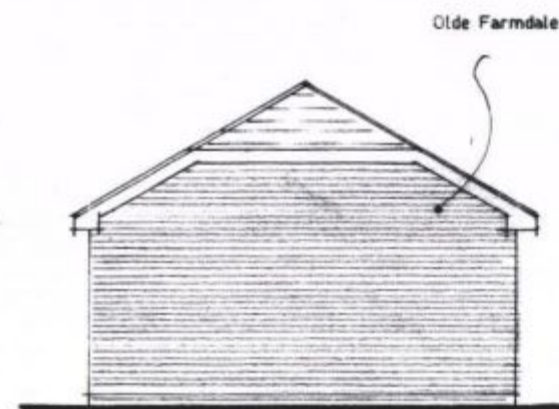
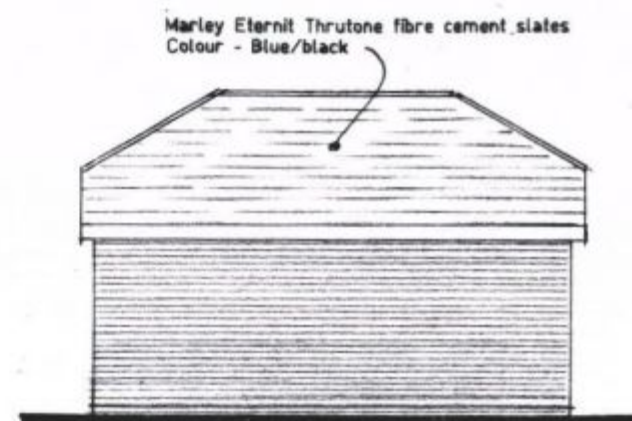


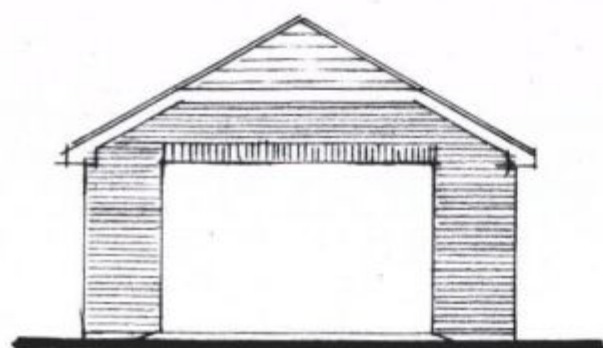

Marley Eternit Thrutone fibre cement slates
Colour - Blue/black

Olde Farmdale Multi brickwork

SUPERSEDED

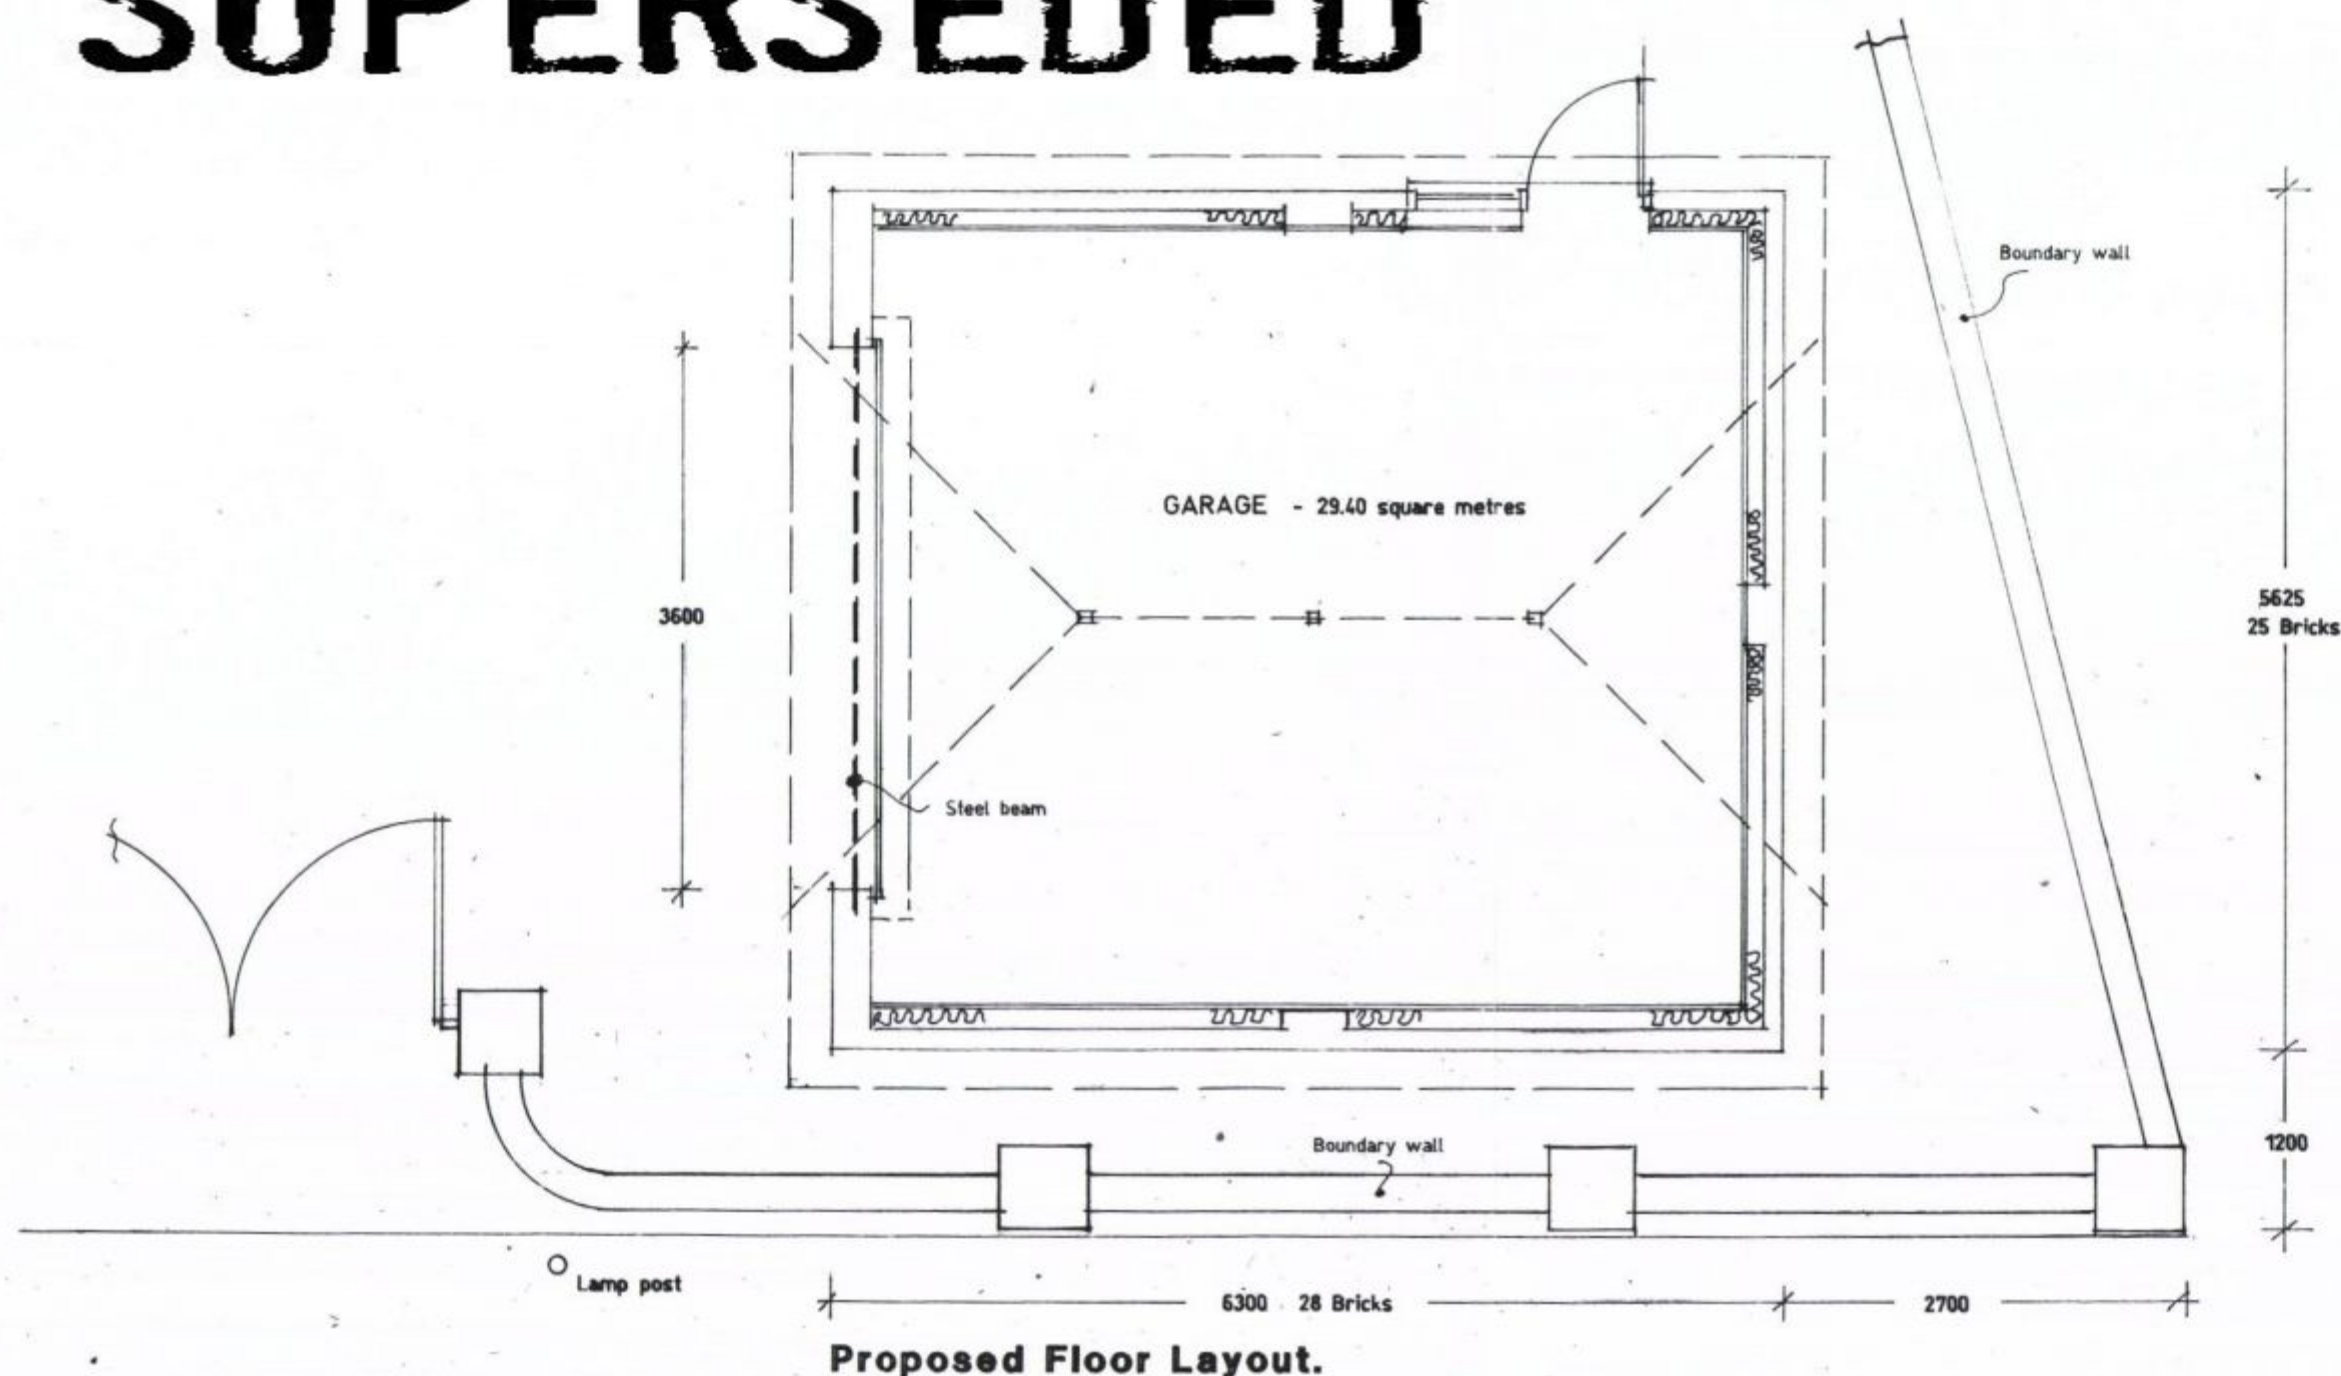

HAVANT BOROUGH
COUNCIL

11 MAR 2015

RECEIVED

Note - Details of the boundary wall taken from previous planning permission.

Proposed detached garage at
76 Hambledon Road, Waterlooville,
Hants. PO7 6UP

G. Harris Esq.,

Scale 1:50 1:100

Date March 2015

A3 Drawing Number

Revision

--	--	--	--	--	--	--	--