




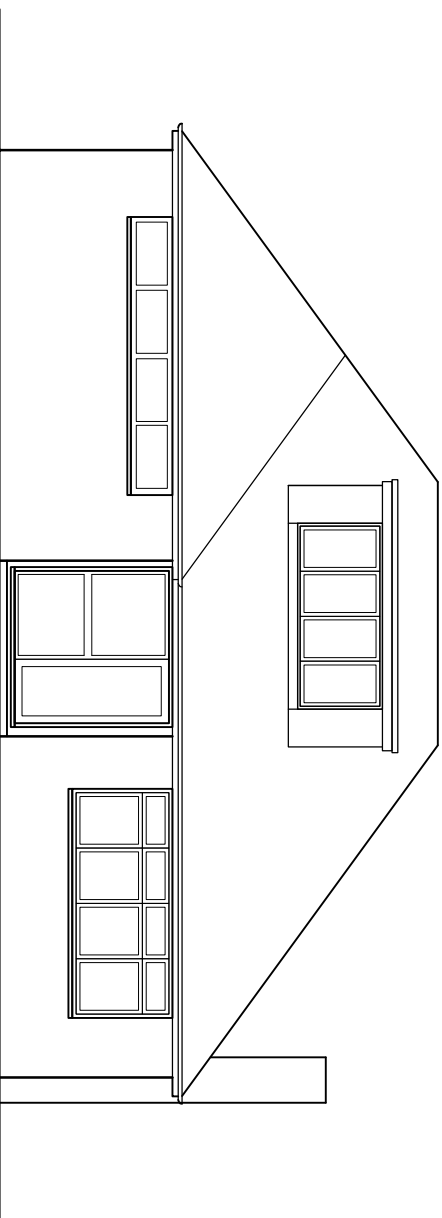


South (front)  
1:100

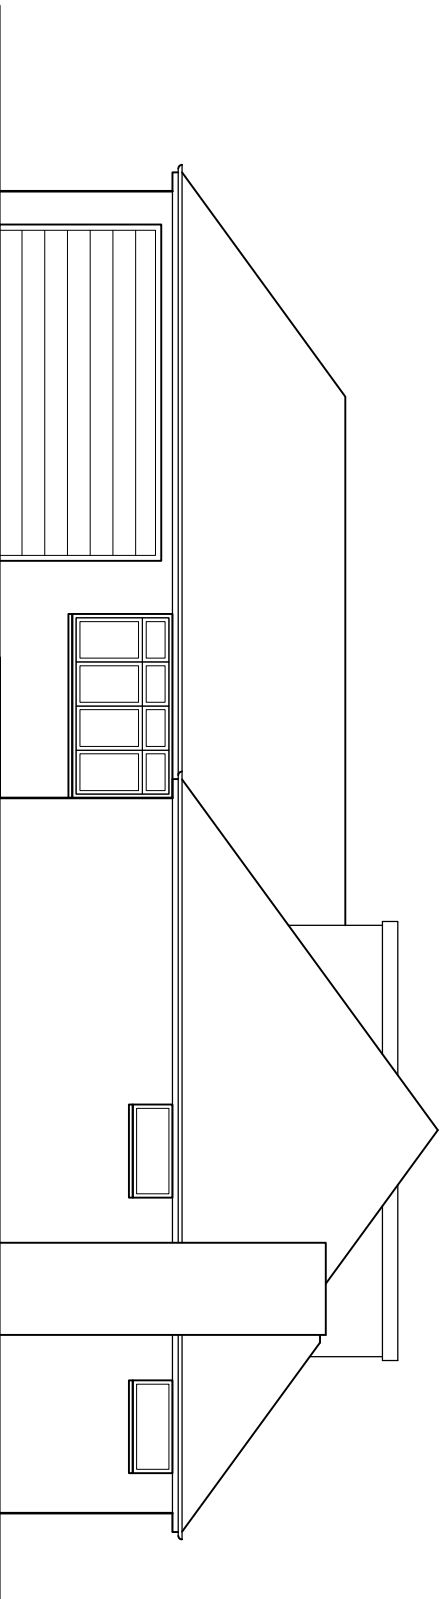


East  
1:100

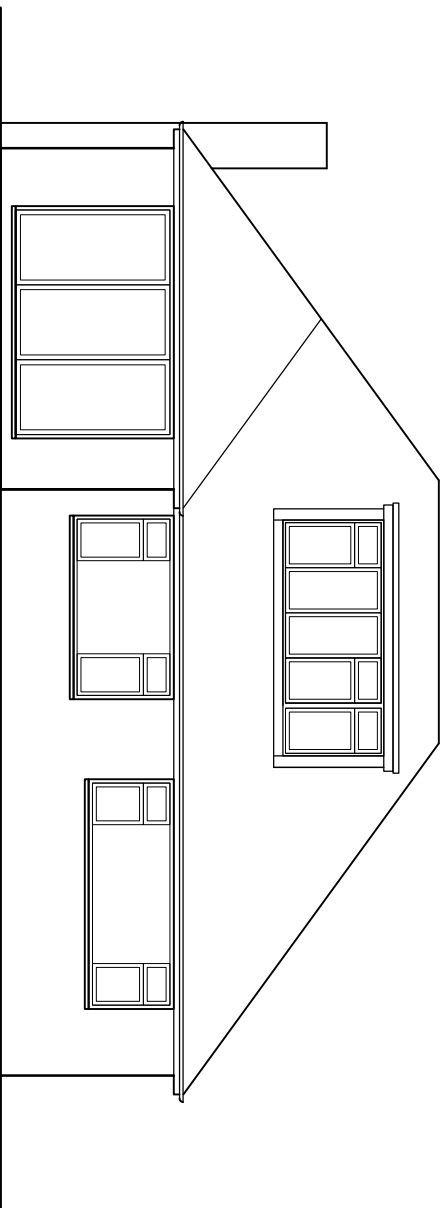

North (rear)  
1:100

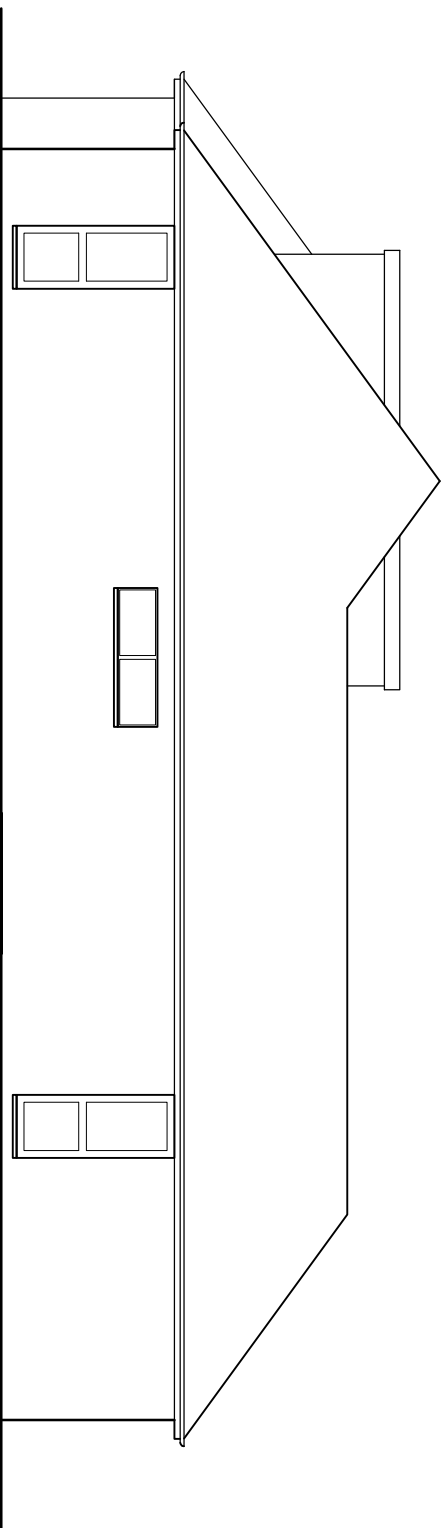

West  
1:100

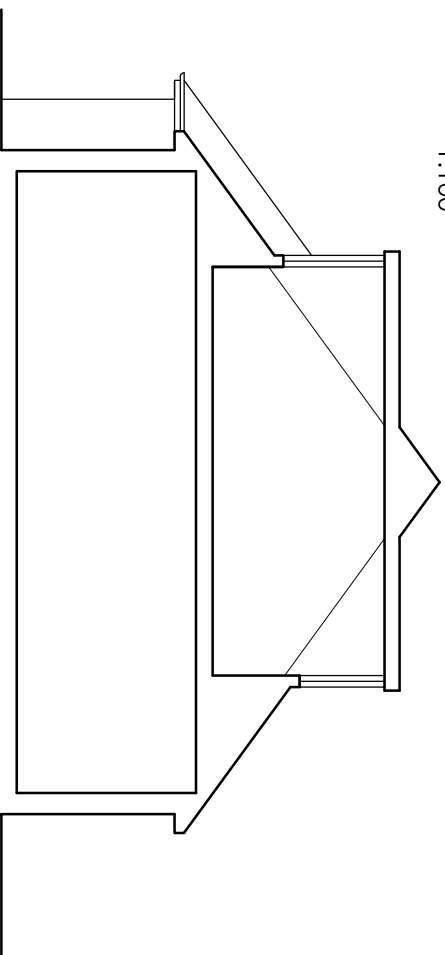

Section  
1:100

