


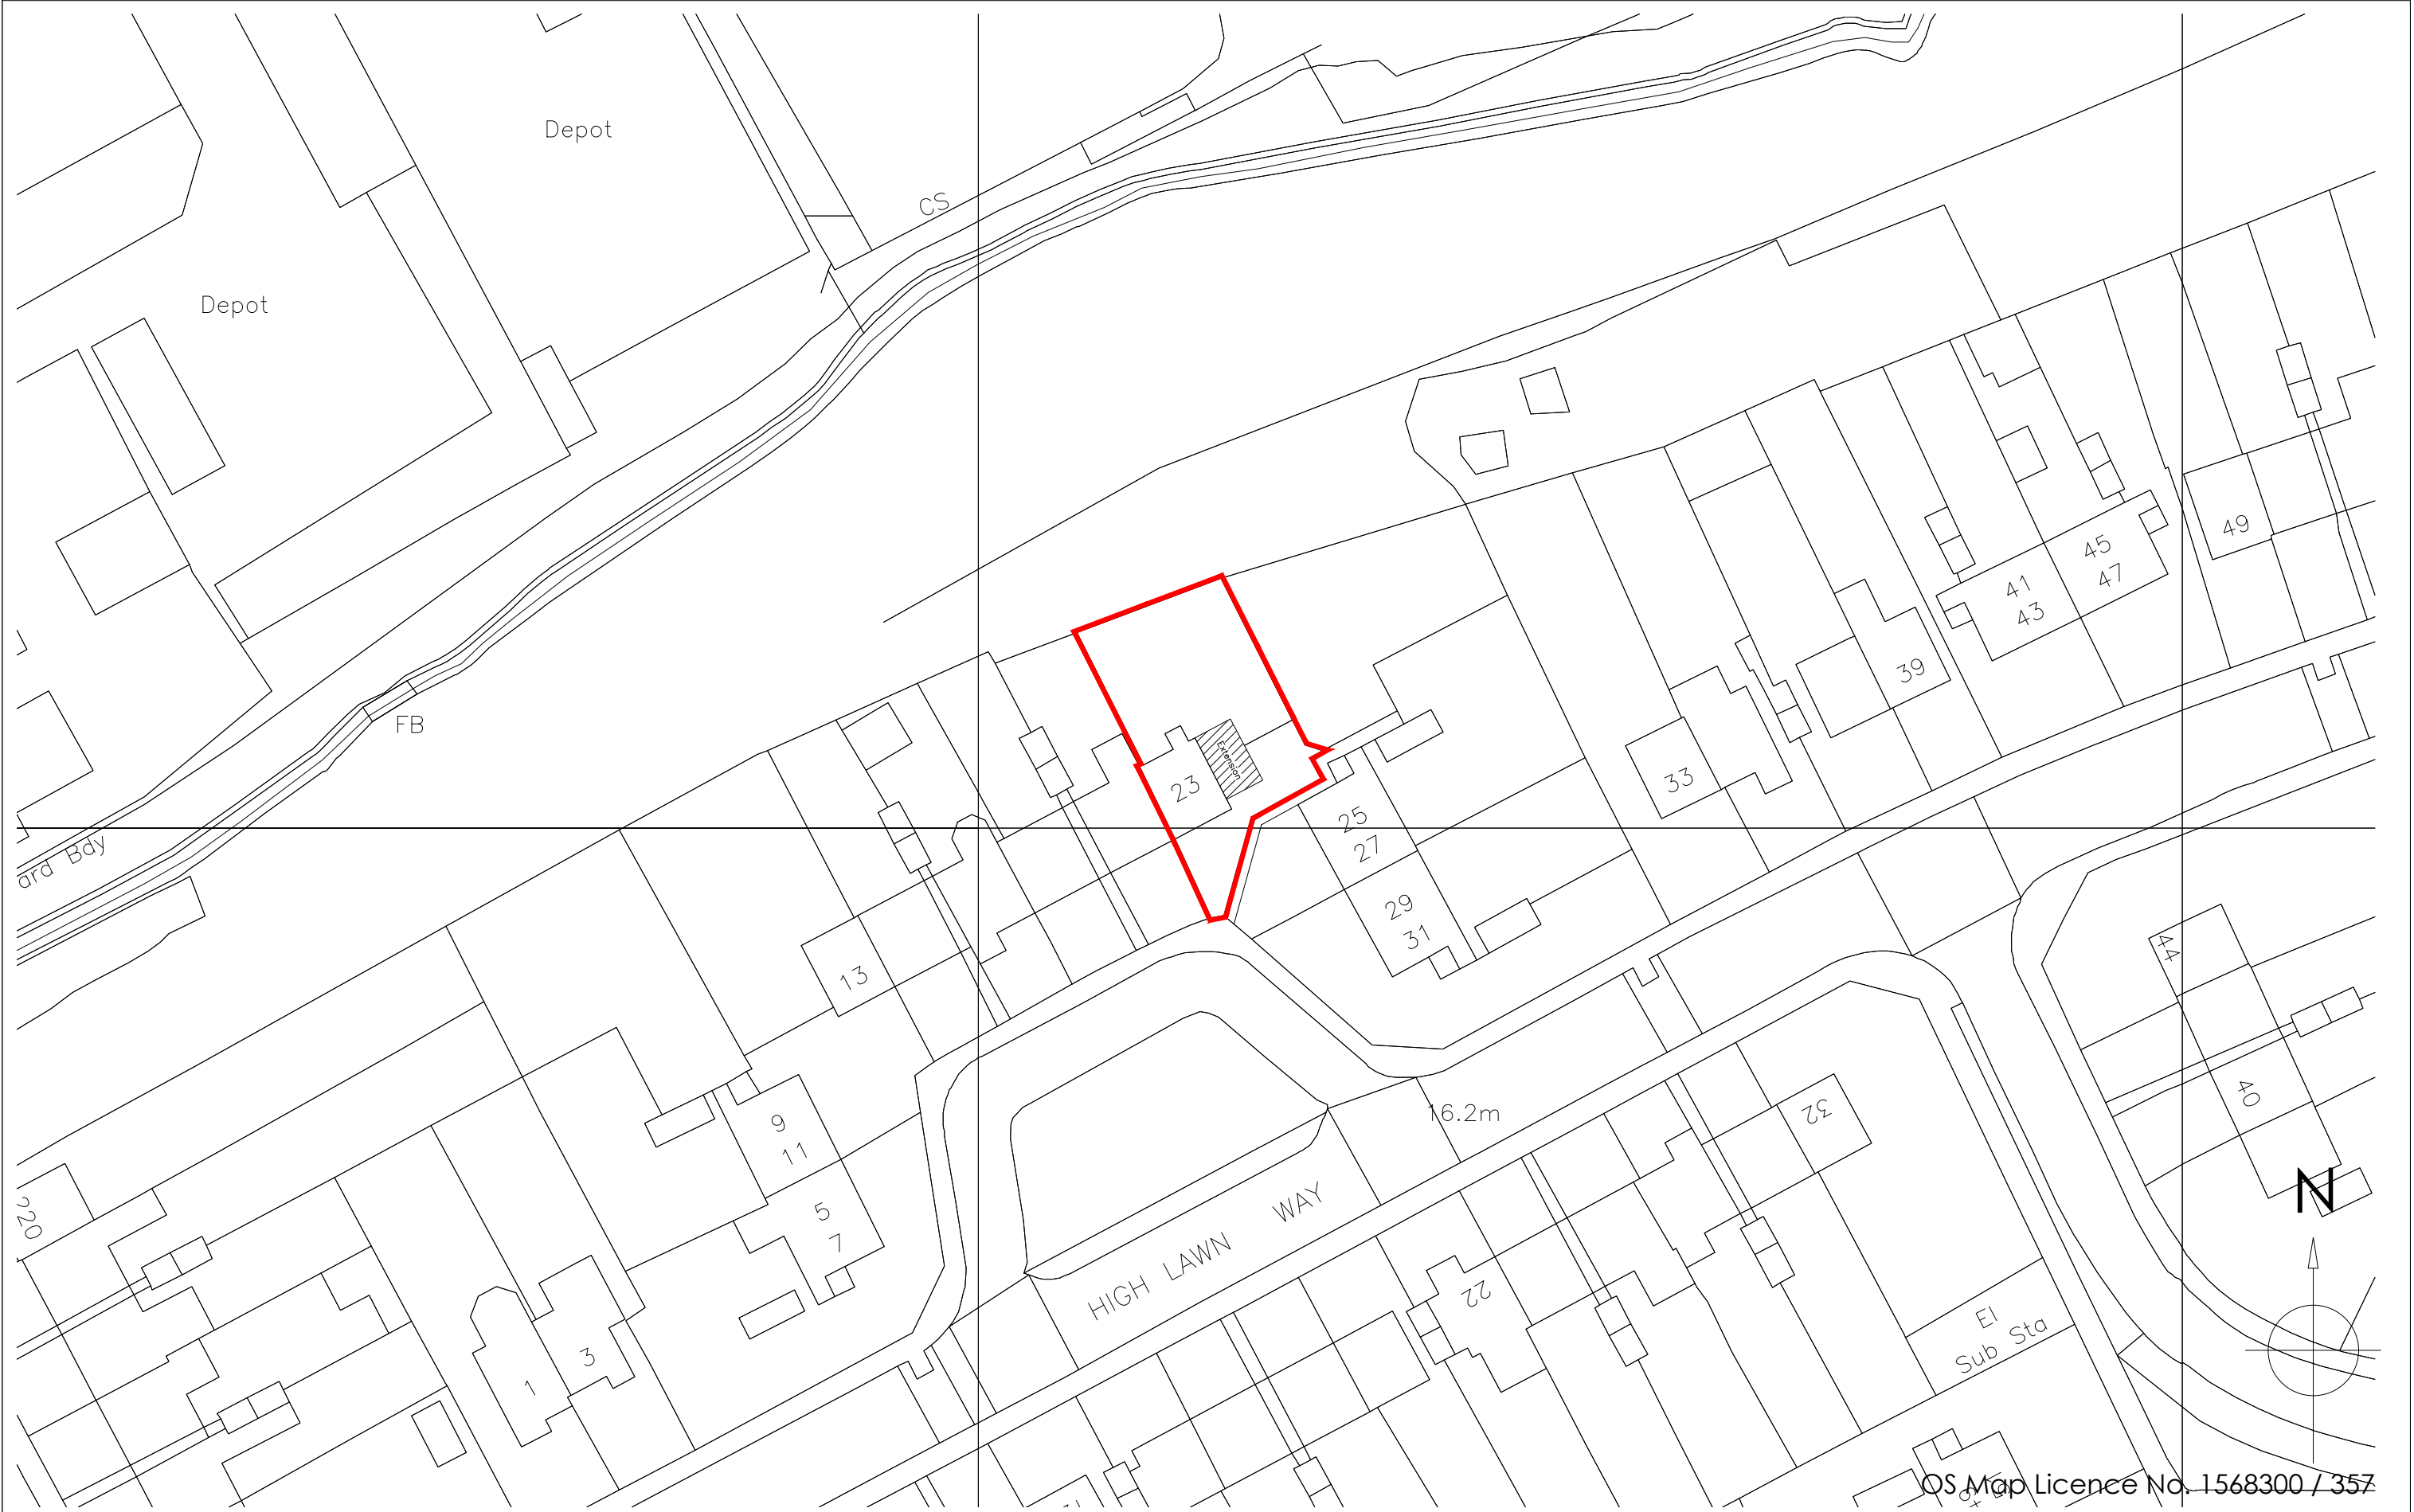

OS Map Licence No. 1568300 / 357

Copyright is reserved by GBS Designs and is issued on the condition that it is not copied or disclosed by or to any unauthorised persons without prior consent in writing from GBS Designs.

All dimensions to be checked on site

All structural elements to be specified by a suitably qualified structural engineer.

REV	DESCRIPTION	DRAWN	DATE
-	Initial design	GBS	21.07.15

Scale Bar

0 5 10 15 20 25

Drawing Ref	JORD 06	Drawing Title	Mr & Mrs S D Jordan
Scale at A1	N/A	Scale at A3	1:500
Date	21 July 2015		23 Highlawn Way
Drawn by	GBS		Havant
			Hampshire
			PO9 5BP

CAD - ARCHITECTURE - DESIGN

6 Shillinglee Waterloooville
Hampshire PO7 5RW

Tel 023 9225 8315
www.gbsimages.co.uk