

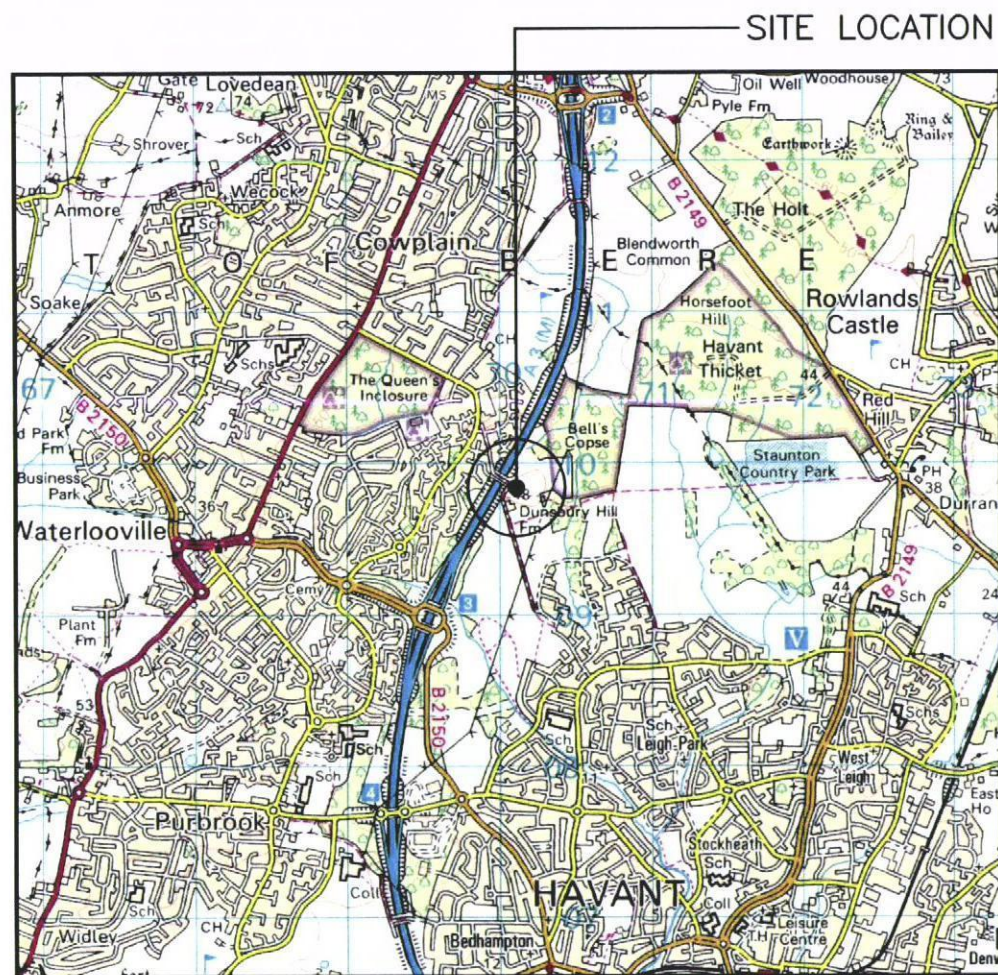


SITE LOCATION (Scale 1:50000)

Ordnance Survey map extract
based upon Landranger map series
with the permission of the controller of
Her Majesty's Stationery Office
Crown copyright.

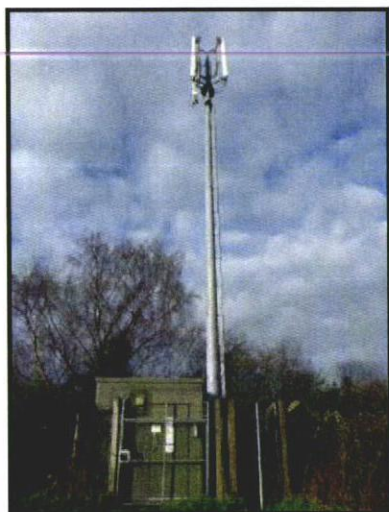


SITE PHOTOGRAPH

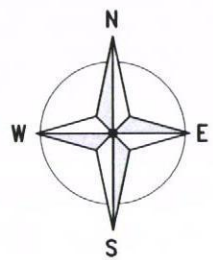

110100

110000

470000

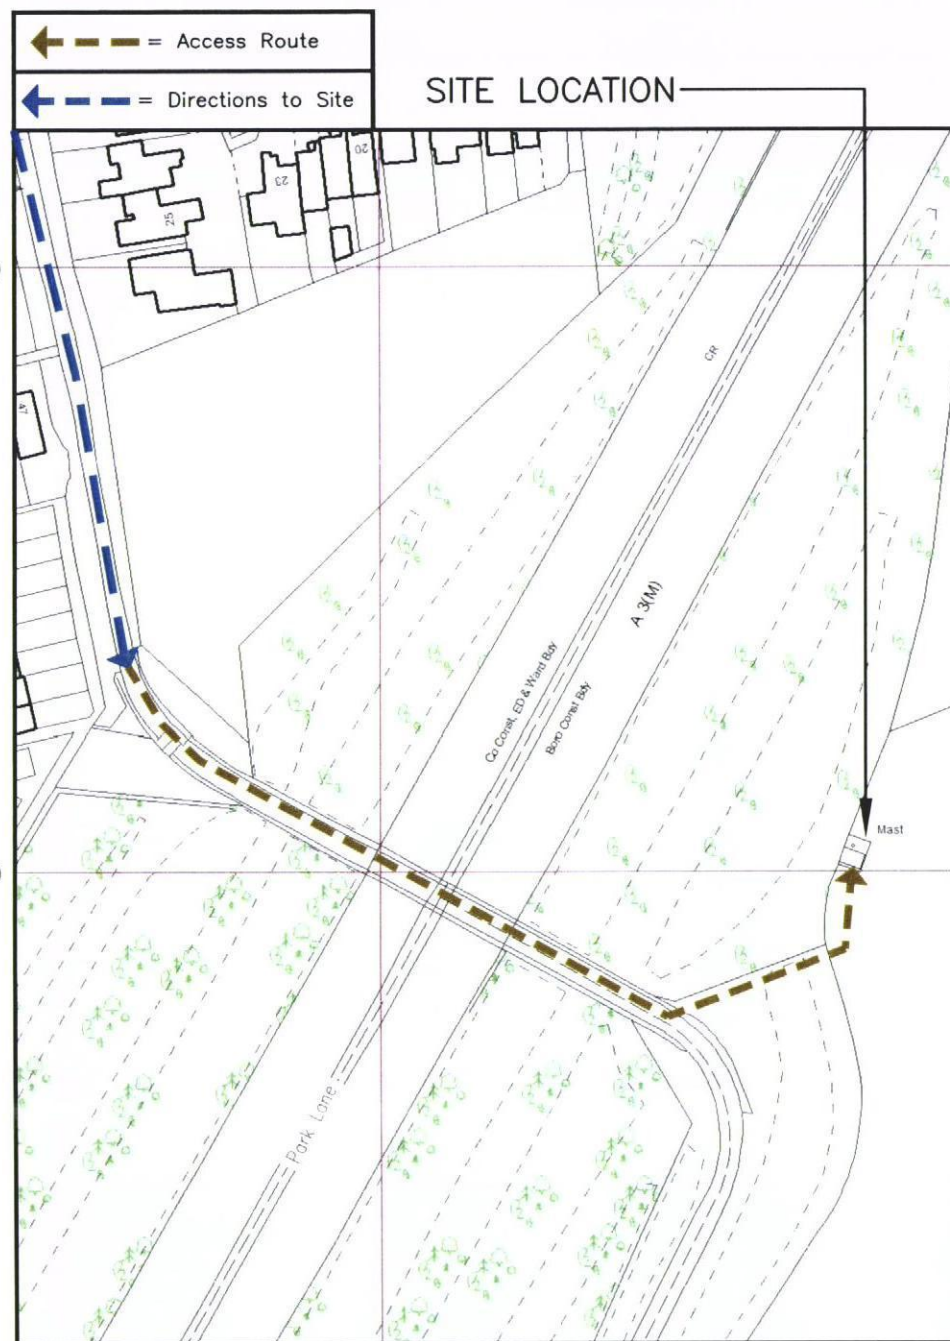

DETAILED SITE LOCATION (Scale 1:1250)

Based upon Ordnance Survey map extract
with the permission of the Controller of
Her Majesty's Stationery Office.
Crown copyright.

Promap licence no. 100024244 Savills (UK) Ltd

N.G.R. E: 470079 N: 109901

- NOTES:
- 1 ALL DIMENSIONS ARE IN MM UNLESS NOTED OTHERWISE
 2. SITE ACCESS:
HEAD EAST ON M27 & CONTINUE ONTO A27 FOLLOW A3(M)
TO HULBERT RD/B2150 IN WATERLOOVILLE. TAKE EXIT 3
FROM A3(M) CONTINUE ON HULBERT RD/B2150.
TAKE TEMPEST AVE TO RAMBLERS WAY AND PARK CAR. THE
SITE ENTRANCE IS OVER PEDESTRIAN BRIDGE THROUGH
BARRIER TO THE LEFT
 3. SURROUNDING AREA IS - RURAL
 4. DISTANCE TO PUBLIC HIGHWAY APPROX. 300M



A	Issued for Approval	BCL	NC	08.01.15
REV	MODIFICATION	BY	CH	DATE

WESSEX HOUSE,
WIMBORNE,
DORSET,
BH21 1PB
TEL: (01202) 856800
FAX: (01202) 856801



Cell Name		Opt
PORTSMOUTH C.C.LAND		—
Cell ID No		
CORNERSTONE (CTIL)	TEF	VF
122808	N/A	04065

Site Address / Contact Details
FORMER DUNSBUY HILL FARM
WOOLSTON ROAD
HAVANT
HAMPSHIRE
PO7 8RE

Drawing Title: SITE LOCATION MAPS
Purpose of issue: PLANNING
Drawing Number: 100

Scale:	As Shown	Drawn:	BCL	Date:	08.01.15	Issue:	A
Checked:	NC	Date:	08.01.15	Approved:	MA	Date:	08.01.15